


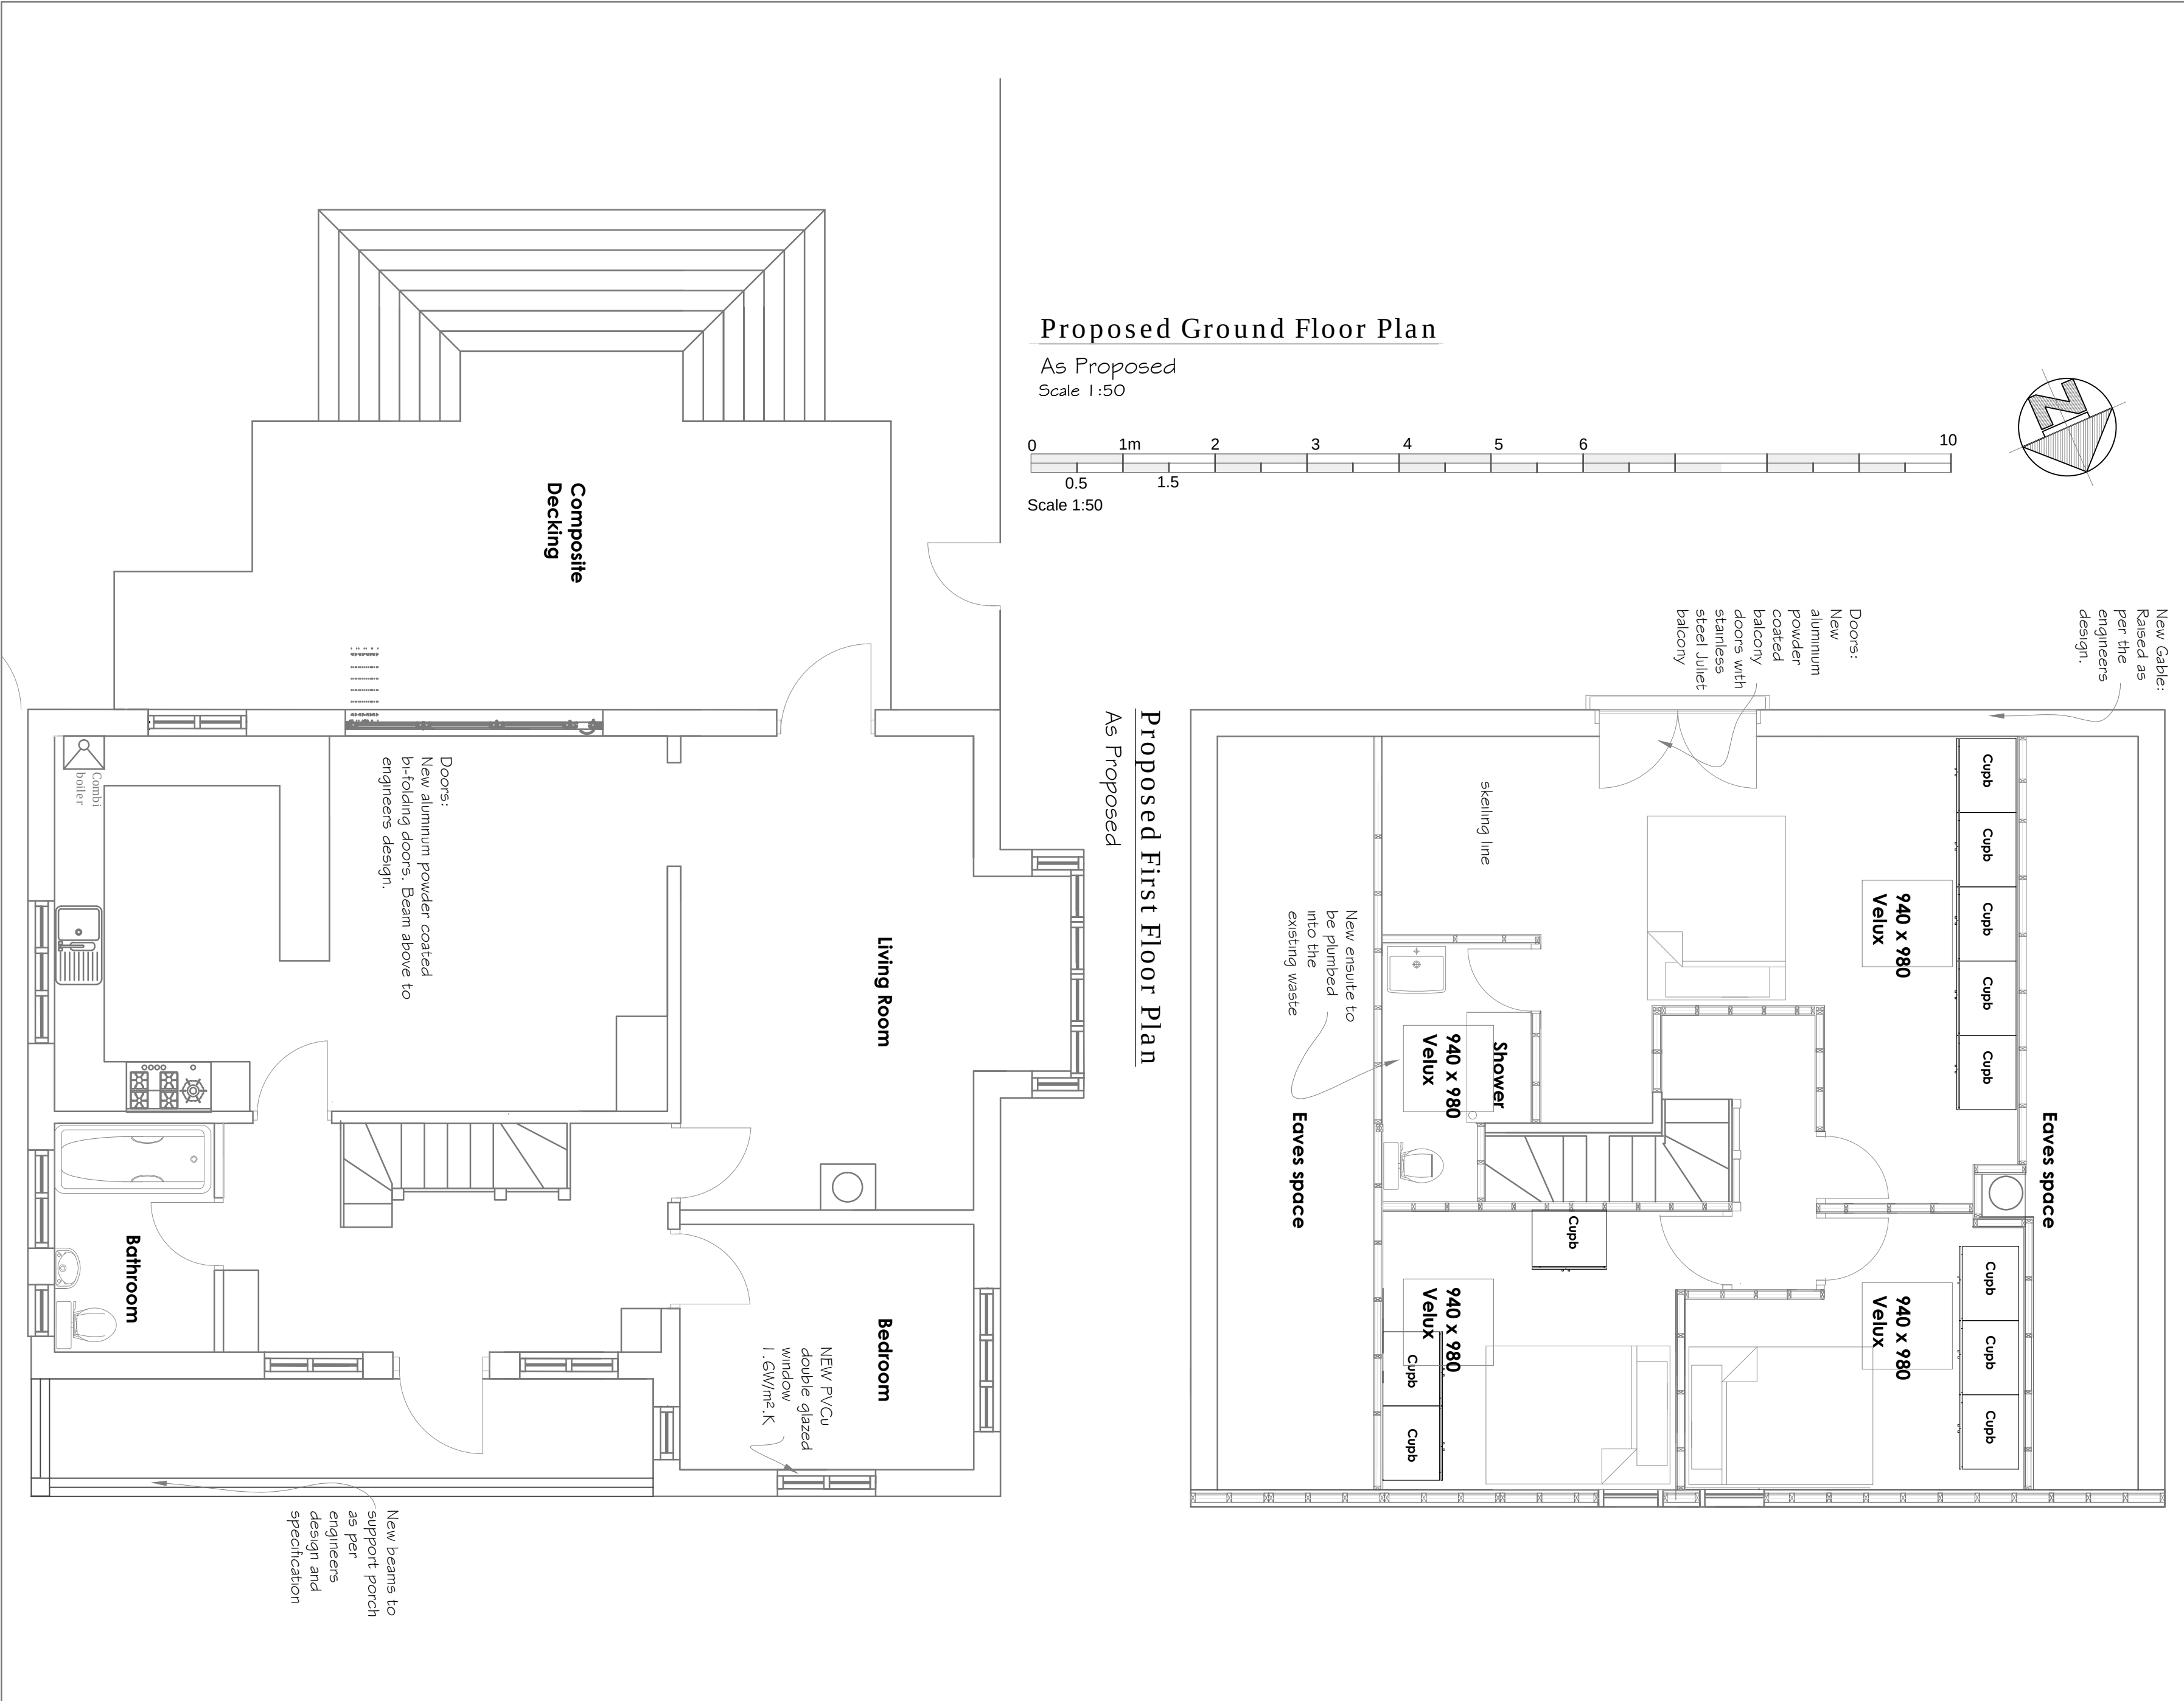

Notes	
All dimensions to be verified on site prior to any shop or site works being commenced.	
Any discrepancies to be reported to the Surveyor before any work is put in hand.	
Do not scale from this drawing.	
This drawing is to be read in conjunction with all relevant consultants and specialists drawings and details.	
Rev	
Client	
Emily Thoms	
Address:	
19 Priory Road, Arundel	
Job Title	
Roof alteration from hip to gable to create additional rooms in the roof with rear decking	
stuart radley associates Chartered Building Surveyors Unit 5 Tungsten Building, George Street, Portslade, BN41 1RA Tel. 01273 420606 Fax. 01273 420707 e-mail. m.thoms@stuartradleyassociates.co.uk	
Scale	1:50@ A2
Drawn by	MT
Date	November 2018
Drawing No.	5186:PL:004
Rev.	A