


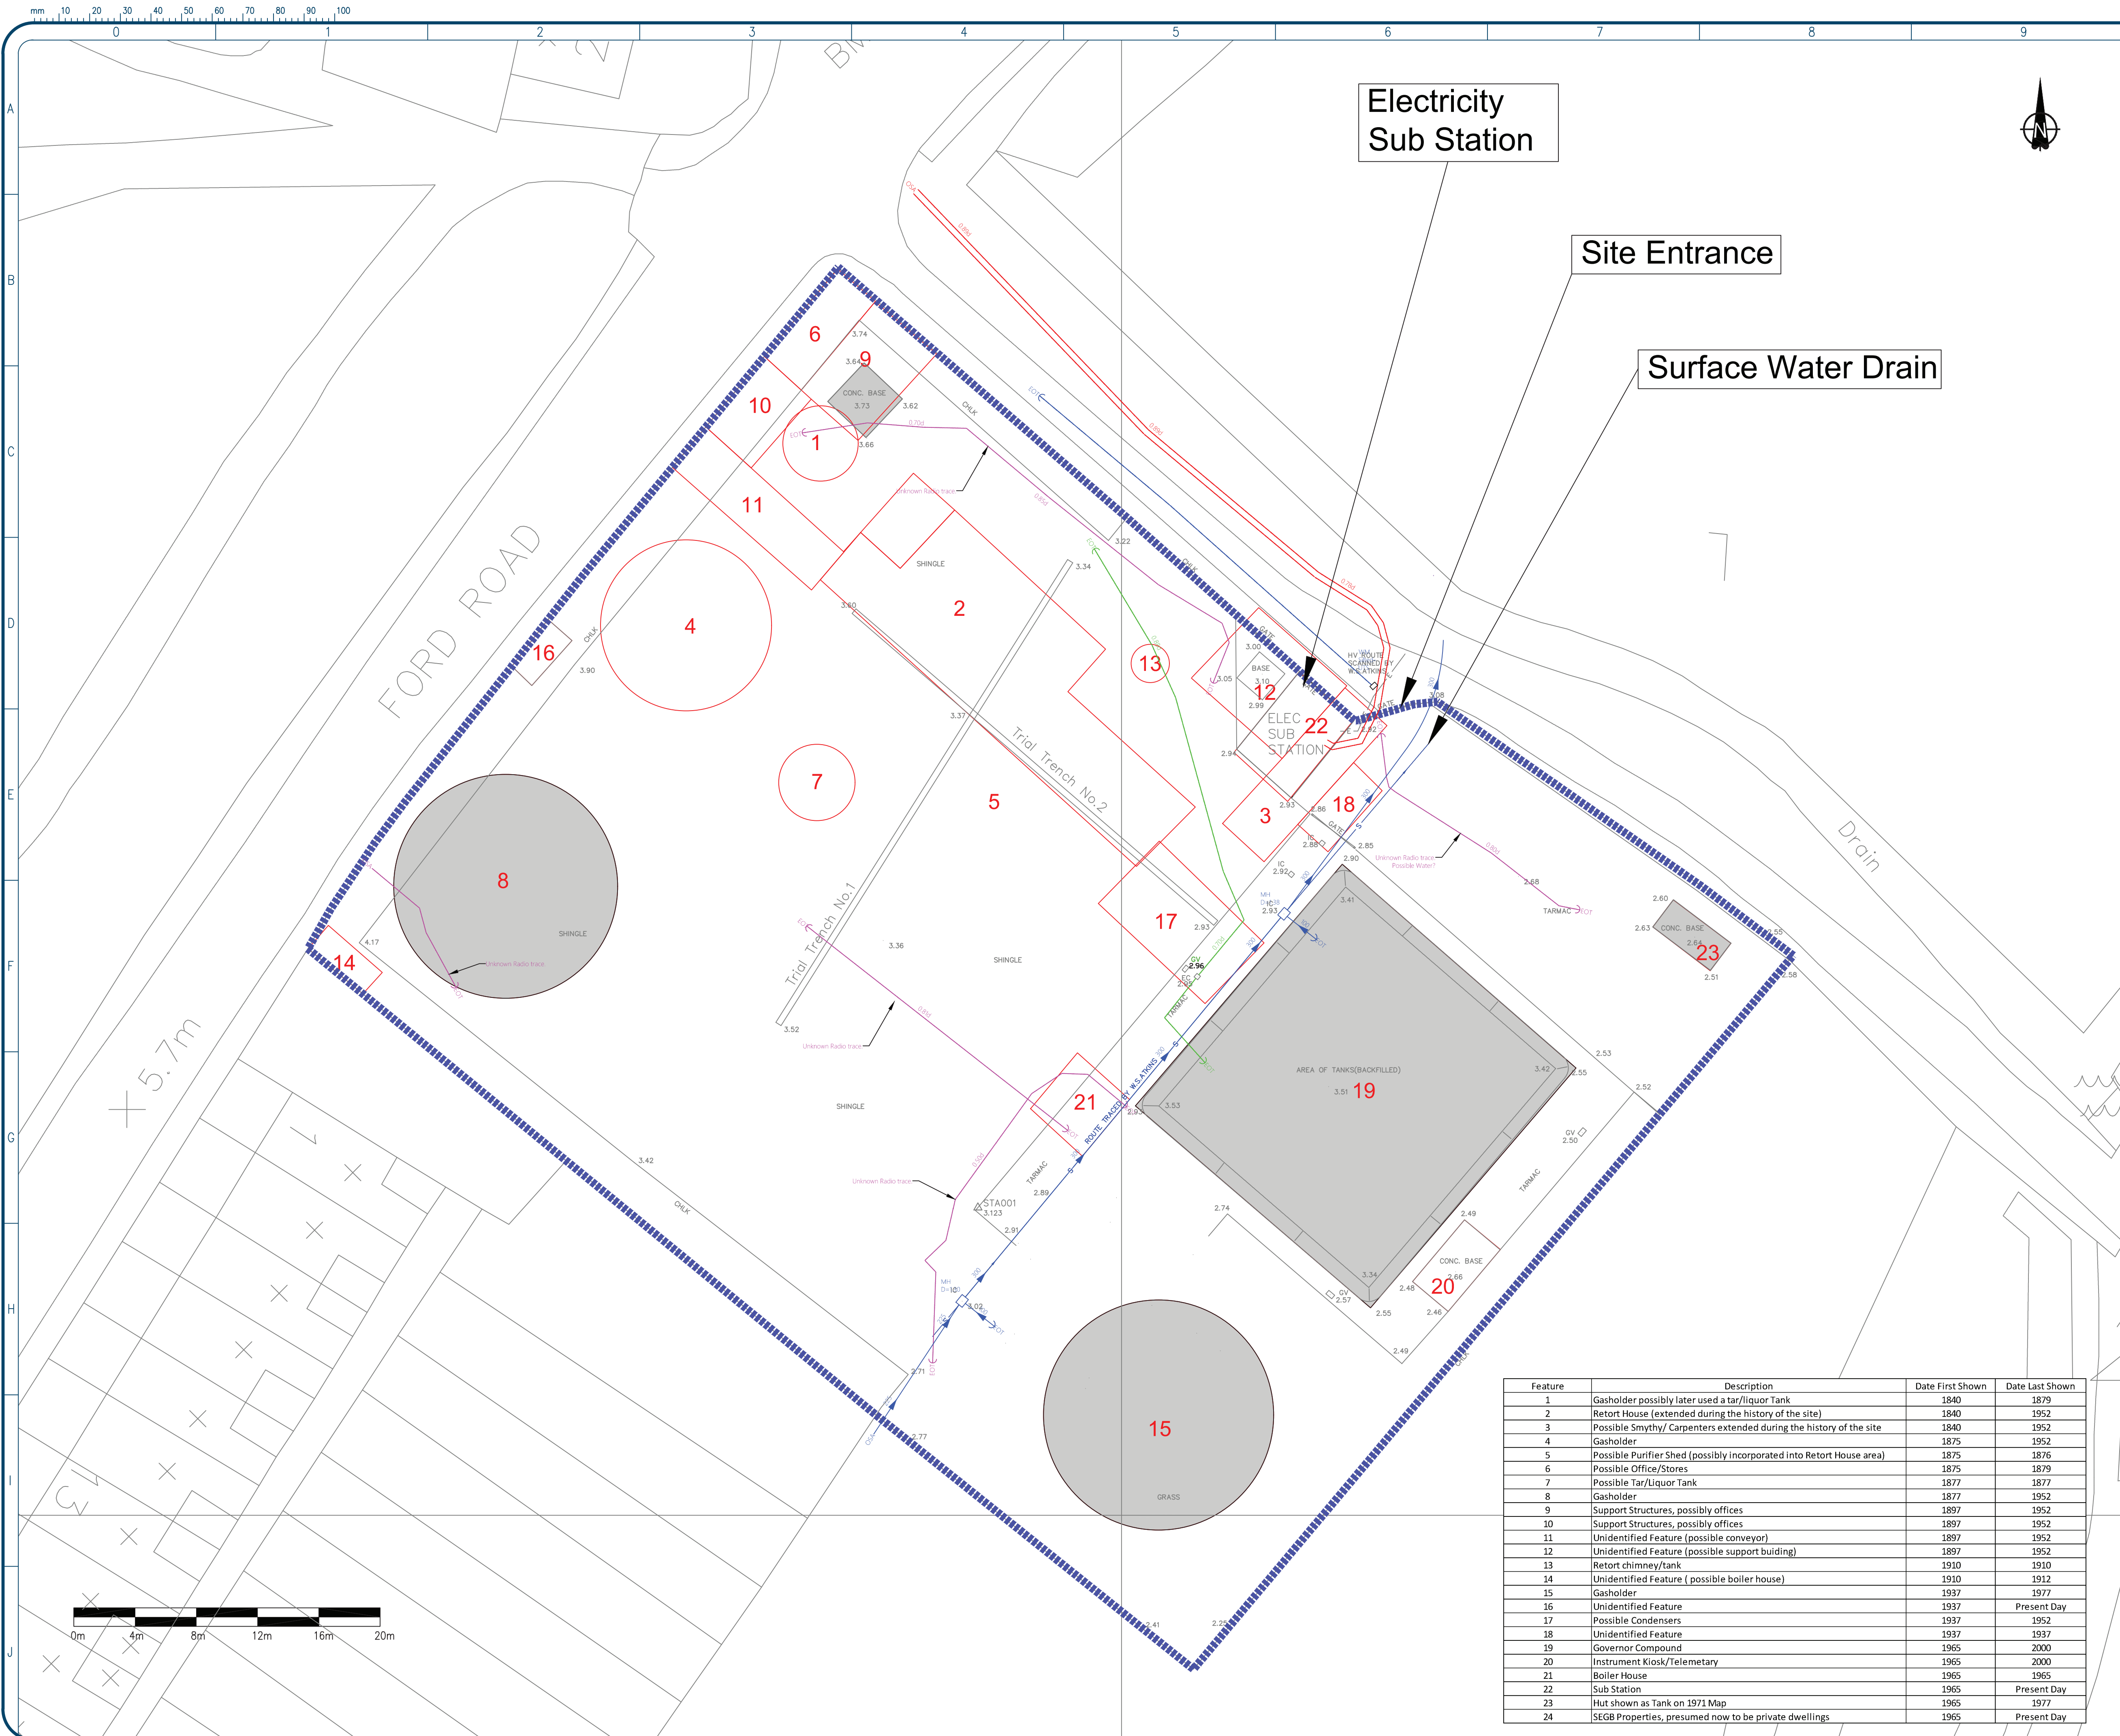

- Legend E501308, N106749
- National Grid Property Holdings Site Boundary
 - Historical Features
 - Proposed Celtic Compound

- LEGEND
- Foul Drainage
 - Surface Drainage
 - Combined Drainage
 - Electricity
 - Electricity High Voltage
 - Electricity Low Voltage
 - Gas
 - Ground Probing Radar
 - Water
 - Cable Television
 - Close Circuit Television
 - Communication
 - British Telecom
 - Compressed Air
 - Offset Fill-Line
 - Oil Pipe
 - Pipe
 - Ventilation
 - Fuel Line
 - Vapour Recovery
 - Gauge Line
 - Telemetry
 - Fibre Optics
 - Unknown
 - Fence
 - Edge of Canopy
 - Gully Run

0 First Issue 27/01/21
REV COMMENT DATE

Celtic enGlobe
Columbus House
Village Way
Cardiff
CF15 7NE
029 2036 8636
enquiries@celtic-ltd.com
www.celtic-ltd.com

Client
nationalgrid

Project
Arundel Gas Works
Ford Road, Arundel
Title
Historical Features

Drawn by GEP	Checked SG	Date 27/01/21	Authorised MH	Date 27/01/21
Original Scale 1:200	Date 27/01/21	Rev 0	Paper A1	
Drawing Number D1820/5045/A2				

Feature	Description	Date First Shown	Date Last Shown
1	Gasholder possibly later used a tar/liquor Tank	1840	1879
2	Retort House (extended during the history of the site)	1840	1952
3	Possible Smythy/ Carpenters extended during the history of the site	1840	1952
4	Gasholder	1875	1952
5	Possible Purifier Shed (possibly incorporated into Retort House area)	1875	1876
6	Possible Office/Stores	1875	1879
7	Possible Tar/Liquor Tank	1877	1877
8	Gasholder	1877	1952
9	Support Structures, possibly offices	1897	1952
10	Support Structures, possibly offices	1897	1952
11	Unidentified Feature (possible conveyor)	1897	1952
12	Unidentified Feature (possible support building)	1897	1952
13	Retort chimney/tank	1910	1910
14	Unidentified Feature (possible boiler house)	1910	1912
15	Gasholder	1937	1977
16	Unidentified Feature	1937	Present Day
17	Possible Condensers	1937	1952
18	Unidentified Feature	1937	1937
19	Governor Compound	1965	2000
20	Instrument Kiosk/Telemetry	1965	2000
21	Boiler House	1965	1965
22	Sub Station	1965	Present Day
23	Hut shown as Tank on 1971 Map	1965	1977
24	SEGB Properties, presumed now to be private dwellings	1965	Present Day