

ARM DISTRICT COUNCIL, ARUNDEL

mm 10 20 30 40 50 60 70 80 90 100

A

B

C

D

E

F

G

H

I

J

Electricity
Sub Station

Site Entrance

FORD ROAD

Drain

SURFACE WATER
SAMPLING POINT
("STREAM")

+ 5.7m

0m 4m 8m 12m 16m 20m



Legend

E501308, N106749

- National Grid Property Holdings Site Boundary
- Celtic Trial Pits
- Celtic Borehole Locations
- 2000 Atkins Borehole Location
- 2000 Atkins Trial Pit Location
- 2000 Trial Trench Location
- 2011 Atkins Borehole Location
- 2011 Atkins Trial Pit Location
- 2011 Vapour Well

LEGEND

- Foul Drainage
- Surface Drainage
- Combined Drainage
- Electricity
- Electricity High Voltage
- Electricity Low Voltage
- Gas
- Ground Probing Radar
- Water
- Cable Television
- Close Circuit Television
- Communication
- British Telecom
- Compressed Air
- Offset Fill-Line
- Oil Pipe
- Pipe
- Ventilation
- Fuel Line
- Vapour Recovery
- Gauge Line
- Telemetry
- Fibre Optics
- Unknown
- Fence
- Edge of Canopy
- Gully Run

0 First Issue 27/01/21
REV COMMENT DATE

Celtic
enGlobe

Columbus House
Village Way
Cardiff
CF15 7NE
029 2036 8636

enquiries@celtic-ltd.com
www.celtic-ltd.com

Client
nationalgrid

Project
Arundel Gas Works
Ford Road, Arundel

Title
Site Investigation Locations


Drawn by GEP Checked SG Date 27/01/21 Authorised MH Date 27/01/21

Original Scale 1:200 Date 27/01/21 Rev 0 Paper A1

Drawing Number
D1820/5045/A3

Feature	Description	Date First Shown	Date Last Shown
1	Gasholder possibly later used as a tar/liquor Tank	1840	1879
2	Retort House (extended during the history of the site)	1840	1952
3	Possible Smyth/ Carpenters extended during the history of the site	1840	1952
4	Gasholder	1875	1952
5	Possible Purifier Shed (possibly incorporated into Retort House area)	1875	1876
6	Possible Office/Stores	1875	1879
7	Possible Tar/Liquor Tank	1877	1877
8	Gasholder	1877	1952
9	Support Structures, possibly offices	1897	1952
10	Support Structures, possibly offices	1897	1952
11	Unidentified Feature (possible conveyor)	1897	1952
12	Unidentified Feature (possible support building)	1897	1952
13	Retort chimney/tank	1910	1910
14	Unidentified Feature (possible boiler house)	1910	1912
15	Gasholder	1937	1977
16	Unidentified Feature	1937	Present Day
17	Possible Condensers	1937	1952
18	Unidentified Feature	1937	1937
19	Governor Compound	1965	1965
20	Instrument Kiosk/Telemetry	1965	2000
21	Boiler House	1965	1965
22	Sub Station	1965	Present Day
23	Hut shown as Tank on 1971 Map	1965	1977
24	SEGB Properties, presumed now to be private dwellings	1965	Present Day

CAD REF:--

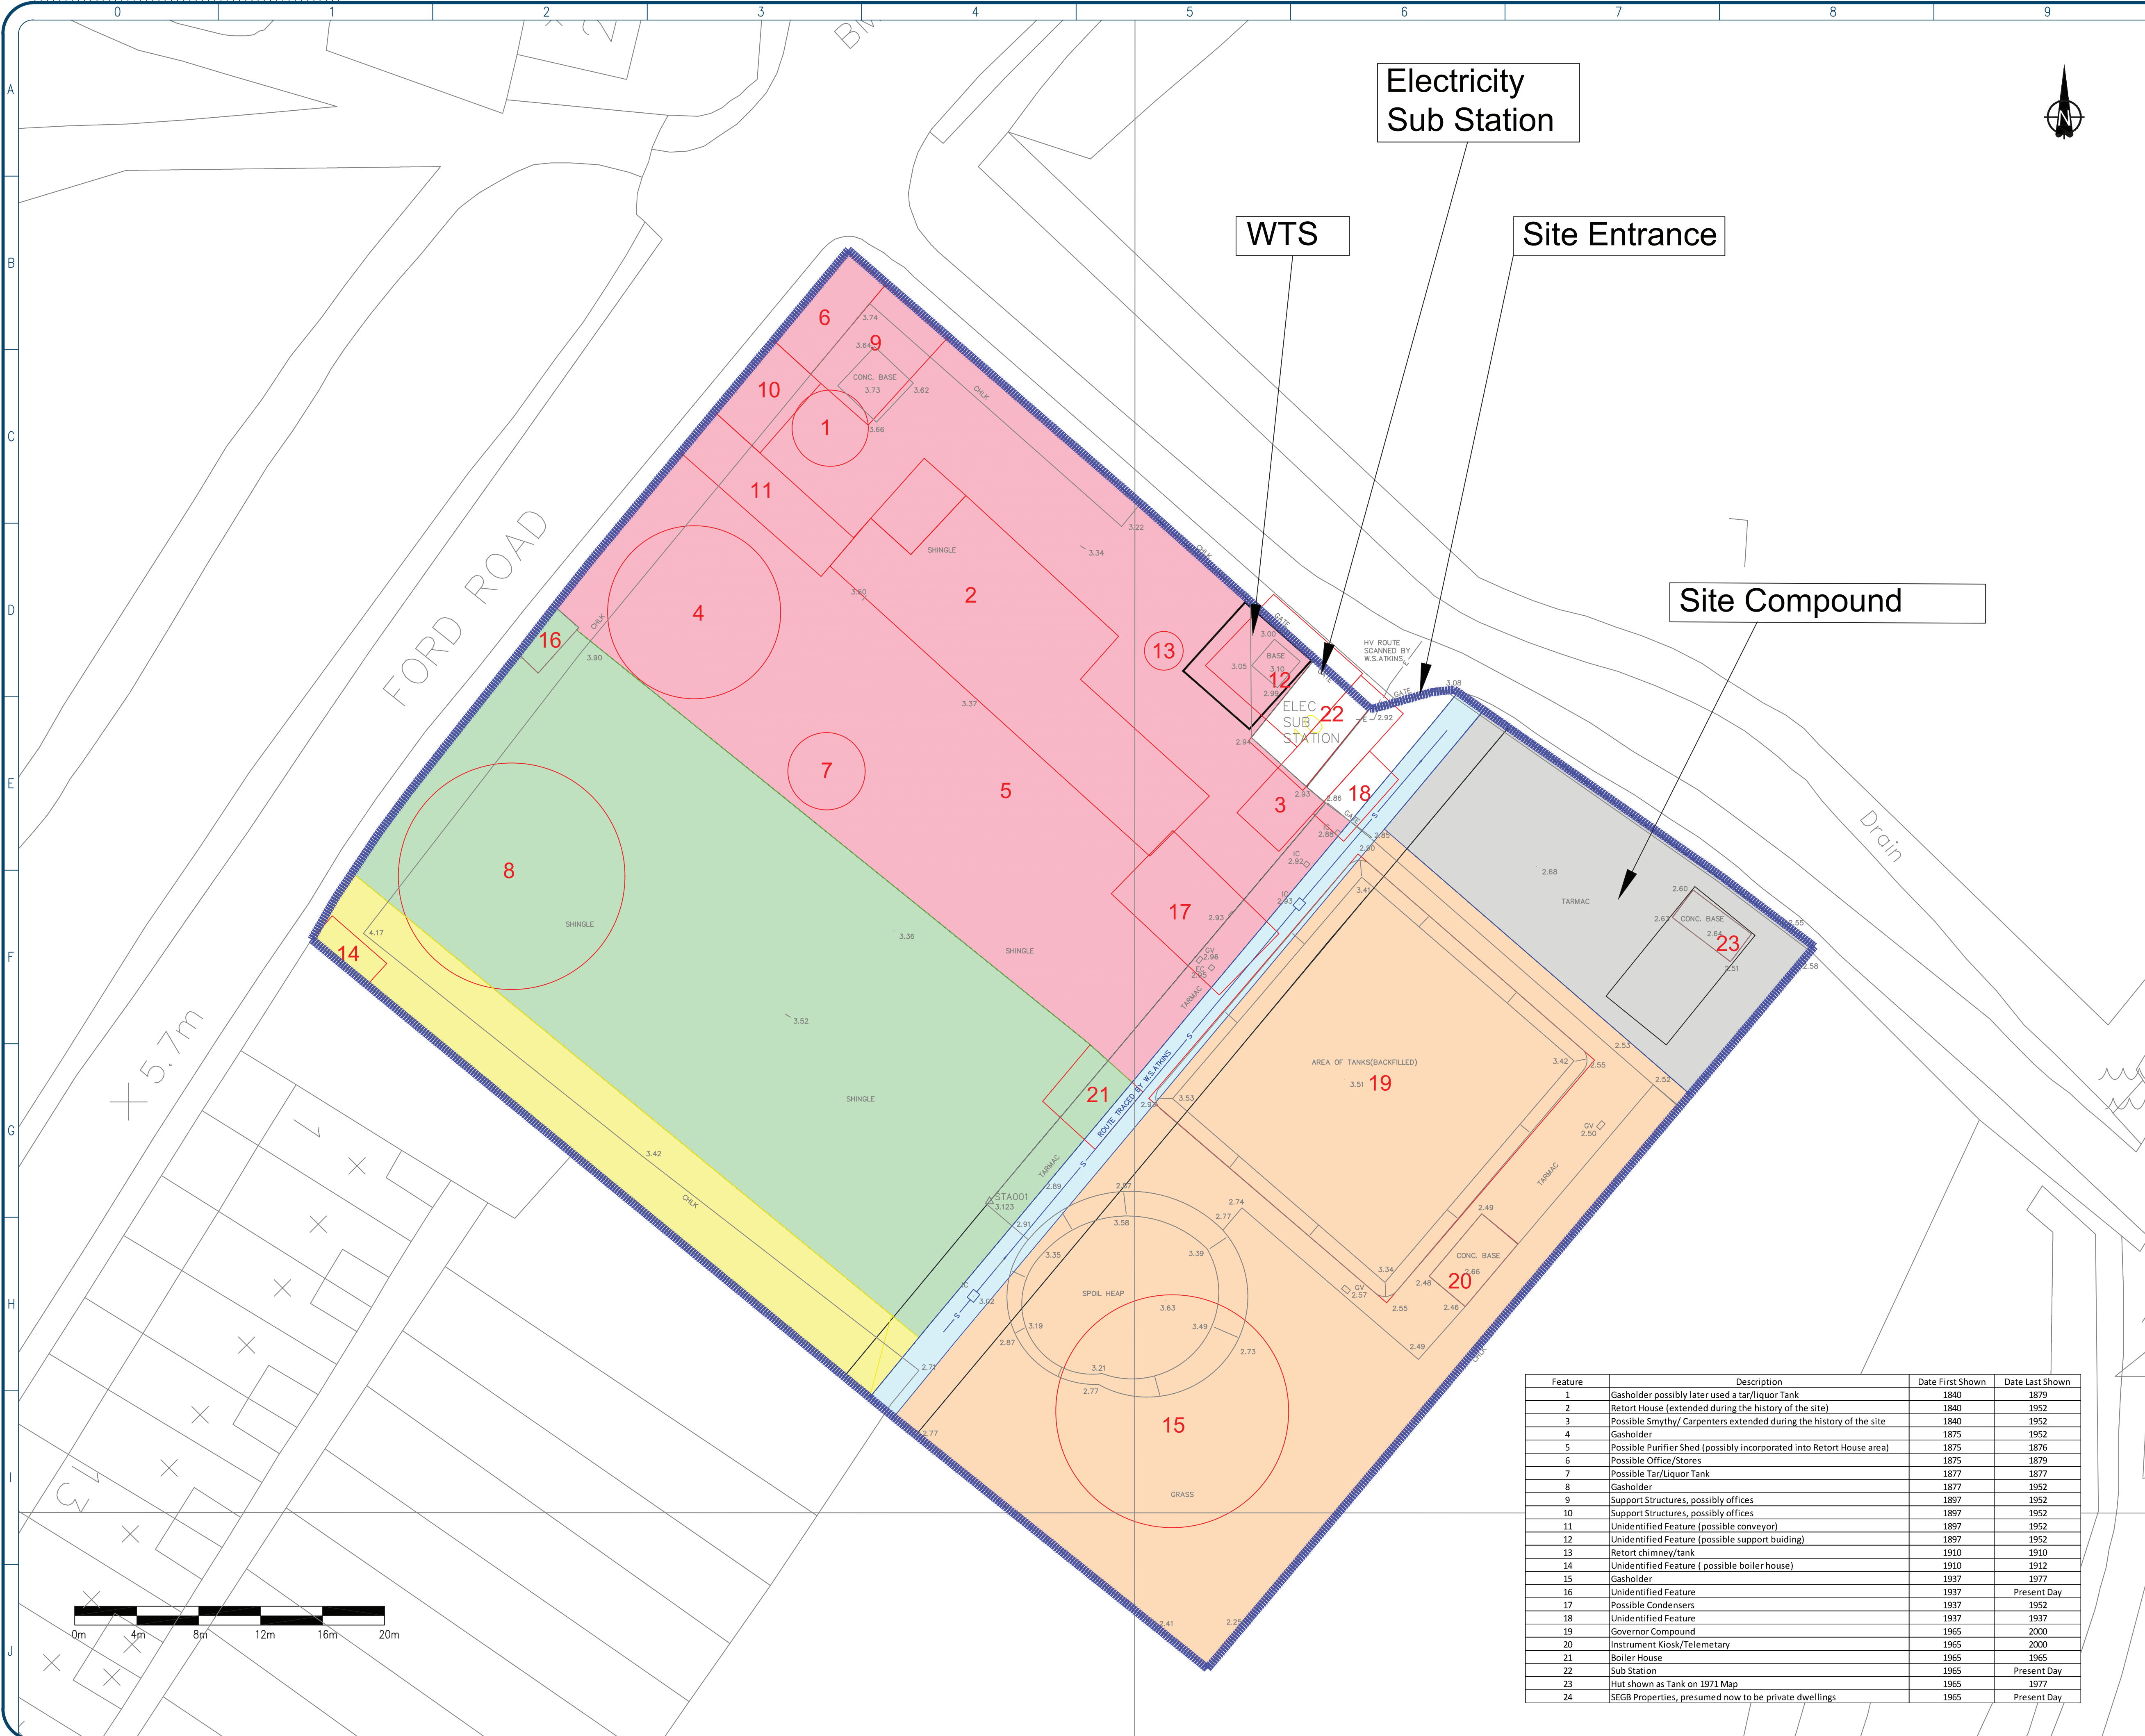

Legend

- National Grid Property Holdings Site Boundary
- Site Compound
- Water Treatment System
- Area 1
- Area 2
- Area 3
- Area 4
- Surface Water Easement
- Historical Locations

1	Surface Water Easement Amended	08/03/21
0	First Issue	27/01/21
REV	COMMENT	DATE

Columbus House
Village Way
Cardiff
CF15 7NE
029 2036 8636

enquiries@celtic-ltd.com
www.celtic-ltd.com

Client

nationalgrid

Project

Arundel Gas Works
Ford Road, Arundel

Title

Proposed Remediation
Areas


Drawn by	Checked	Date	Authorised	Date
GEP	SG	27/01/21	MH	27/01/21

Original Scale	Date	Rev	Paper
1:200	27/01/21	1	A1

Drawing Number

D1820/5045/A4

Feature	Description	Date First Shown	Date Last Shown
1	Gasholder possibly later used a tar/liquor Tank	1840	1879
2	Retort House (extended during the history of the site)	1840	1952
3	Possible Smyth/ Carpenters extended during the history of the site	1840	1952
4	Gasholder	1875	1952
5	Possible Purifier Shed (possibly incorporated into Retort House area)	1875	1876
6	Possible Office/Stores	1875	1879
7	Possible Tar/Liquor Tank	1877	1877
8	Gasholder	1877	1952
9	Support Structures, possibly offices	1897	1952
10	Support Structures, possibly offices	1897	1952
11	Unidentified Feature (possible conveyor)	1897	1952
12	Unidentified Feature (possible support building)	1897	1952
13	Retort chimney/tank	1910	1910
14	Unidentified Feature (possible boiler house)	1910	1912
15	Gasholder	1937	1977
16	Unidentified Feature	1937	Present Day
17	Possible Condensers	1937	1952
18	Unidentified Feature	1937	1937
19	Governor Compound	1965	2000
20	Instrument Kiosk/Telemetry	1965	2000
21	Boiler House	1965	1965
22	Sub Station	1965	Present Day
23	Hut shown as Tank on 1971 Map	1965	1977
24	SEGB Properties, presumed now to be private dwellings	1965	Present Day

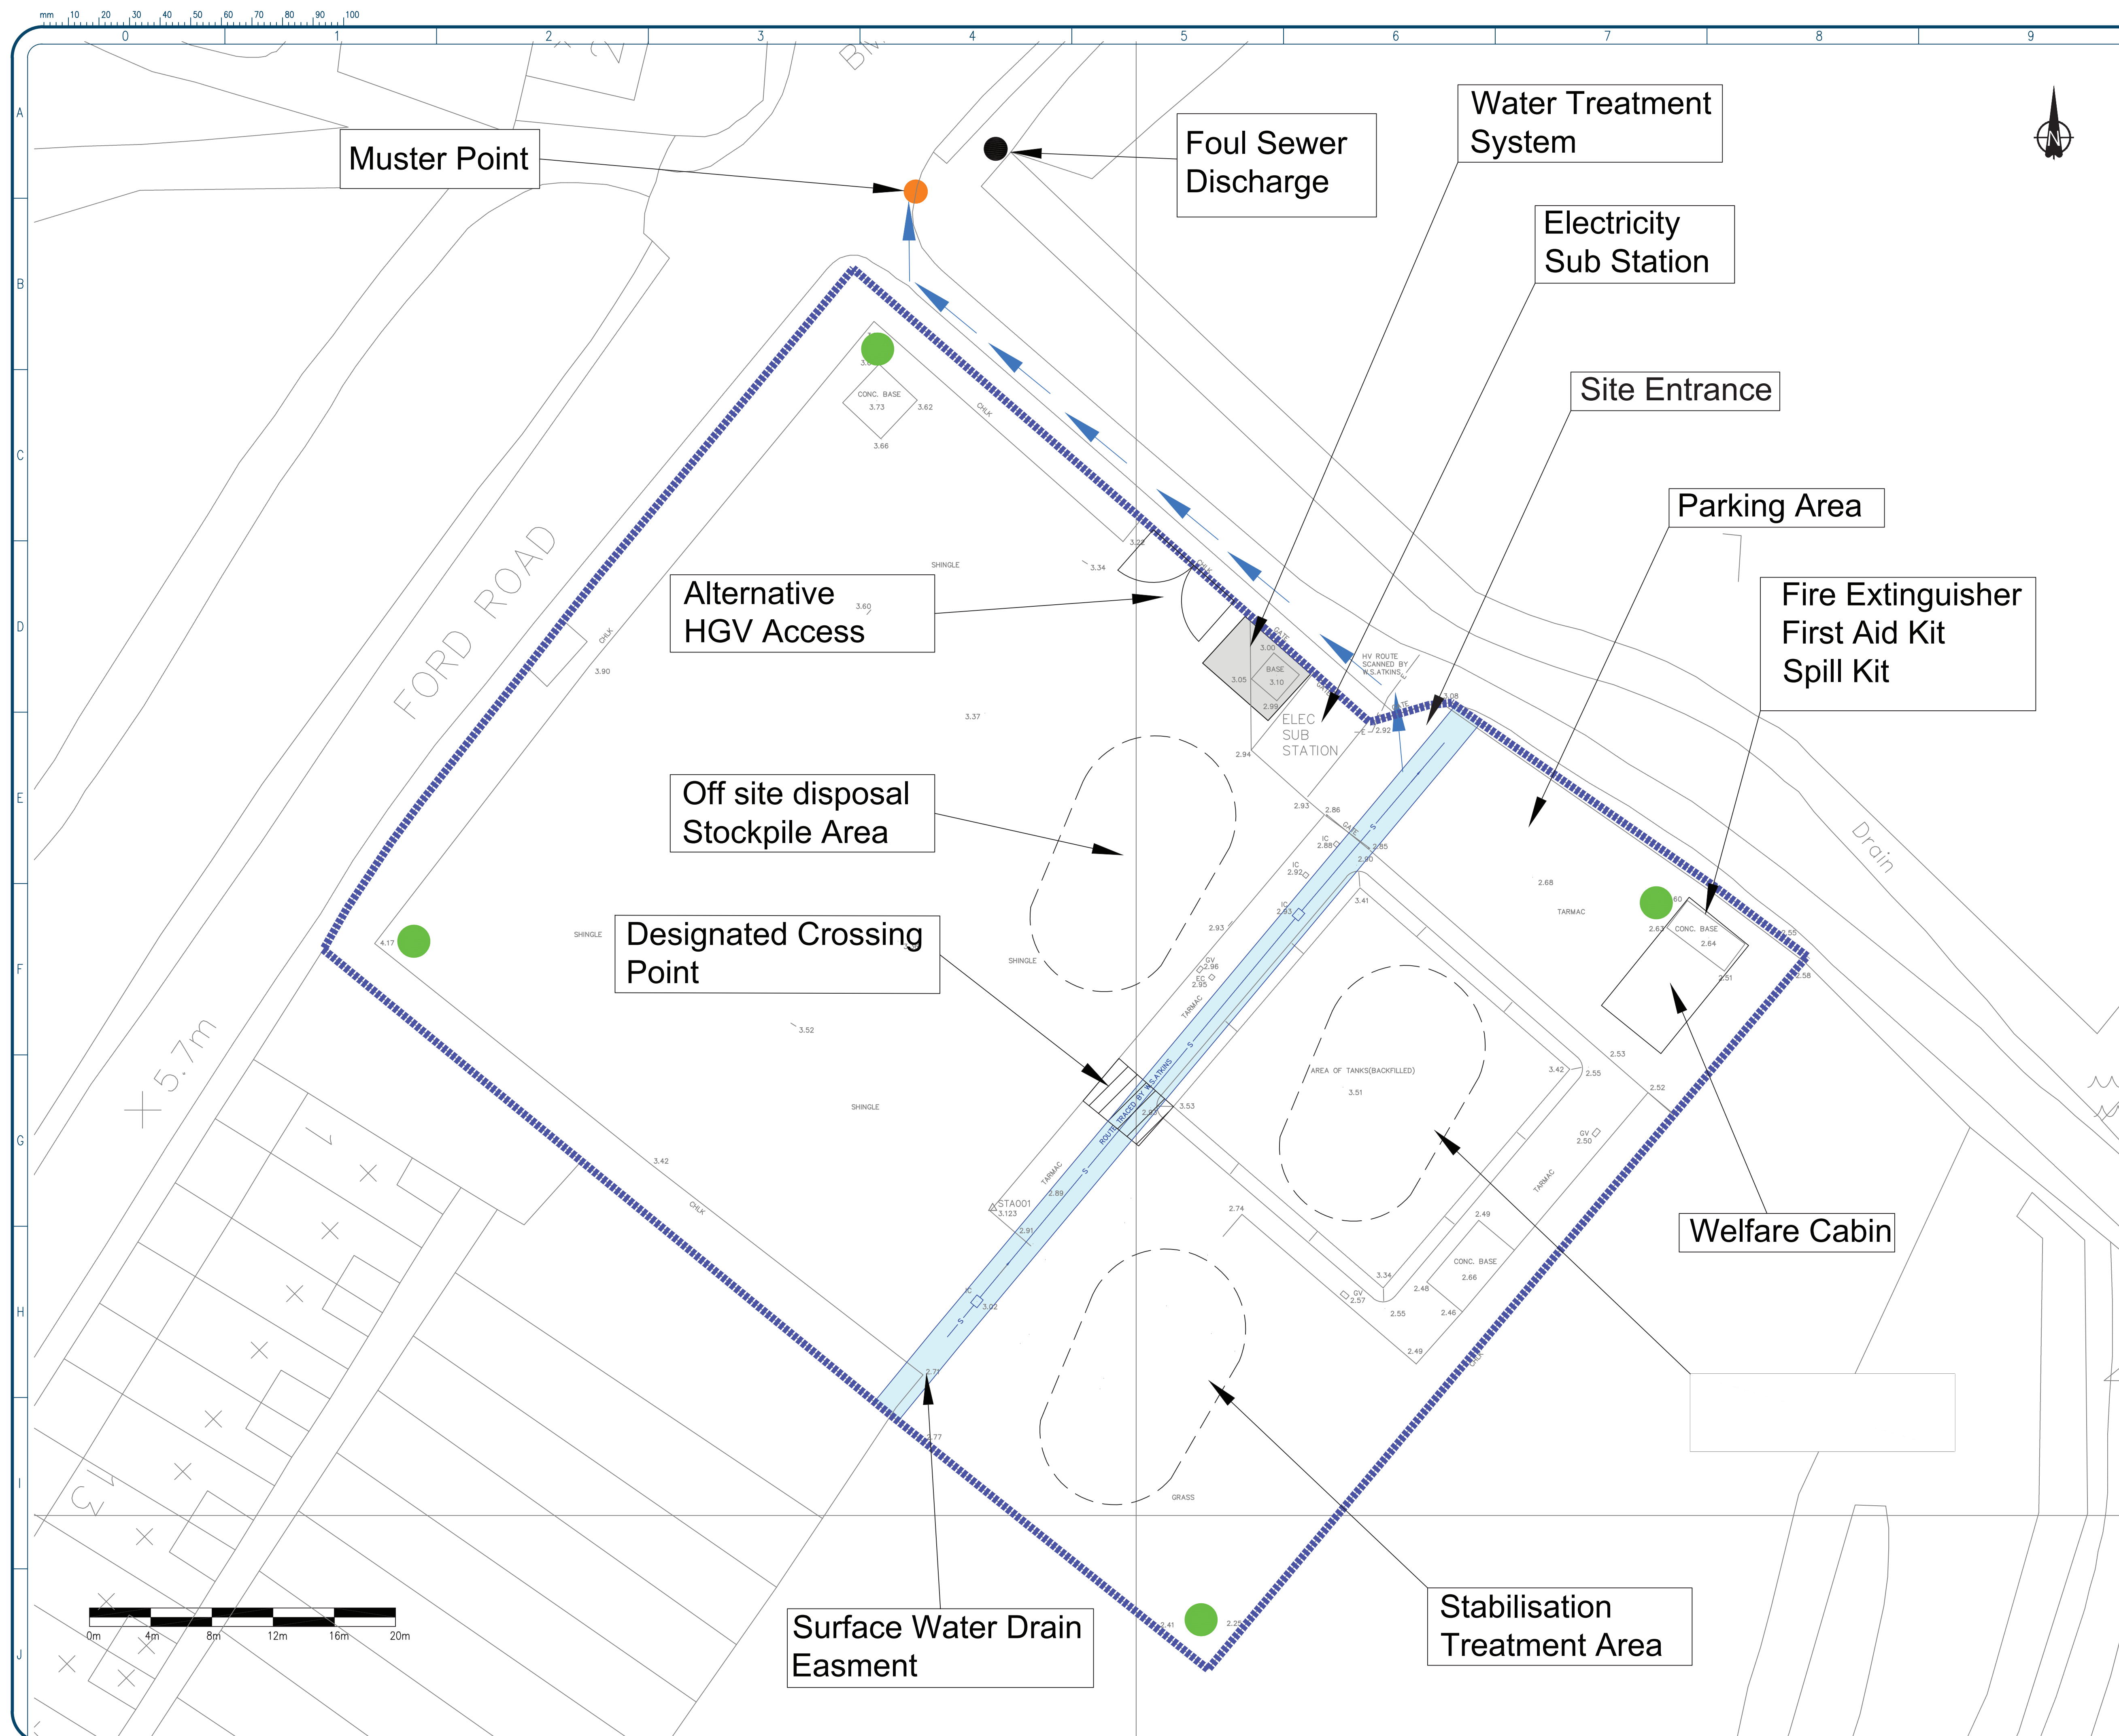

Legend

-  National Grid Property Holdings Site Boundary
 Celtic Site Compound
 Muster Point
 Egress Route
 Environmental Monitoring Point
 Surface Water Easement

1	Surface Water Easement Amended	08/03/21
0	First Issue	27/01/21
REV	COMMENT	DATE



Columbus House
Village Way
Cardiff
CF15 7NE
029 2036 8636

enquiries@celtic-ltd.com
www.celtic-ltd.com

Client **nationalgrid**

Project
Arundel Gas Works
Ford Road, Arundel

Title	Proposed Remedial Layout
-------	--------------------------

Drawn by GEP	Checked Date SG 27/01/21	Authorised Date MH 27/01/21	
Original Scale 1:200	Date 27/01/21	Rev 1	Paper A1

Drawing Number
D1820/5045/A5

ARUN DISTRICT COUNCIL, ARUNDEL



Legend

- National Grid Property Holdings Site Boundary
- Celtic Site Compound
- Muster Point
- Egress Route
- HGV Route
- Surface Water Easement

1	Surface Water Easement Amended	08/03/21
0	First Issue	27/01/21
REV	COMMENT	DATE

Columbus House
Village Way
Cardiff
CF15 7NE
029 2036 8636

enquiries@celtic-ltd.com
www.celtic-ltd.com

Client

Project

Arundel Gas Works
Ford Road, Arundel

Title

Proposed Traffic
Management Plan

Drawn by	CEP	Checked	SG	Date	27/01/21	Authorised	MH	Date	27/01/21
Original Scale	1:200	Date	27/01/21	Rev	1	Paper	A1		

Drawing Number
D1820/5045/A6