


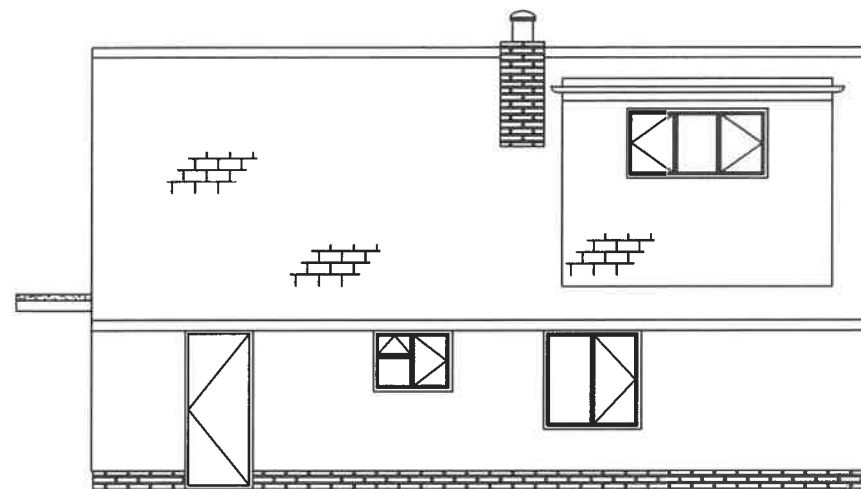

View on 'A' (North East - Front Elevation)




North West Section X-X



View on 'B' (North West -Side Elevation)



View on 'C' (South East - Rear Elevation)

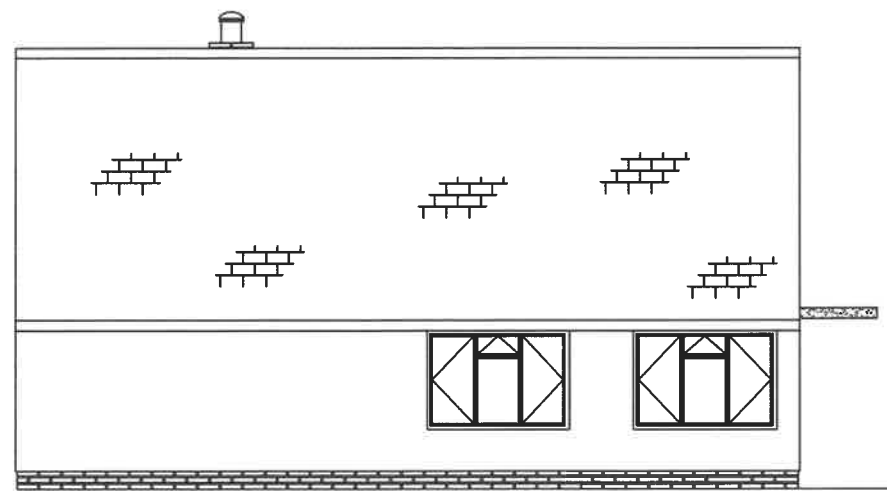

View on 'D' (South West - Side Elevation)



17SREXELE2018-R02
17 Stewards Rise - Arundel
Existing Elevations
Scale 1:100 @ A3 (2018)