





terrier firma

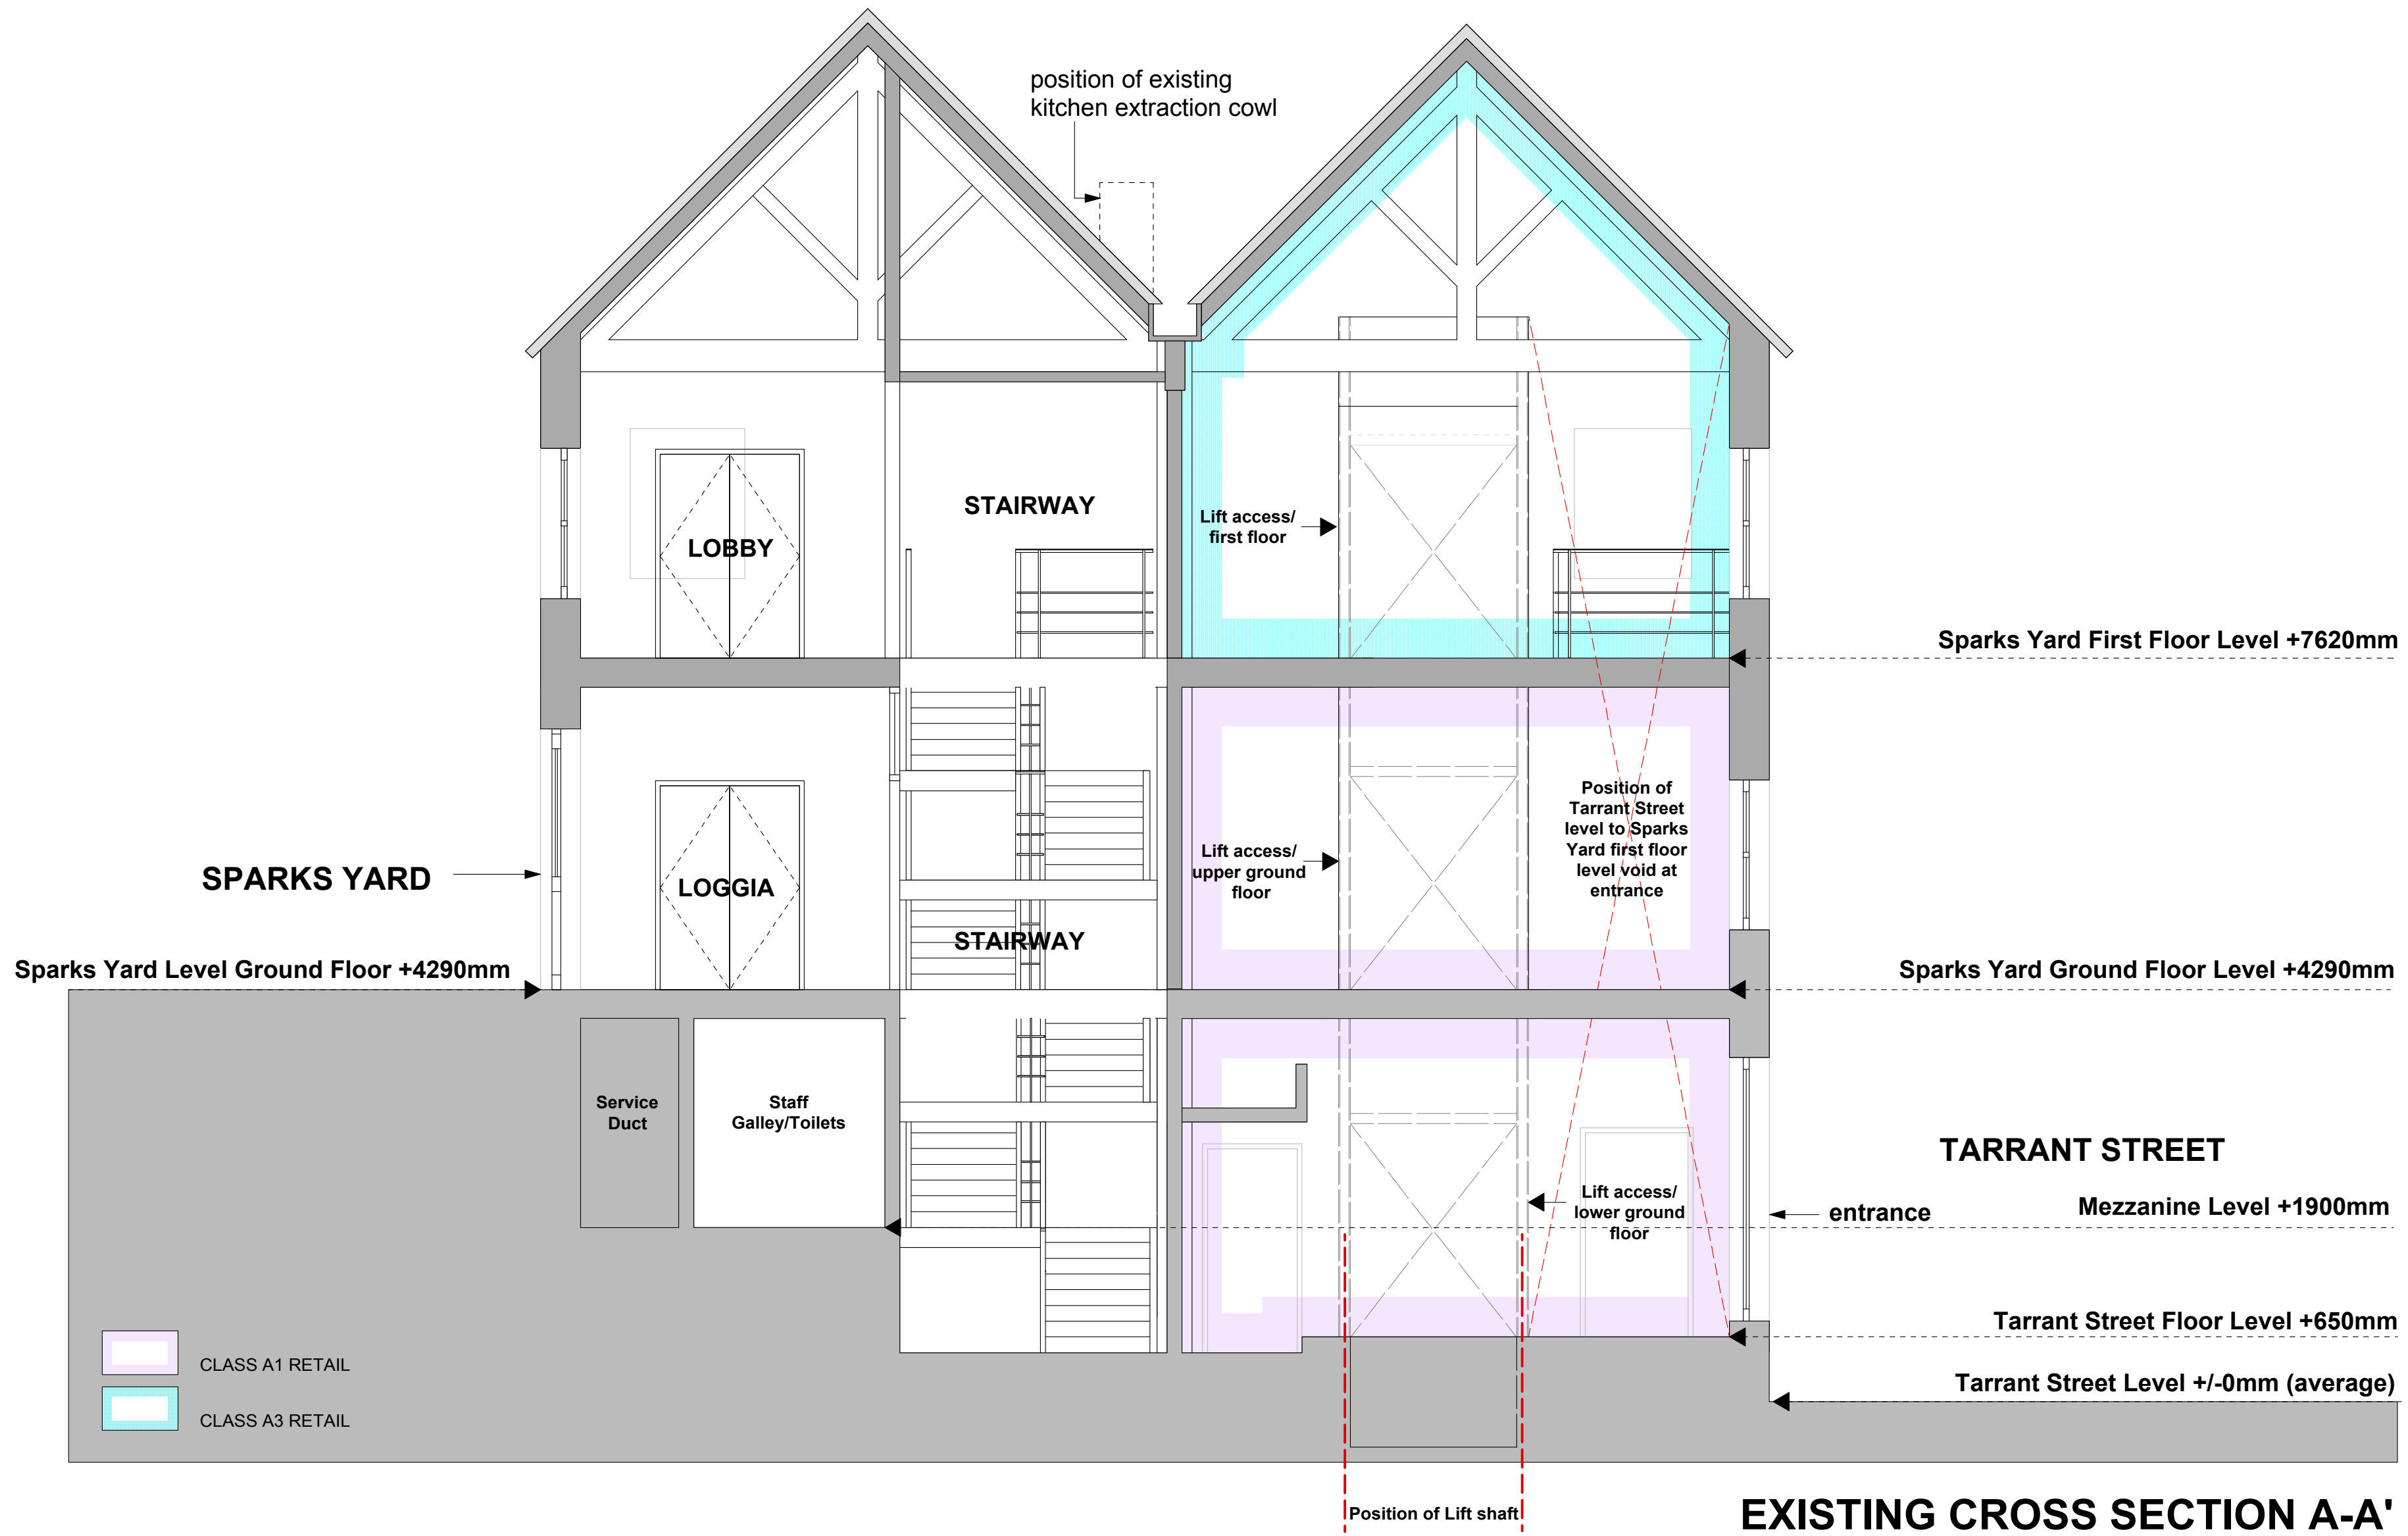


EXISTING CROSS SECTION A-A'

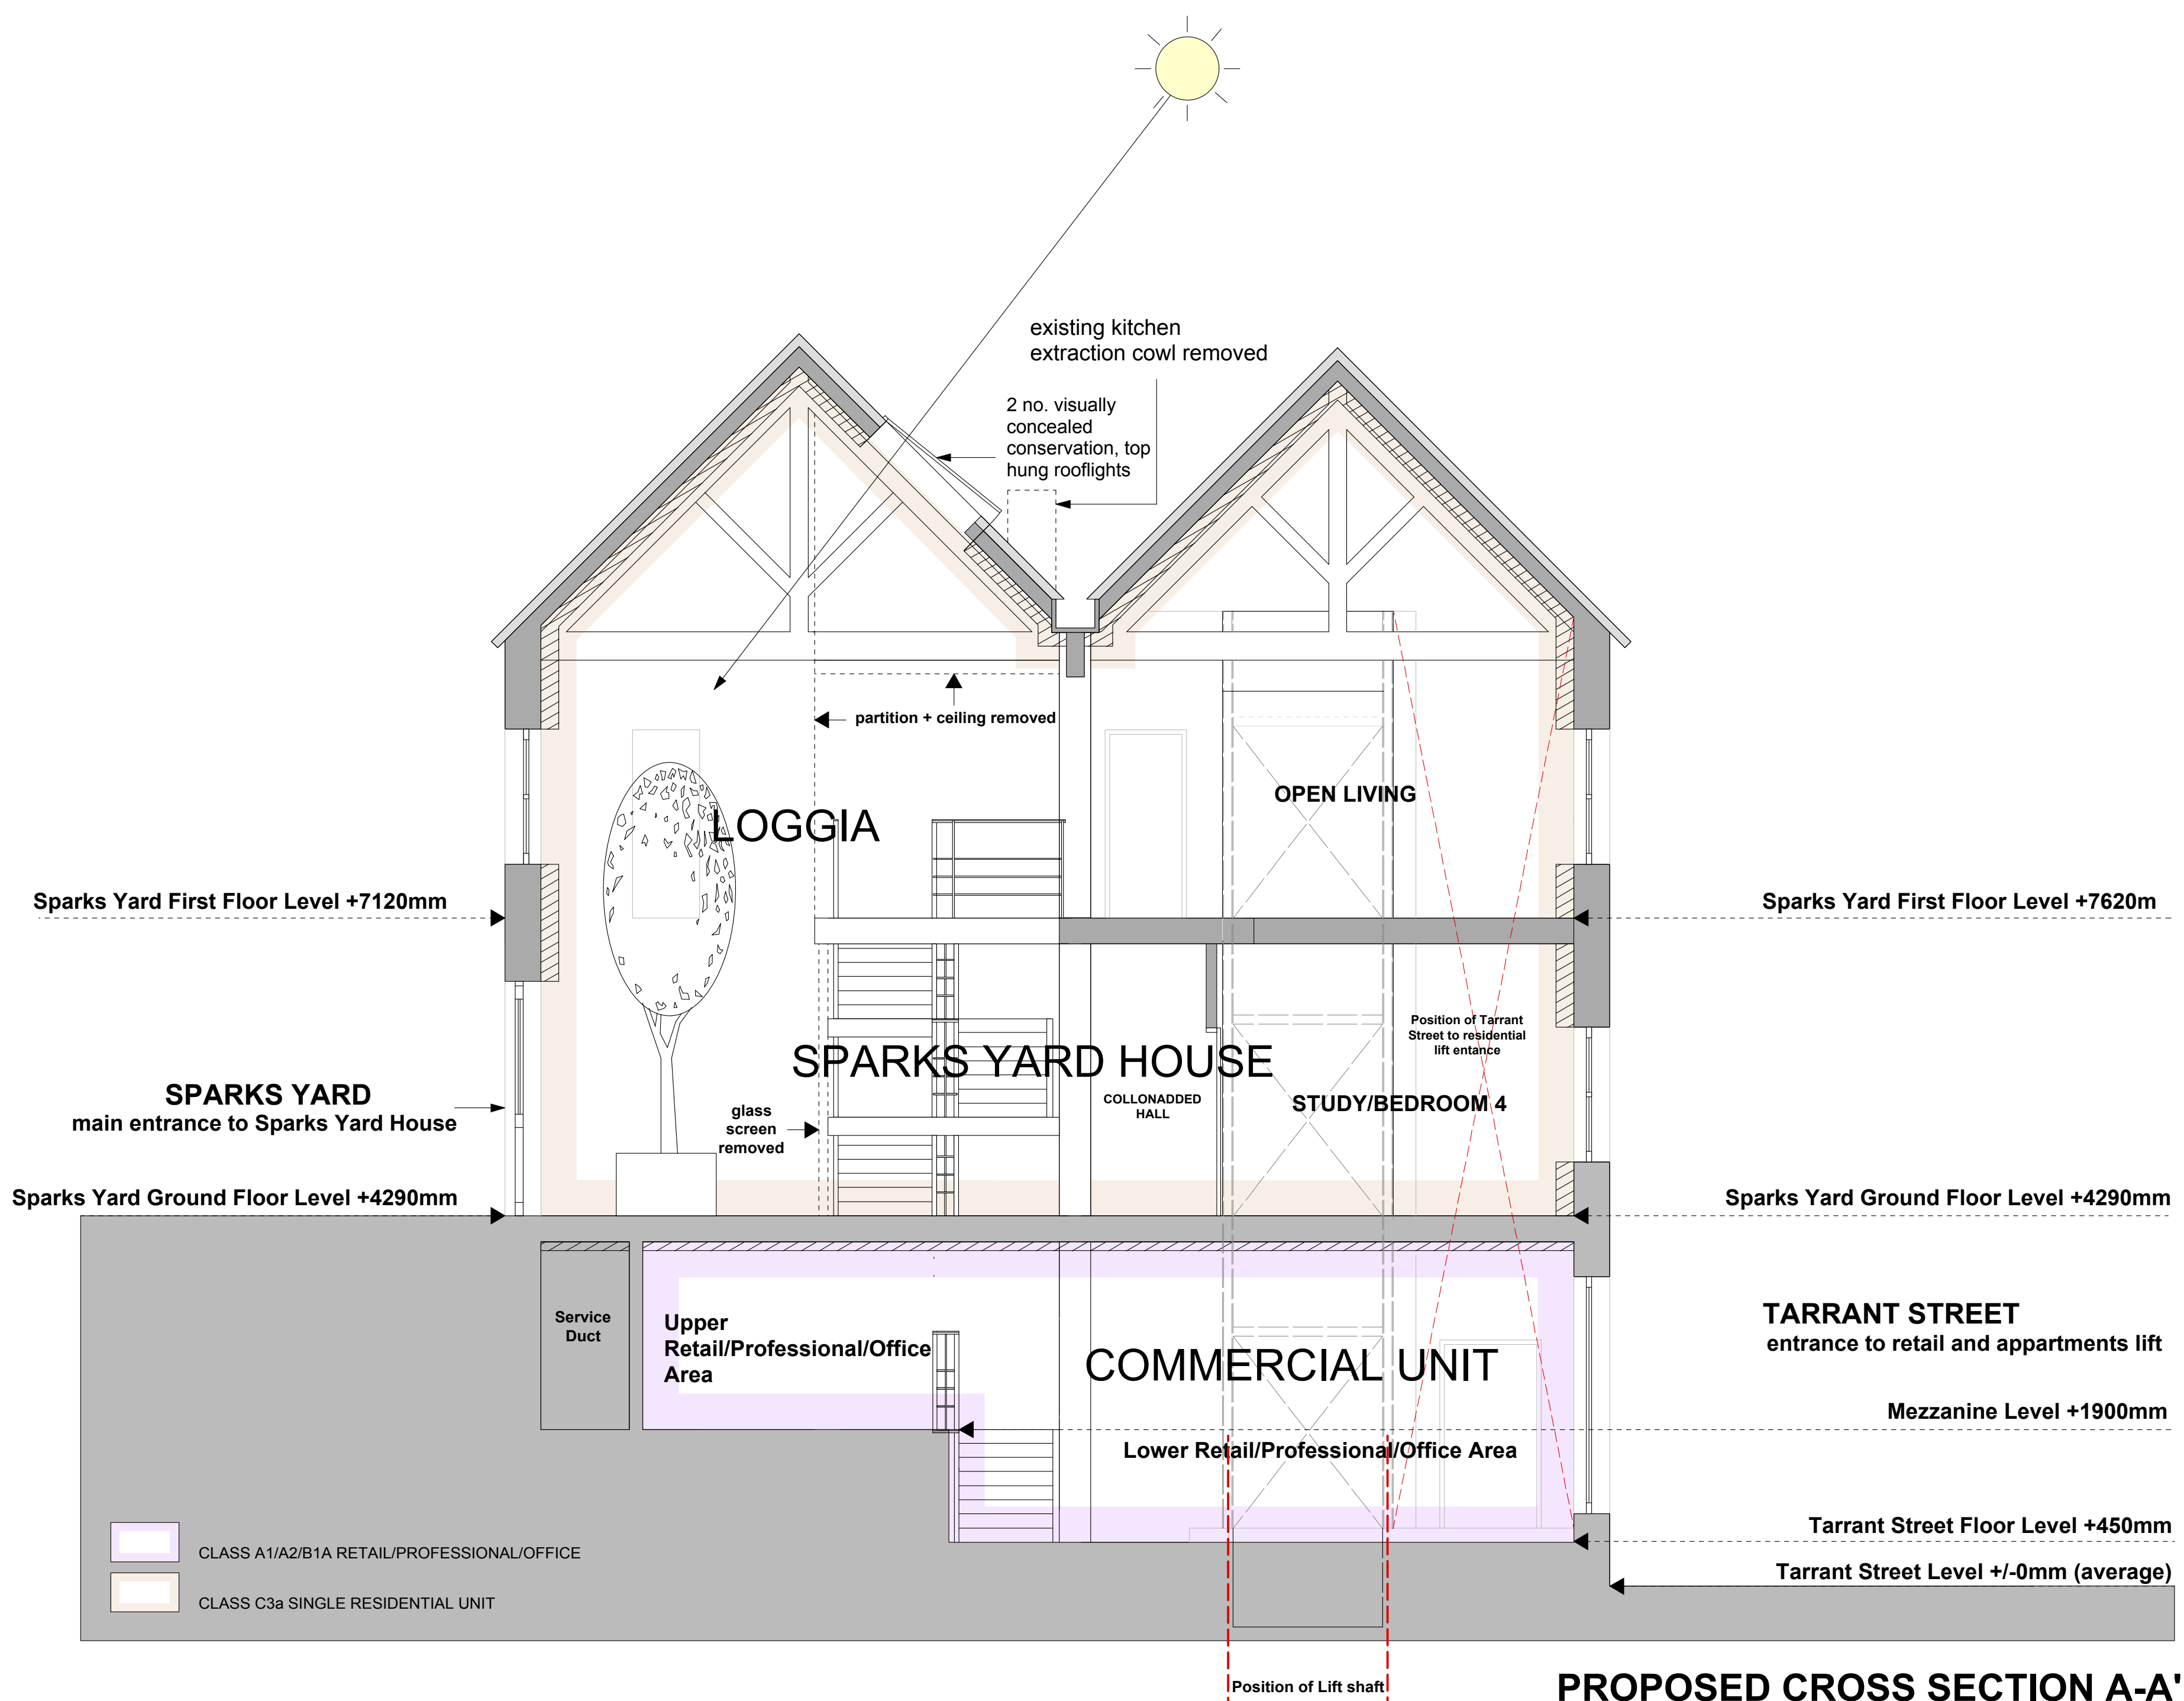

PROPOSED CROSS SECTION A-A'

NB. All levels measured from datum of +/-0, located outside 18B Tarrant Street

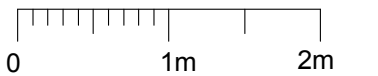

THORPE
architects

18 TARRANT STREET,
ARUNDEL, BN18 9DJ

PROPOSED CHANGE OF USE TO
FORM AN UPPER FLOORS
SINGLE, FOUR BEDROOM
RESIDENTIAL UNIT (USE CLASS
C3a) AND GROUND FLOOR
COMMERCIAL UNIT (USE
CLASSES A1, A2 AND B1A)
TOGETHER WITH ALL
ASSOCIATED WORKS

FOR TERRIER FIRMA LTD

**EXISTING AND
PROPOSED CROSS
SECTIONS**

A6001-08

1 : 50 @ A1

29.04.19

© 2019 Thorpe Architects, 18 Tarrant Street, Arundel, BN18 9DJ. All rights reserved. This document is the property of Thorpe Architects and is not to be reproduced without written permission. Thorpe Architects is a registered company in England and Wales. 