





terrier firma

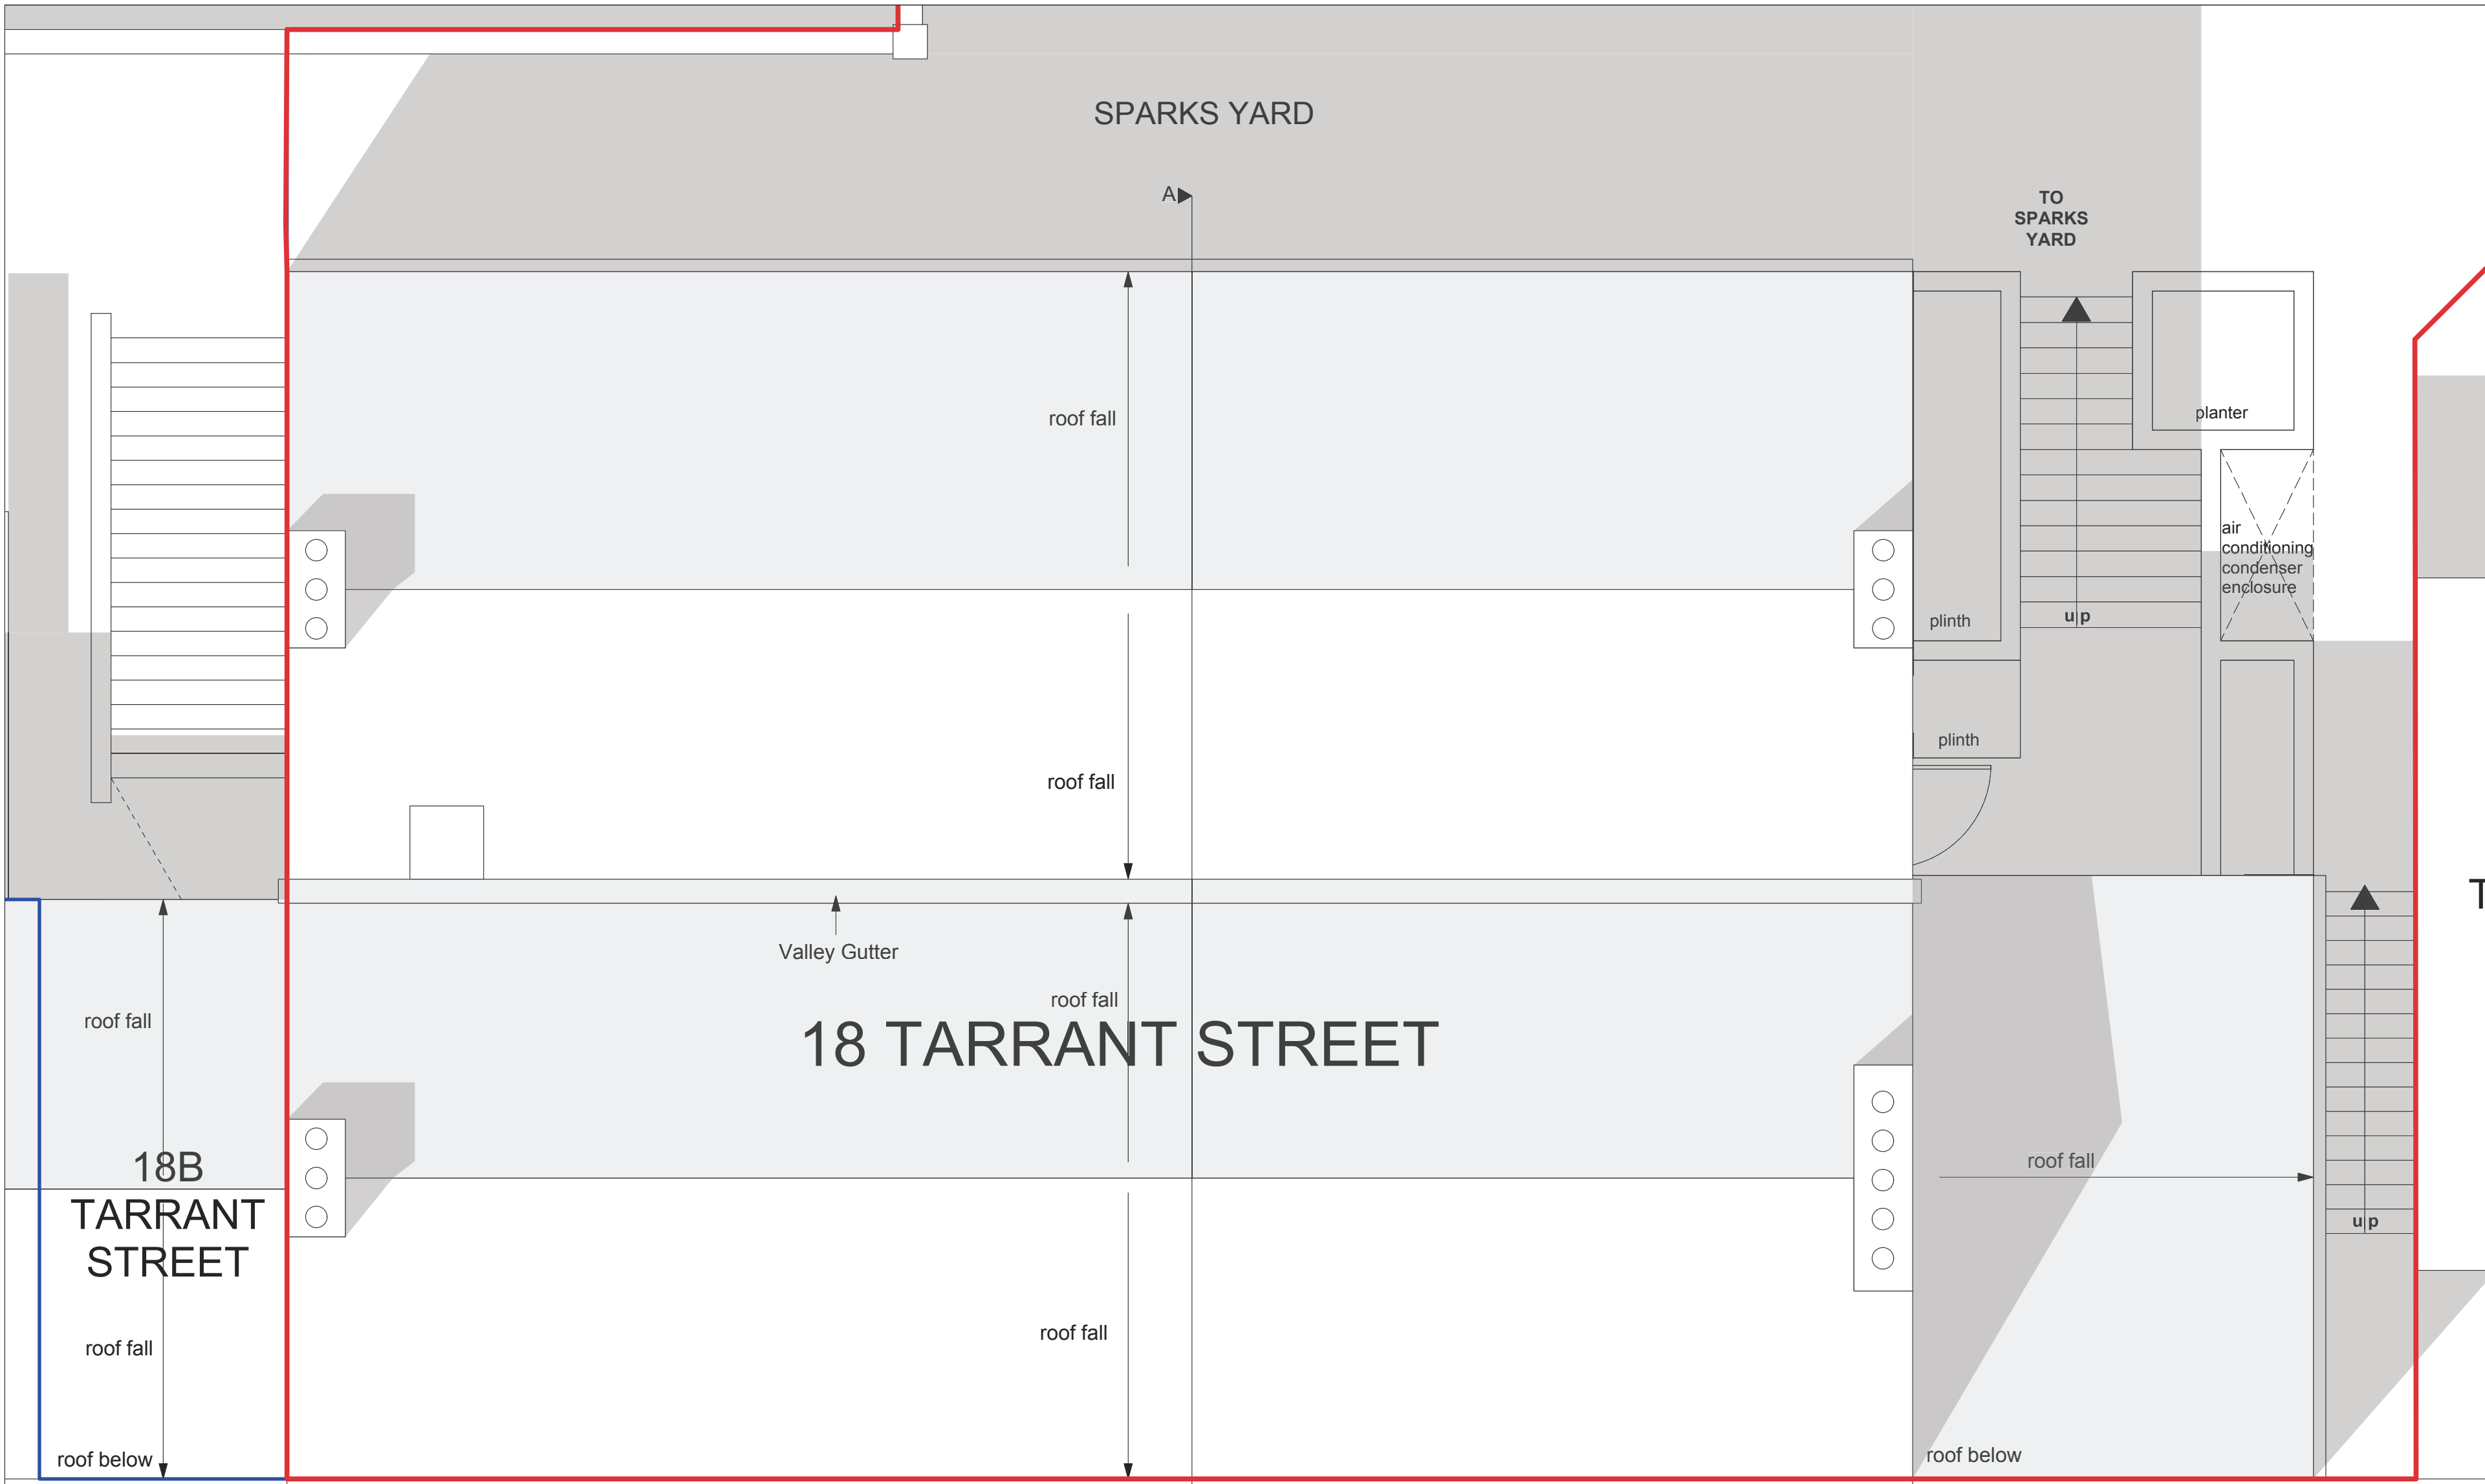

A' TARRANT STREET


EXISTING ROOF PLAN

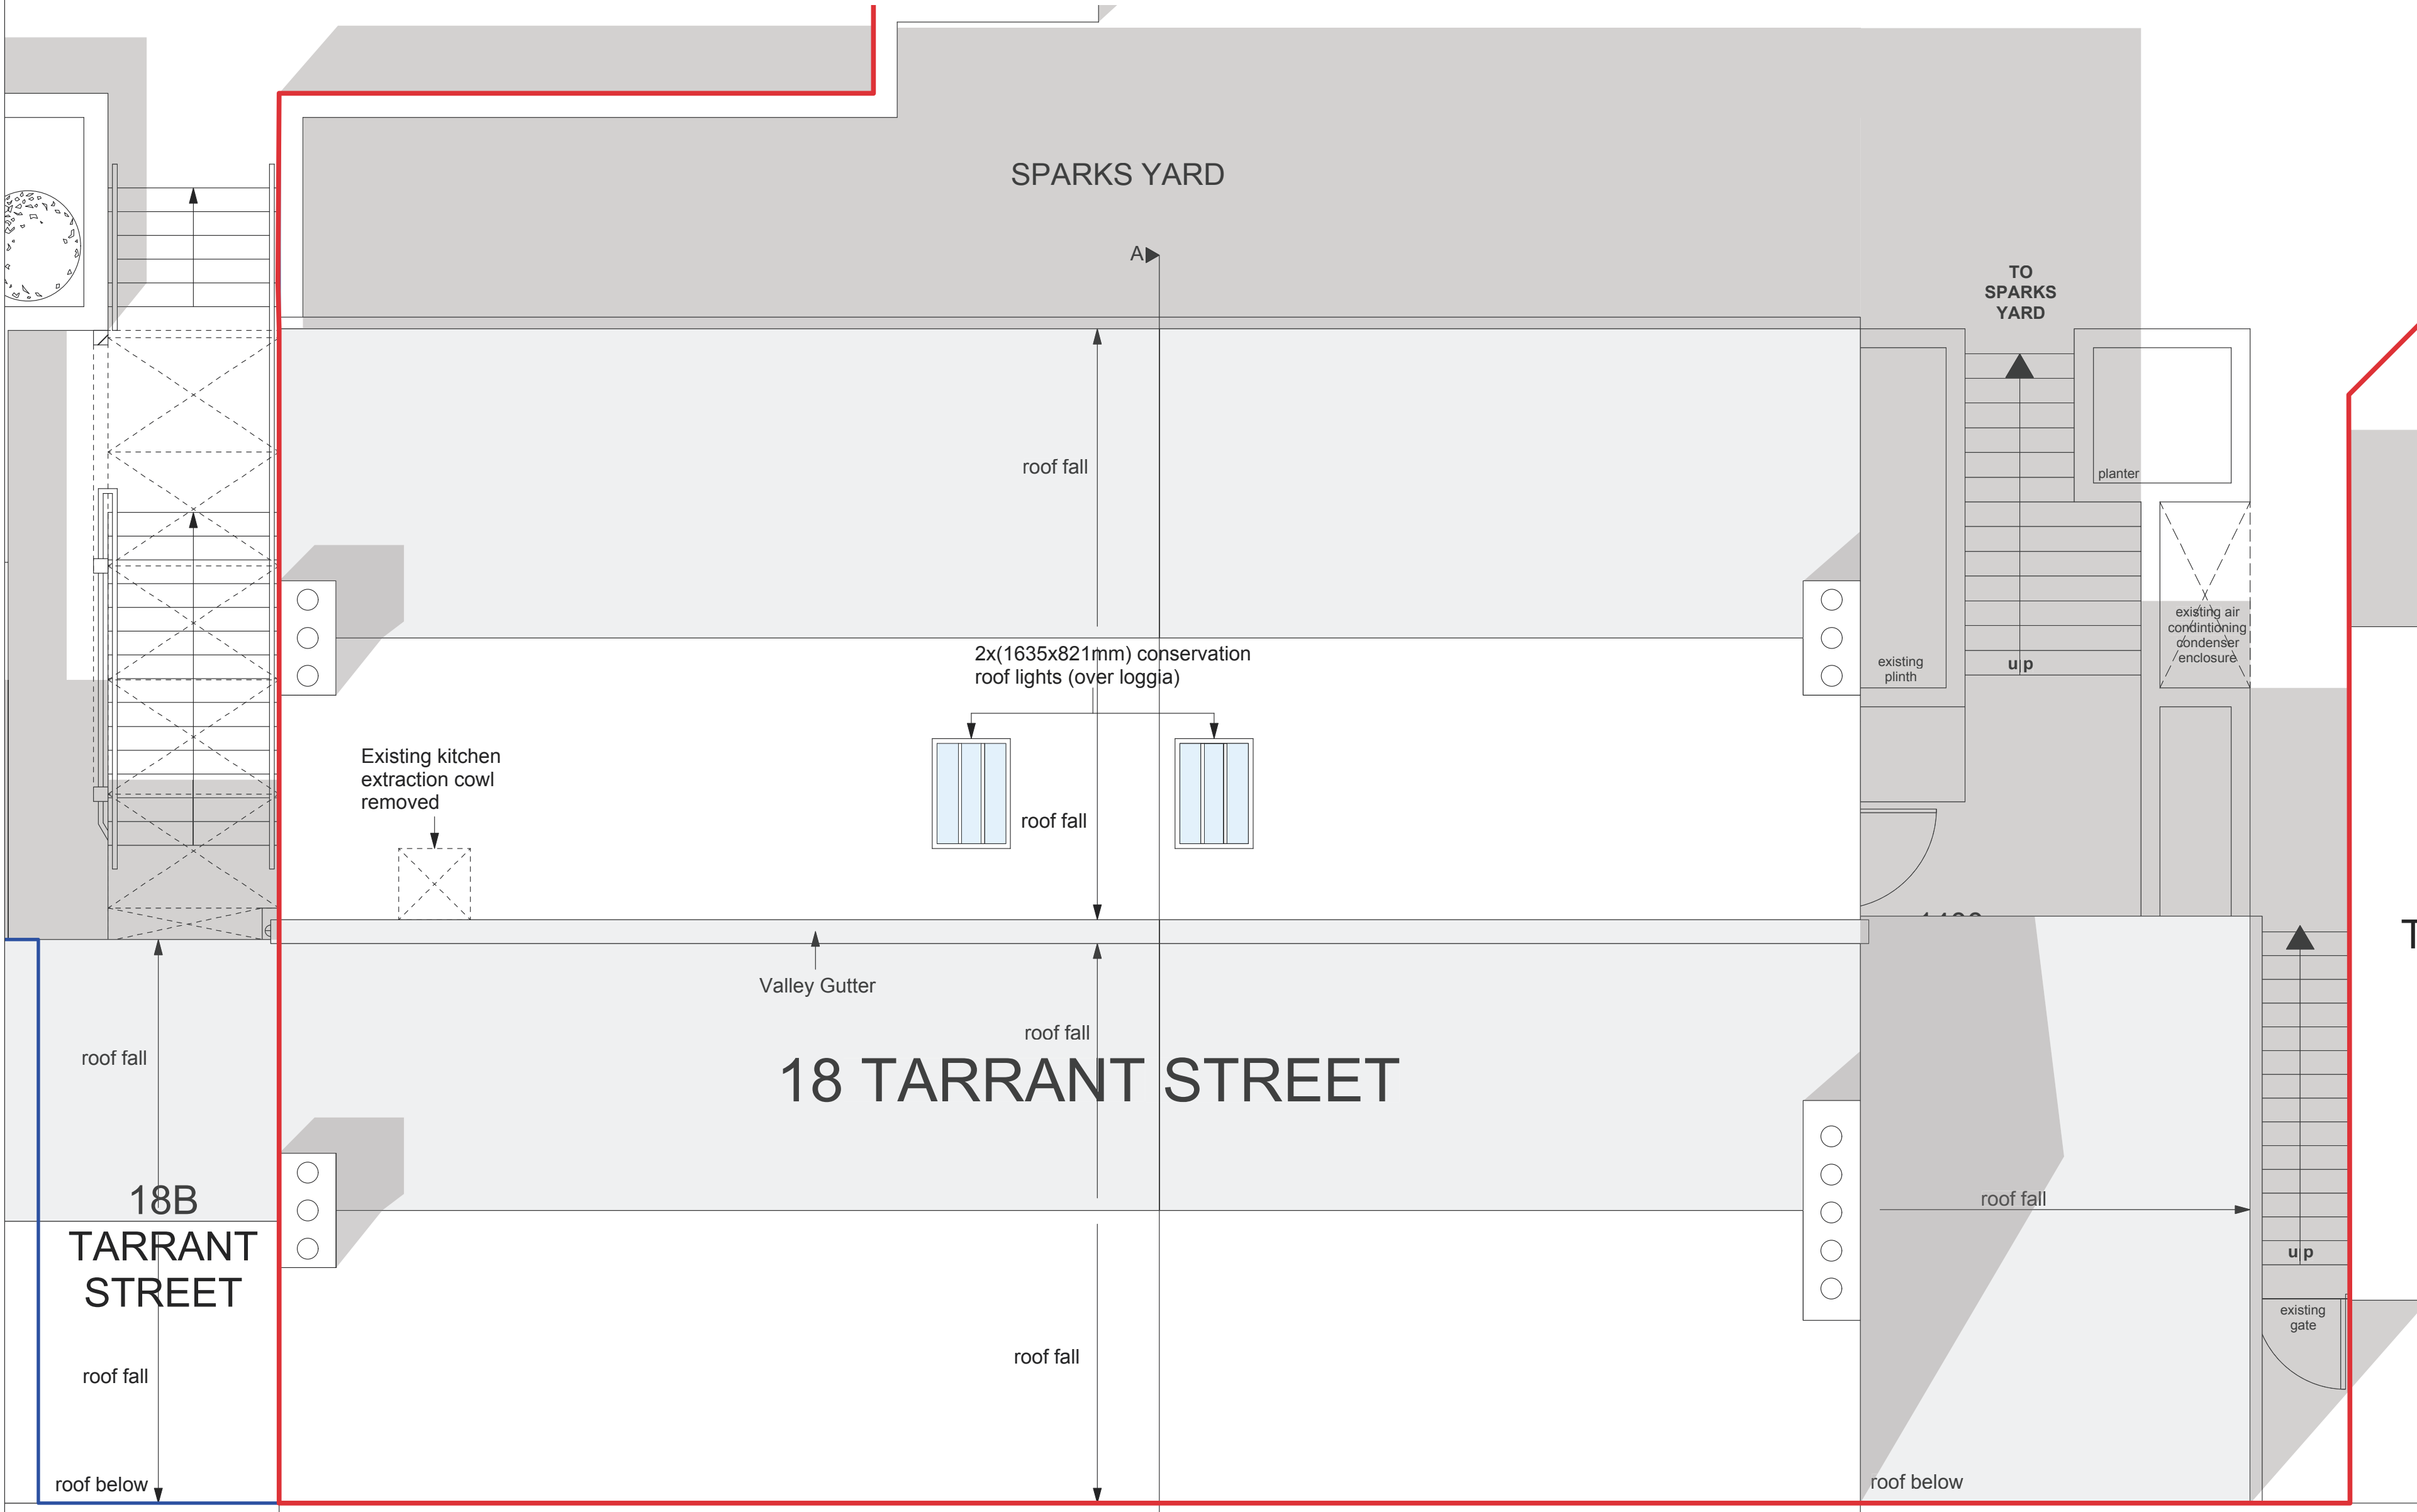

A' TARRANT STREET

PROPOSED ROOF PLAN

NB. All levels measured from datum of +/-0, located outside 18B Tarrant Street

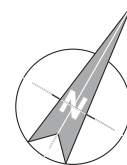

0 1m 2m

THORPE
architects

18 TARRANT STREET,
ARUNDEL, BN18 9DJ
PROPOSED CHANGE OF USE TO
FORM AN UPPER FLOORS
SINGLE, FOUR BEDROOM
RESIDENTIAL UNIT (USE CLASS
C3a) AND GROUND FLOOR
COMMERCIAL UNIT (USE
CLASSES A1, A2 AND B1A)
TOGETHER WITH ALL
ASSOCIATED WORKS

FOR TERRIER FIRMA LTD

**EXISTING &
PROPOSED ROOF
PLAN**

A6001-07

1 : 50 @ A1

29.04.19

© 2019 Thorpe Architects Limited. All rights reserved. No part of this publication may be reproduced, stored in a retrieval system, or transmitted, in any form or by any means, electronic, mechanical, photocopying, recording, or by any information storage and retrieval system, without prior written permission from Thorpe Architects Limited.