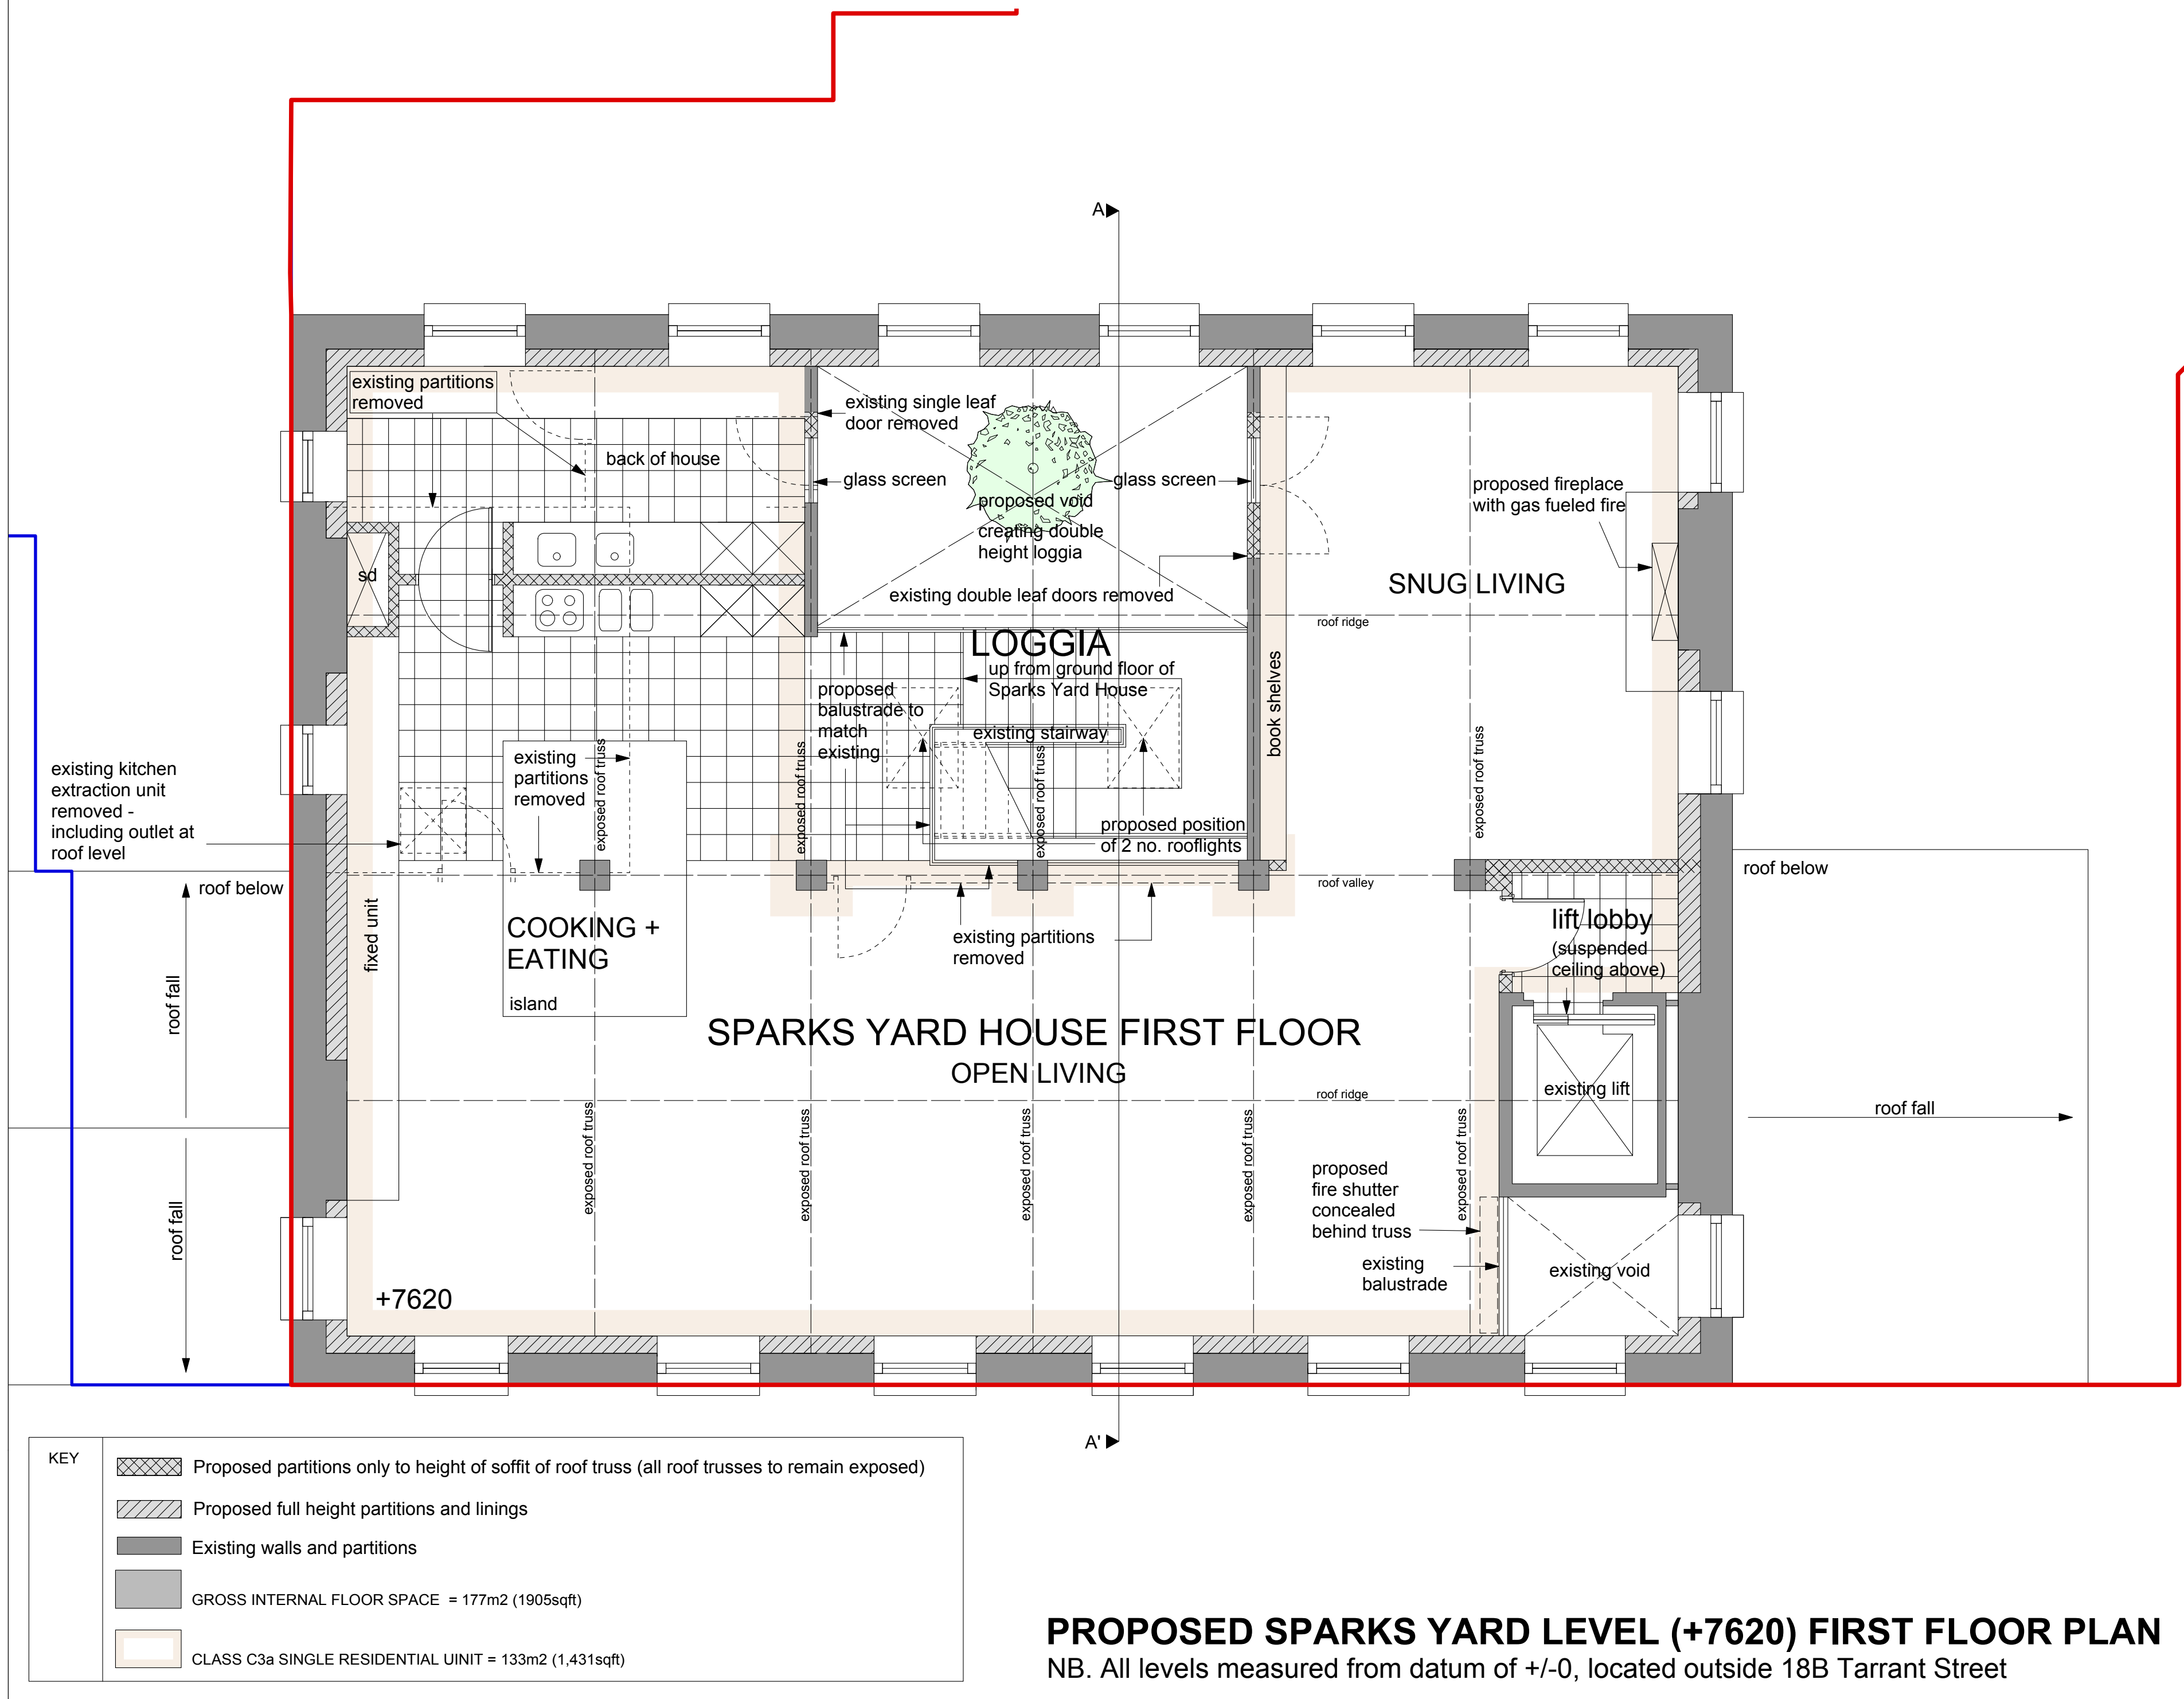
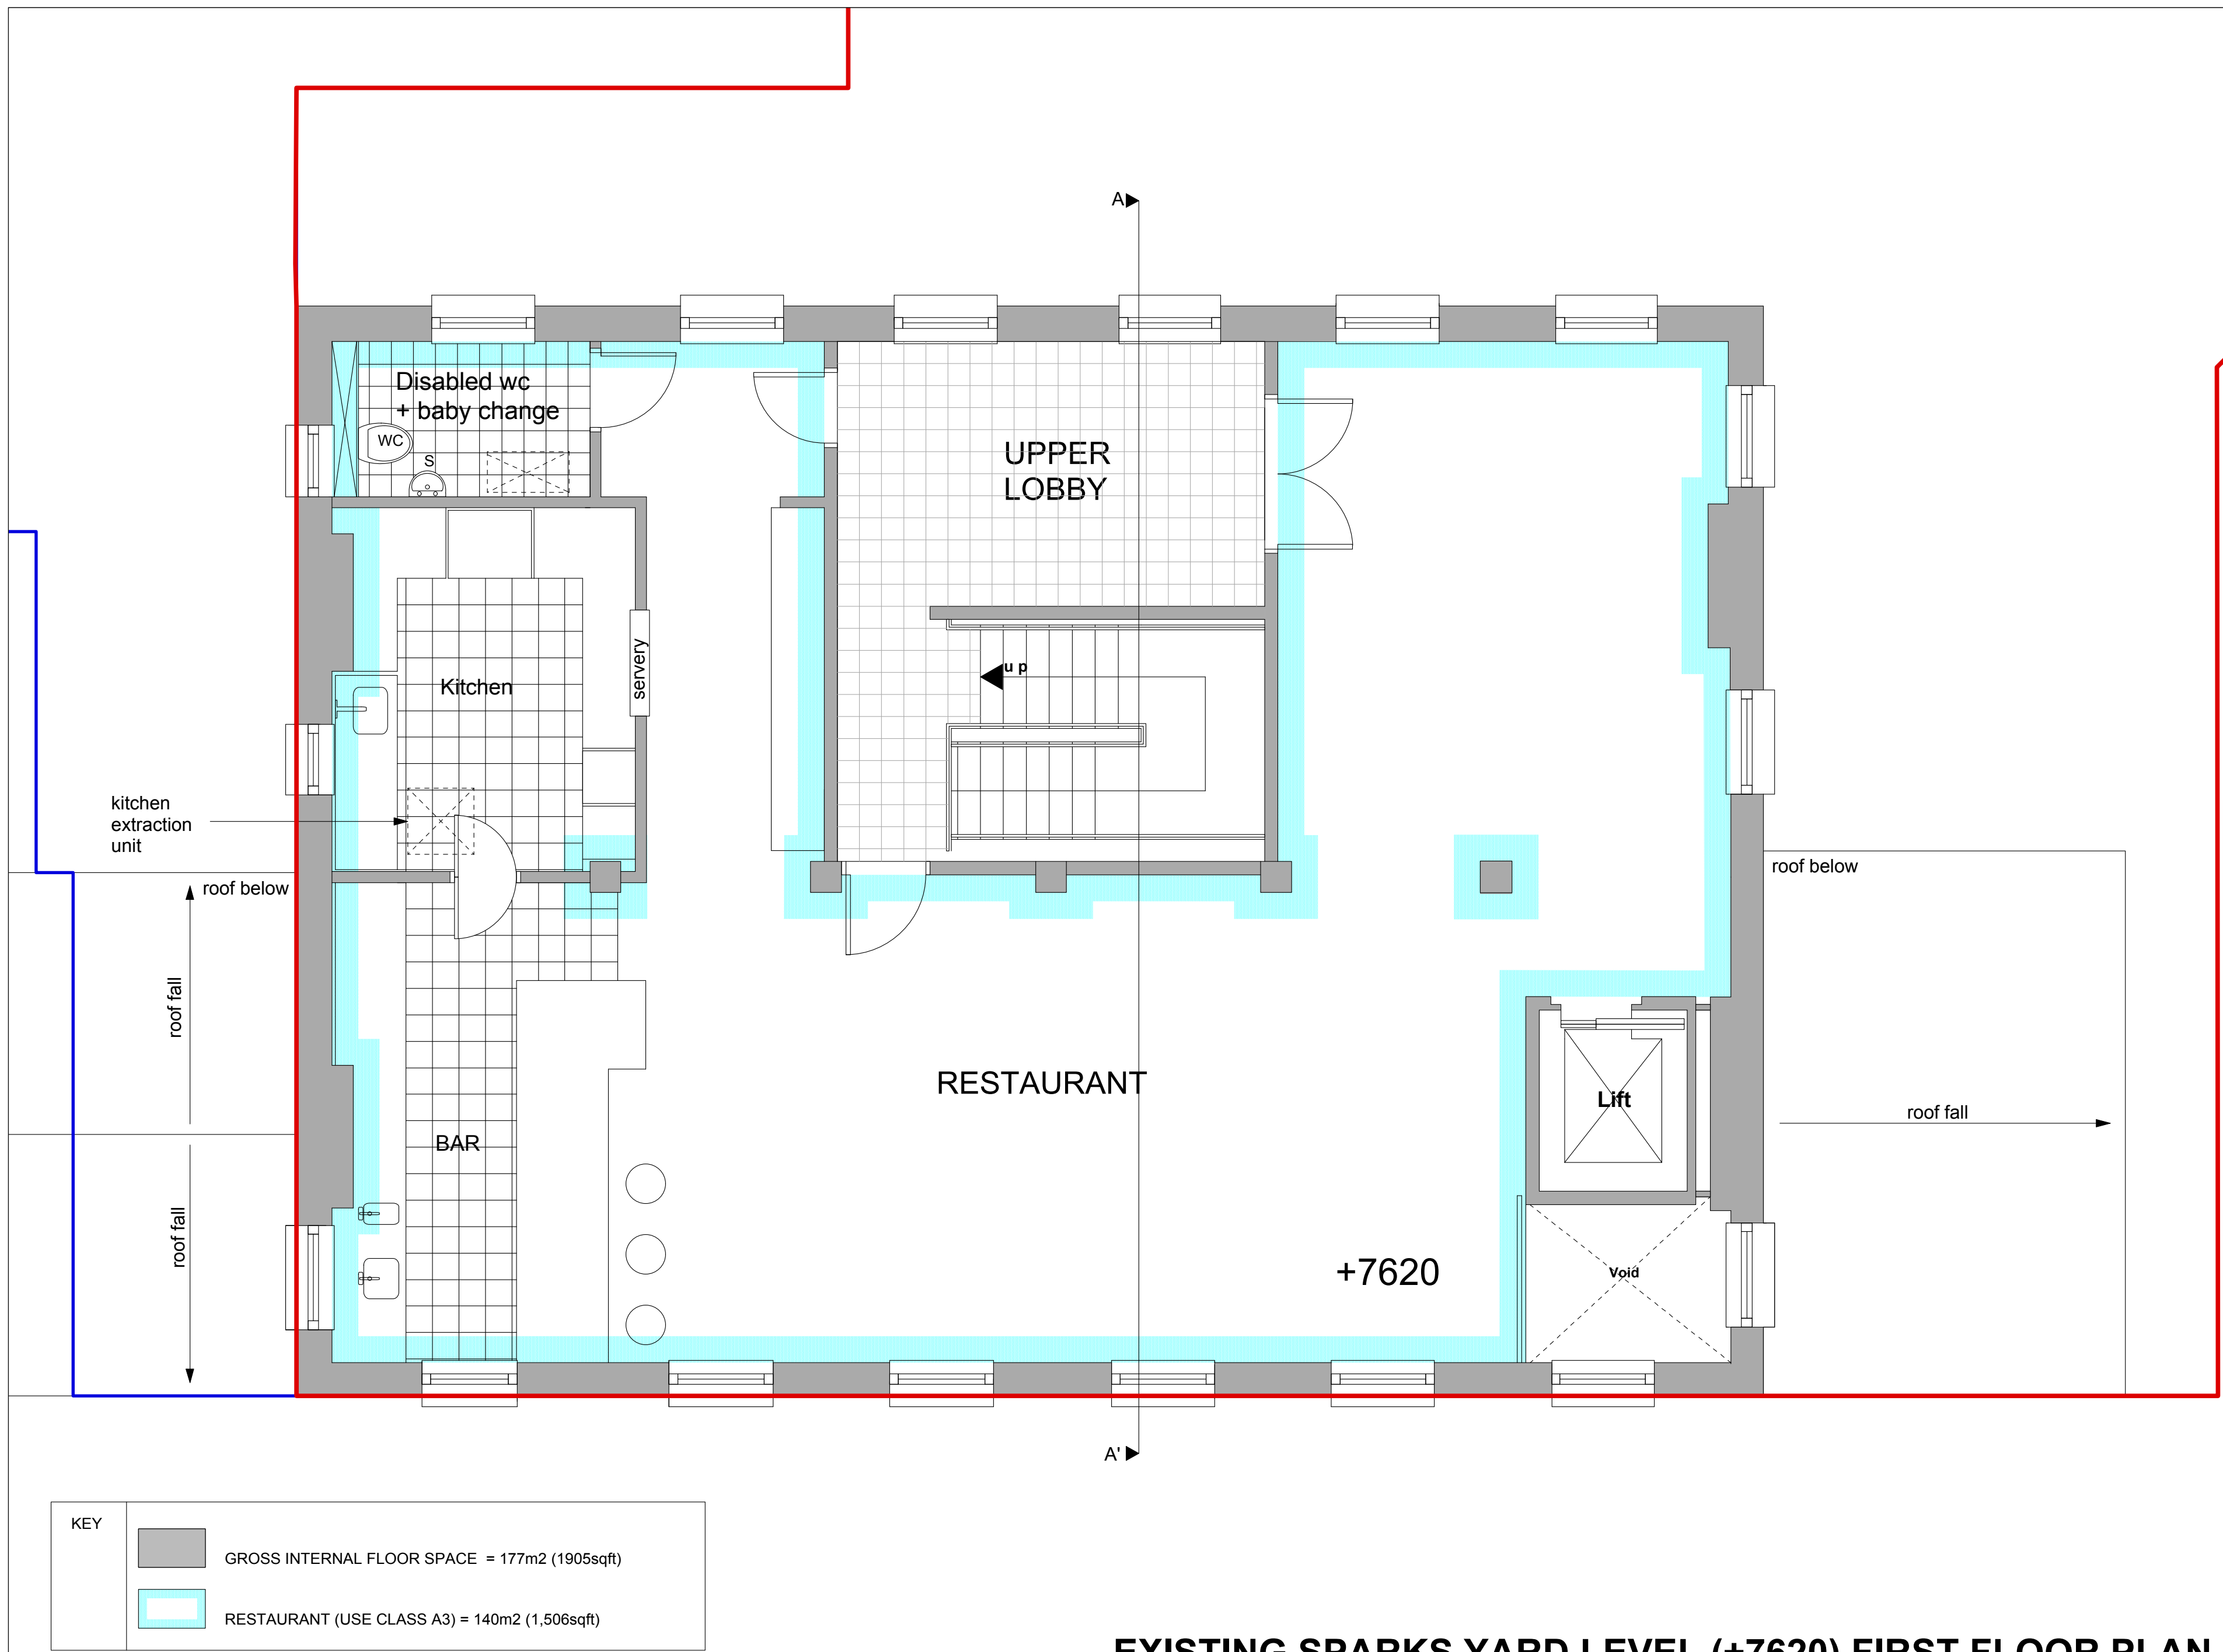


0 1m 2m

THORPE
architecture

18 TARRANT STREET,
ARUNDEL, BN18 9DJ
PROPOSED CHANGE OF USE TO
FORM AN UPPER FLOORS
SINGLE, FOUR BEDROOM
RESIDENTIAL UNIT (USE CLASS
C3a) AND GROUND FLOOR
COMMERCIAL UNIT (USE
CLASSES A1, A2 AND B1A)
TOGETHER WITH ALL
ASSOCIATED WORKS

FOR TERRIER FIRMA LTD

**EXISTING &
PROPOSED SPARKS
YARD LEVEL FIRST
FLOOR PLAN**

A6001-06

1 : 50 @ A1

29.04.19

© 2019 Thorpe Architecture Limited. All rights reserved. No part of this publication may be reproduced, stored in a retrieval system, or transmitted, in any form or by any means, electronic, mechanical, photocopying, recording, or by any information storage or retrieval system, without the prior written permission of Thorpe Architecture Limited.