



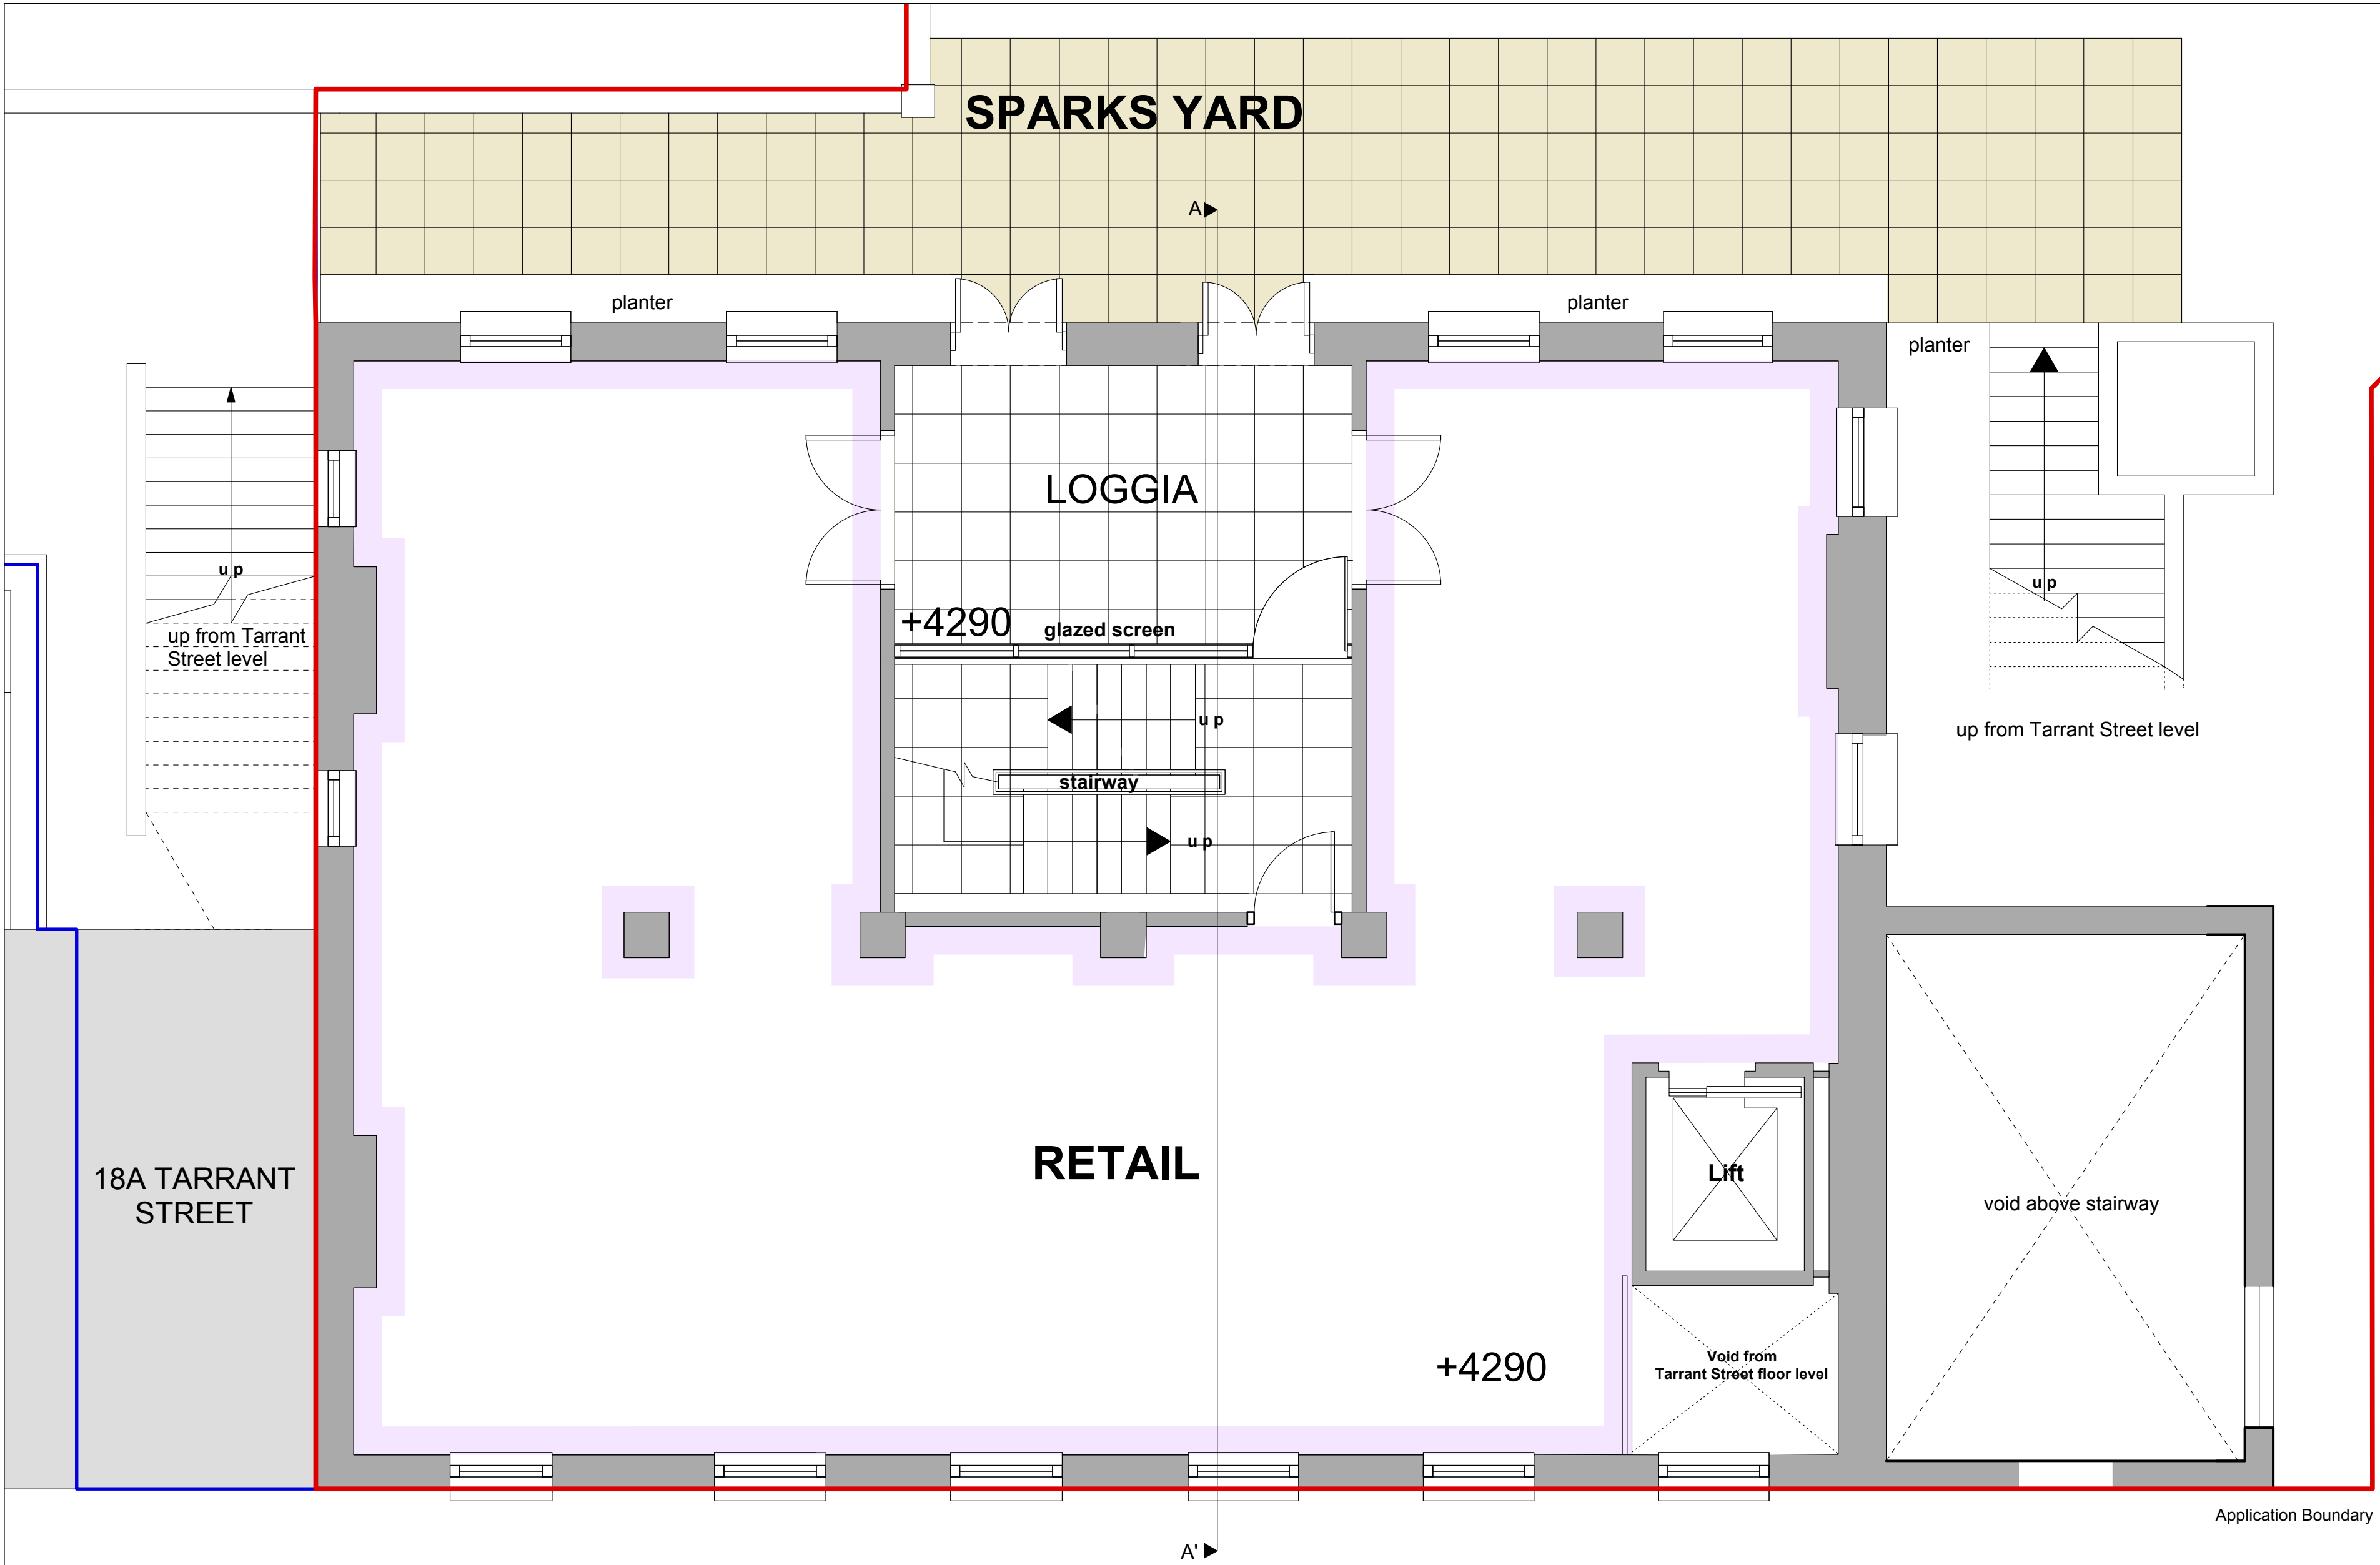

terrier firma

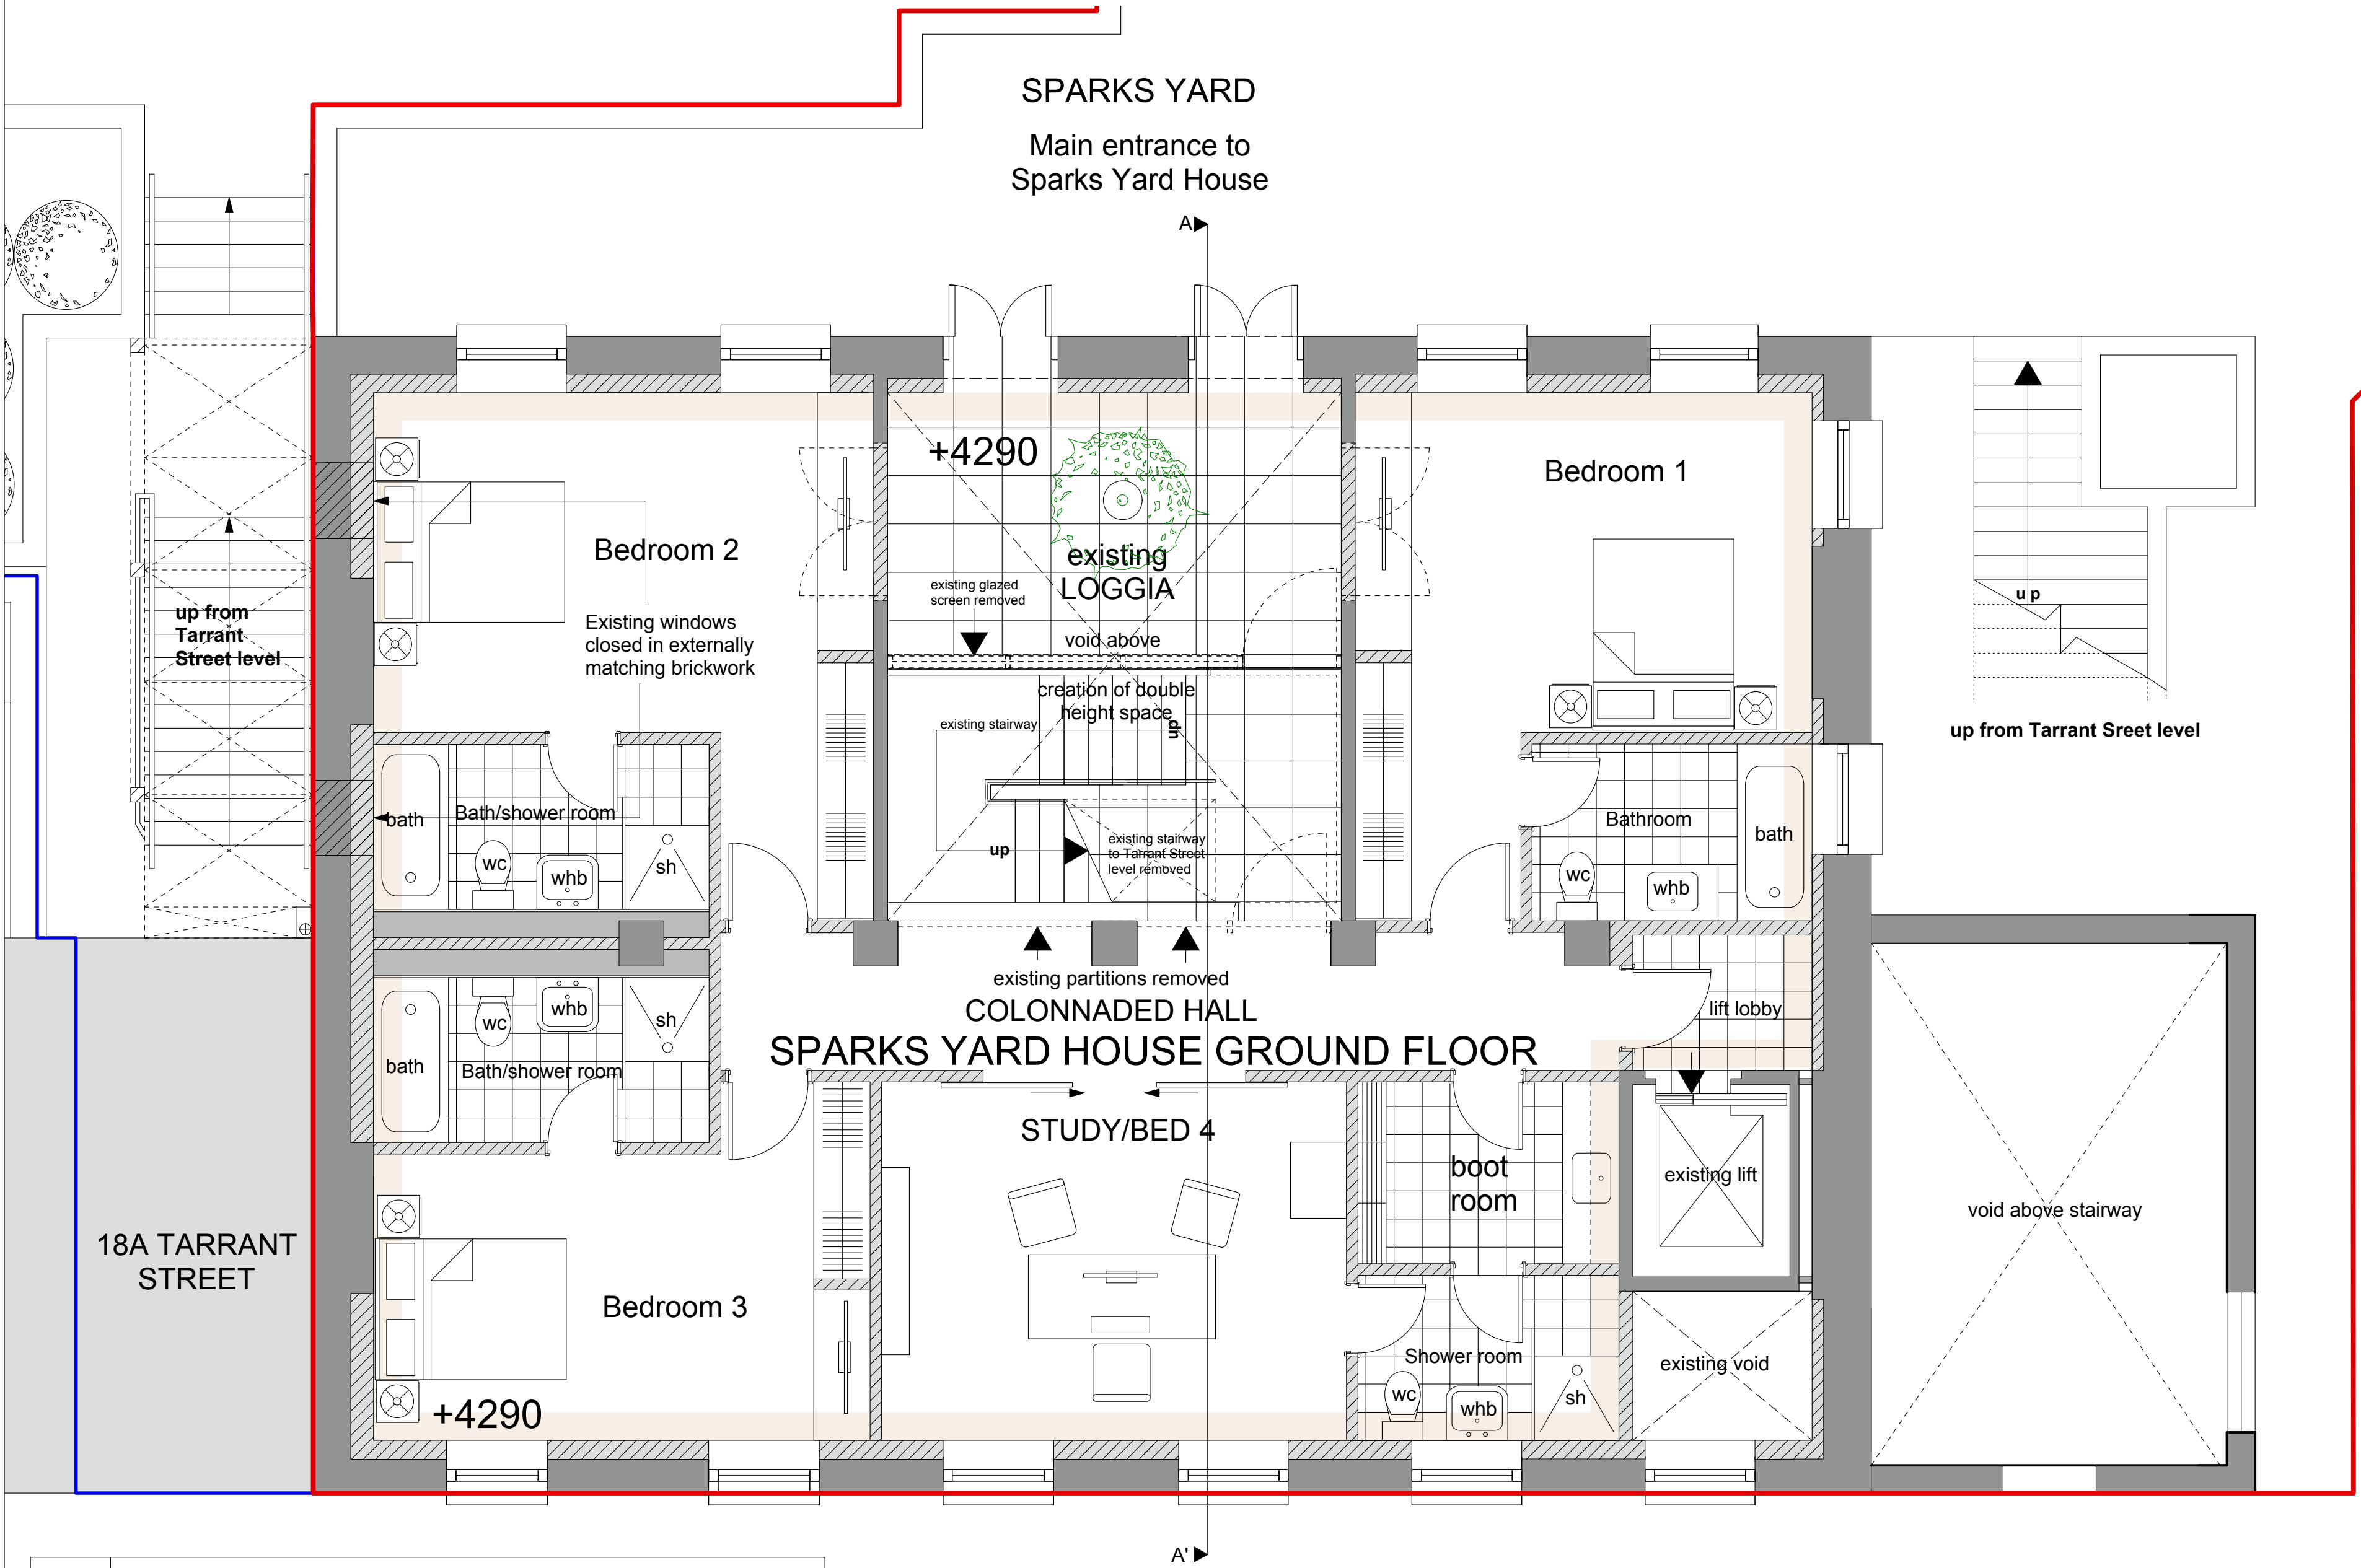


EXISTING SPARKS YARD LEVEL (+4290) GROUND FLOOR PLAN



PROPOSED SPARKS YARD LEVEL (+4290) GROUND FLOOR PLAN

NB. All levels measured from datum of +/-0, located outside 18B Tarrant Street

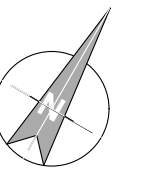

0 1m 2m

THORPE
architects

18 TARRANT STREET,
ARUNDEL, BN18 9DJ

PROPOSED CHANGE OF USE TO
FORM AN UPPER FLOORS
SINGLE, FOUR BEDROOM
RESIDENTIAL UNIT (USE CLASS
C3a) AND GROUND FLOOR
COMMERCIAL UNIT (USE
CLASSES A1, A2 AND B1A)
TOGETHER WITH ALL
ASSOCIATED WORKS

FOR TERRIER FIRMA LTD

**EXISTING &
PROPOSED SPARKS
YARD LEVEL GROUND
FLOOR PLAN**

A6001-05

1 : 50 @ A1

29.04.19

©2019 Thorpe Architects. All rights reserved. This document is the property of Thorpe Architects and is not to be reproduced or used in any way without the written consent of Thorpe Architects. The information contained herein is for the sole use of the client and is not to be used for any other purpose. Thorpe Architects is not responsible for any errors or omissions in this document.