


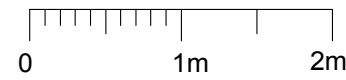

terrier firma



THORPE architecture Sparks Yard, Tarrant Street,
Arundel, West Sussex, BN18 9DJ,
United Kingdom
Tel +44 (0)1243 883500
www.thorpearchitecture.com

**18 TARRANT STREET,
ARUNDEL, BN18 9DJ**
**PROPOSED CHANGE OF USE TO
FORM AN UPPER FLOORS
SINGLE, FOUR BEDROOM
RESIDENTIAL UNIT (USE CLASS
C3a) AND GROUND FLOOR
COMMERCIAL UNIT (USE
CLASSES A1, A2 AND B1A)
TOGETHER WITH ALL
ASSOCIATED WORKS**

FOR TERRIER FIRMA LTD


**PROPOSED WEST
ELEVATION**

A6001-11

1 : 50 @ A2

29.04.19

DO NOT scale from this drawing. DO NOT use any information without checking dimensions on site. DO NOT use any of the
building areas indicated for valuation, purchase, sale, or any other building contract. DO NOT reproduce any part of this
drawing without prior written consent. DO NOT use drawings for any other purpose. DO NOT use drawings for any other purpose.

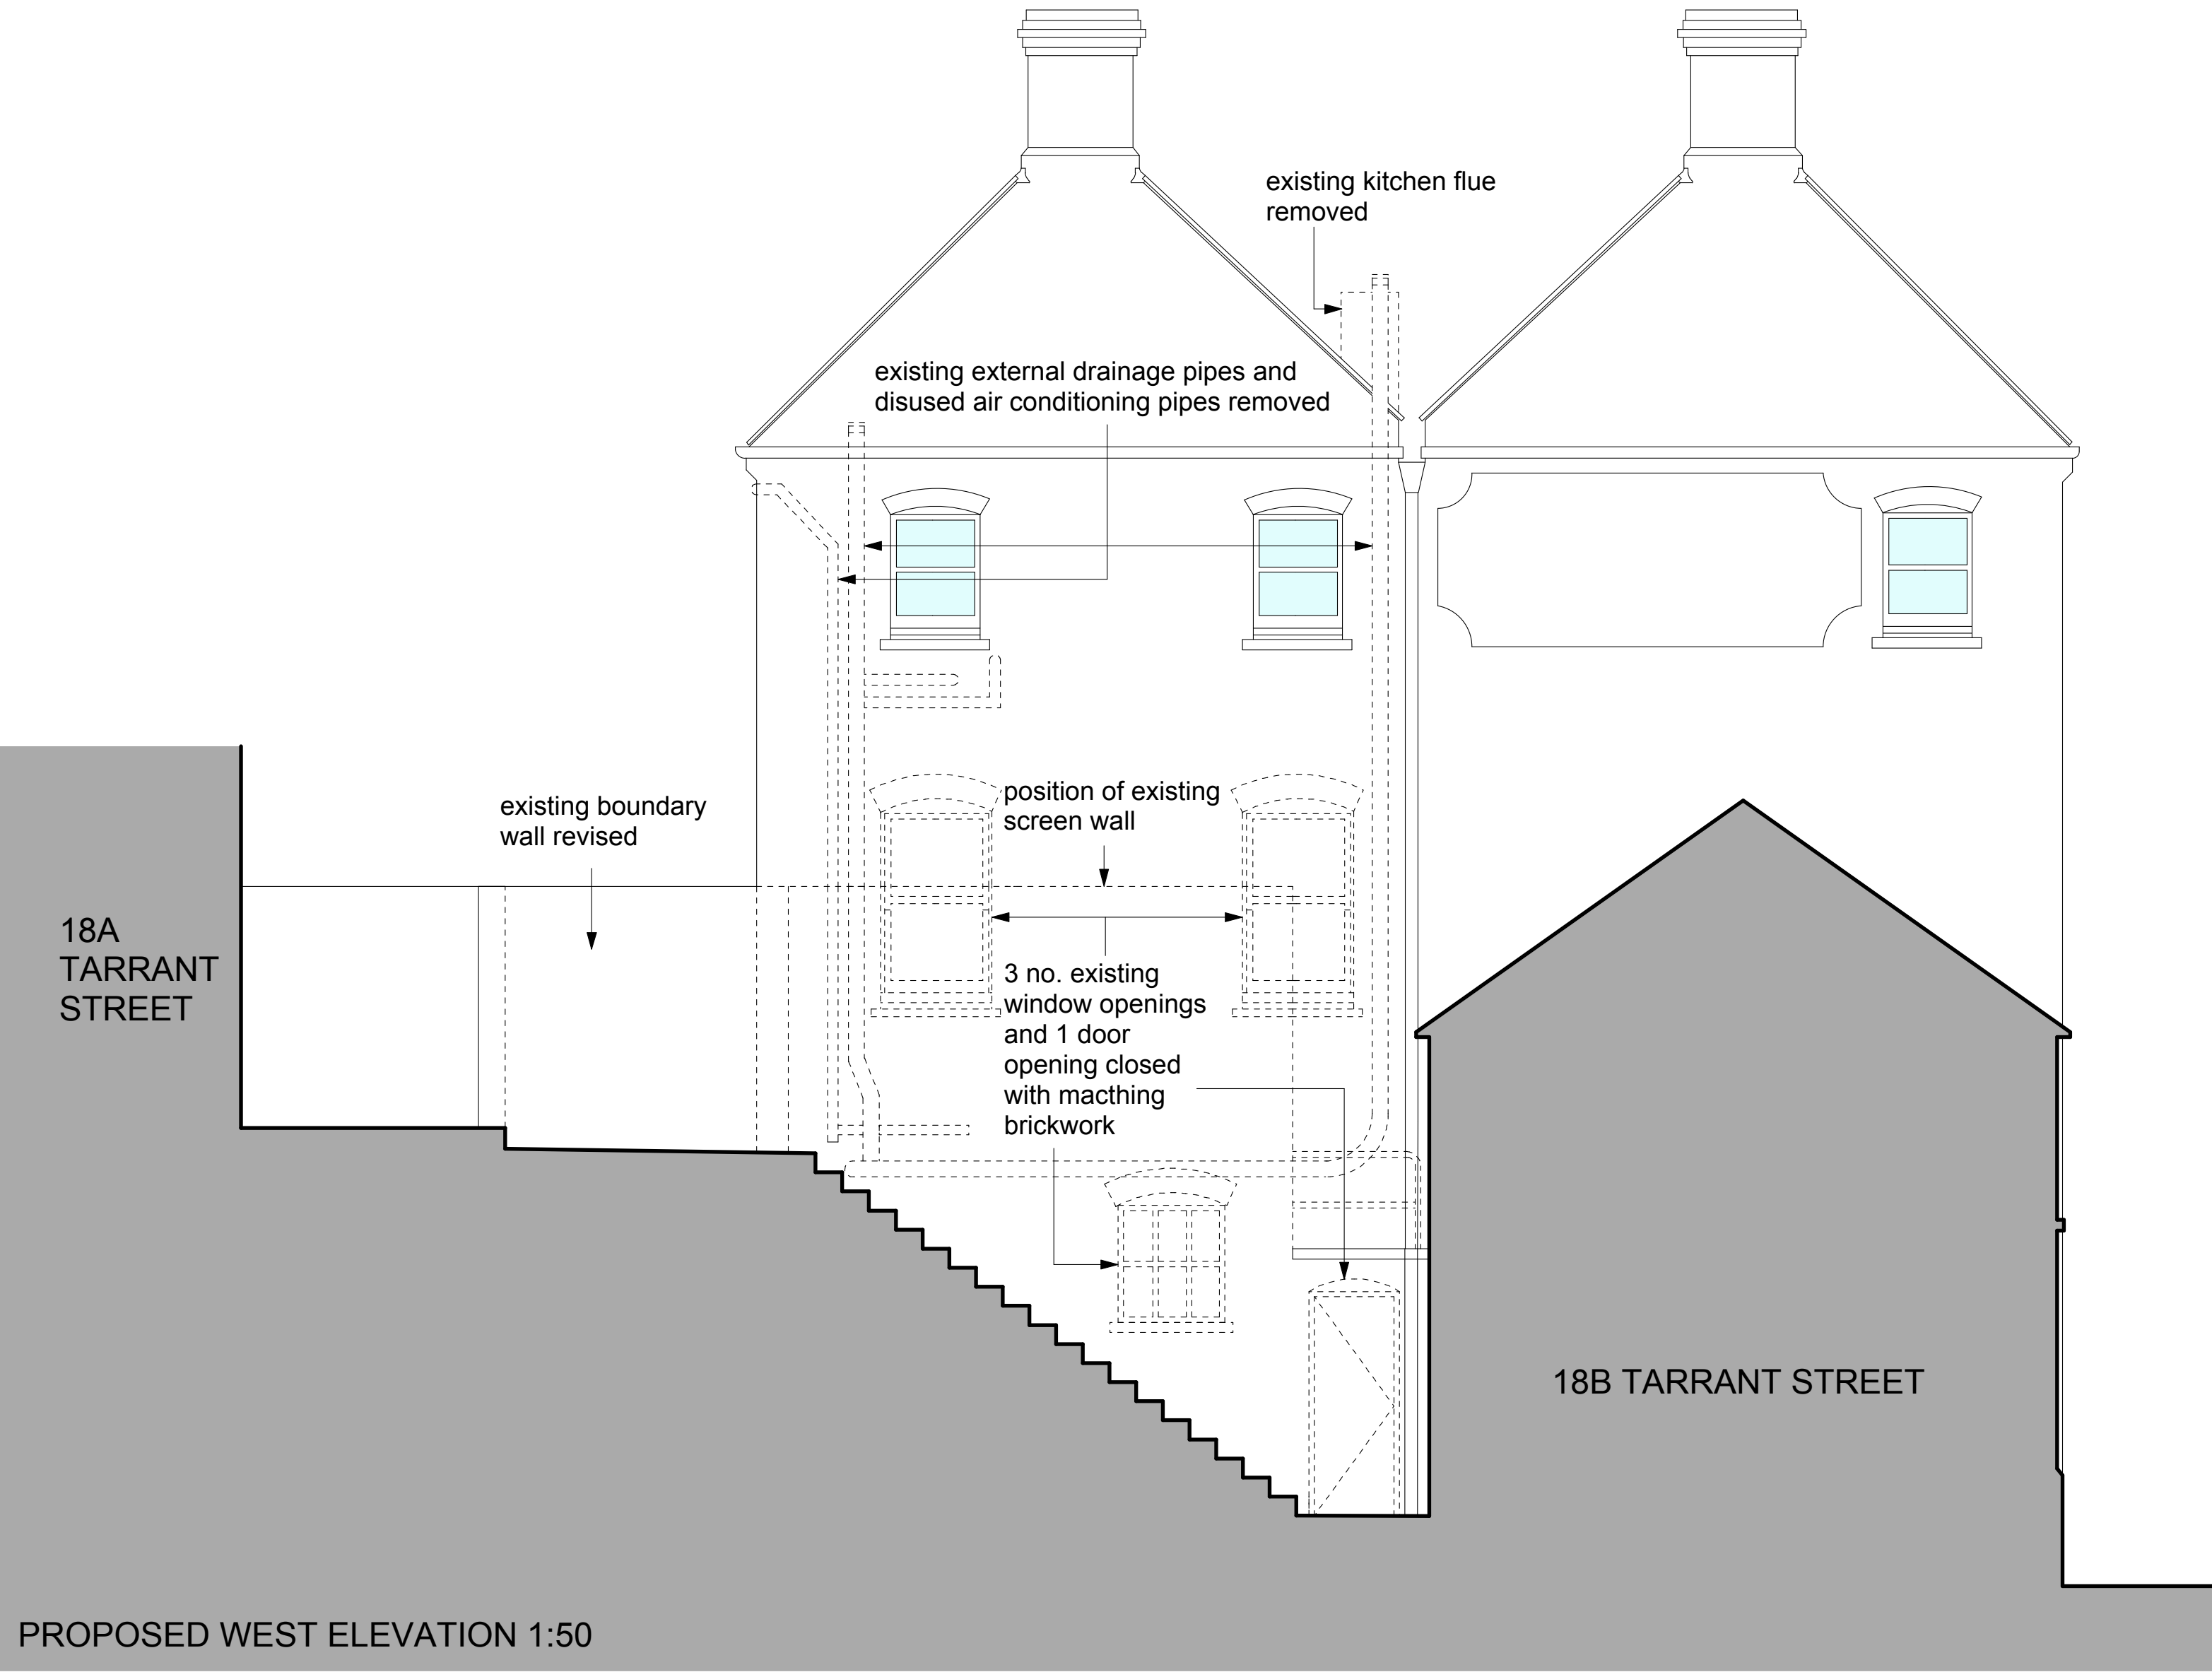

NB. All levels measured from datum of +/-0, located outside 18B Tarrant Street