



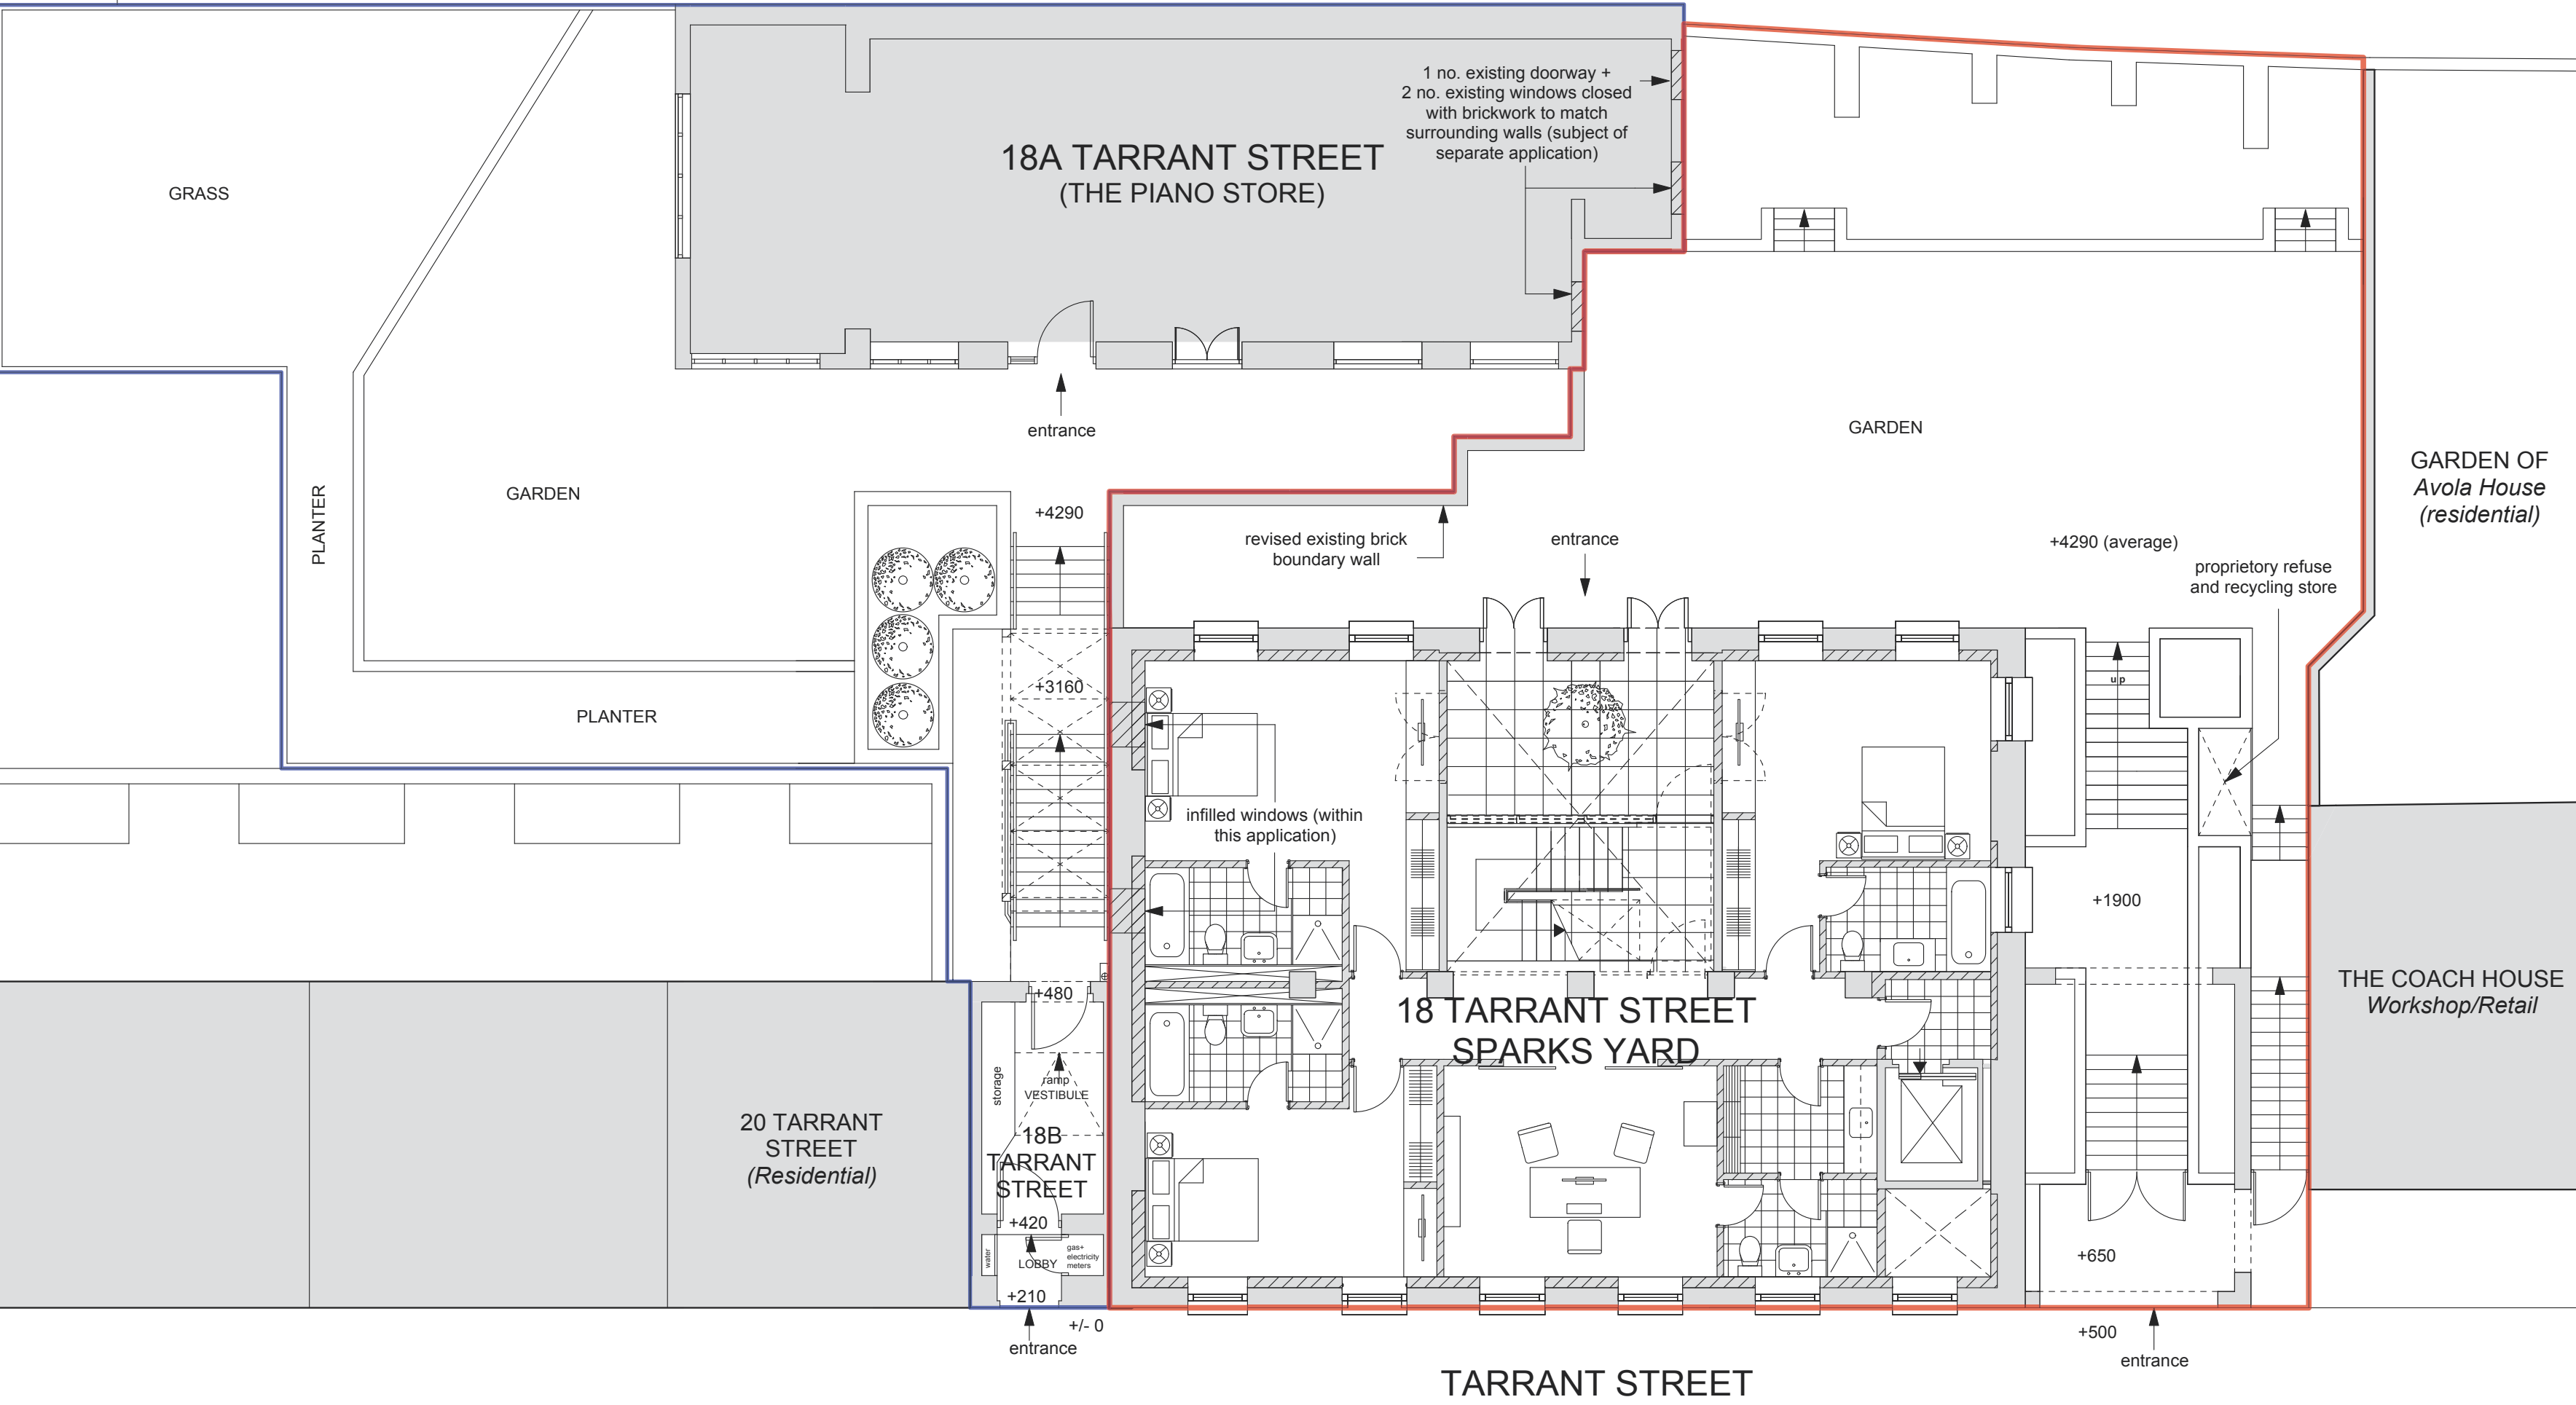

terrier firma

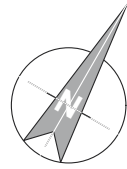

- APPLICATION SITE
0.107acres/0.0436Ha
- ADDITIONAL LAND
CONTROLLED BY
APPLICANTS



THORPE 
architecture
Sparks Yard, Tarrant Street,
Arundel, West Sussex, BN18 9DJ,
United Kingdom
Tel +44 (0)1903 883900
www.thorpearchitecture.com

**18 TARRANT STREET,
ARUNDEL, BN18 9DJ**

**PROPOSED CHANGE OF USE TO
FORM AN UPPER FLOORS
SINGLE, FOUR BEDROOM
RESIDENTIAL UNIT (USE CLASS
C3a) AND GROUND FLOOR
COMMERCIAL UNIT (USE
CLASSES A1, A2 AND B1A)
TOGETHER WITH ALL
ASSOCIATED WORKS**

FOR TERRIER FIRMA LTD

SITE PLAN

A6001-03
1 : 100 @ A2
29.04.19

DO NOT scale from this drawing. DO NOT use any information without checking dimensions on site. DO NOT use any of the
existing plans related to existing, previous, site, or any other building without. DO NOT reproduce any part of this
drawing without prior written consent. CHECK this drawing is the latest version. DESIGN. RIGHT. PROTECTED