

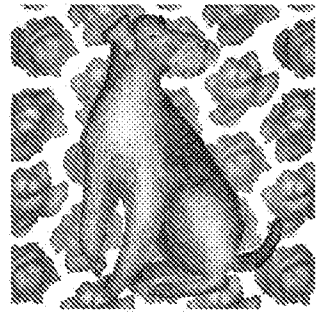


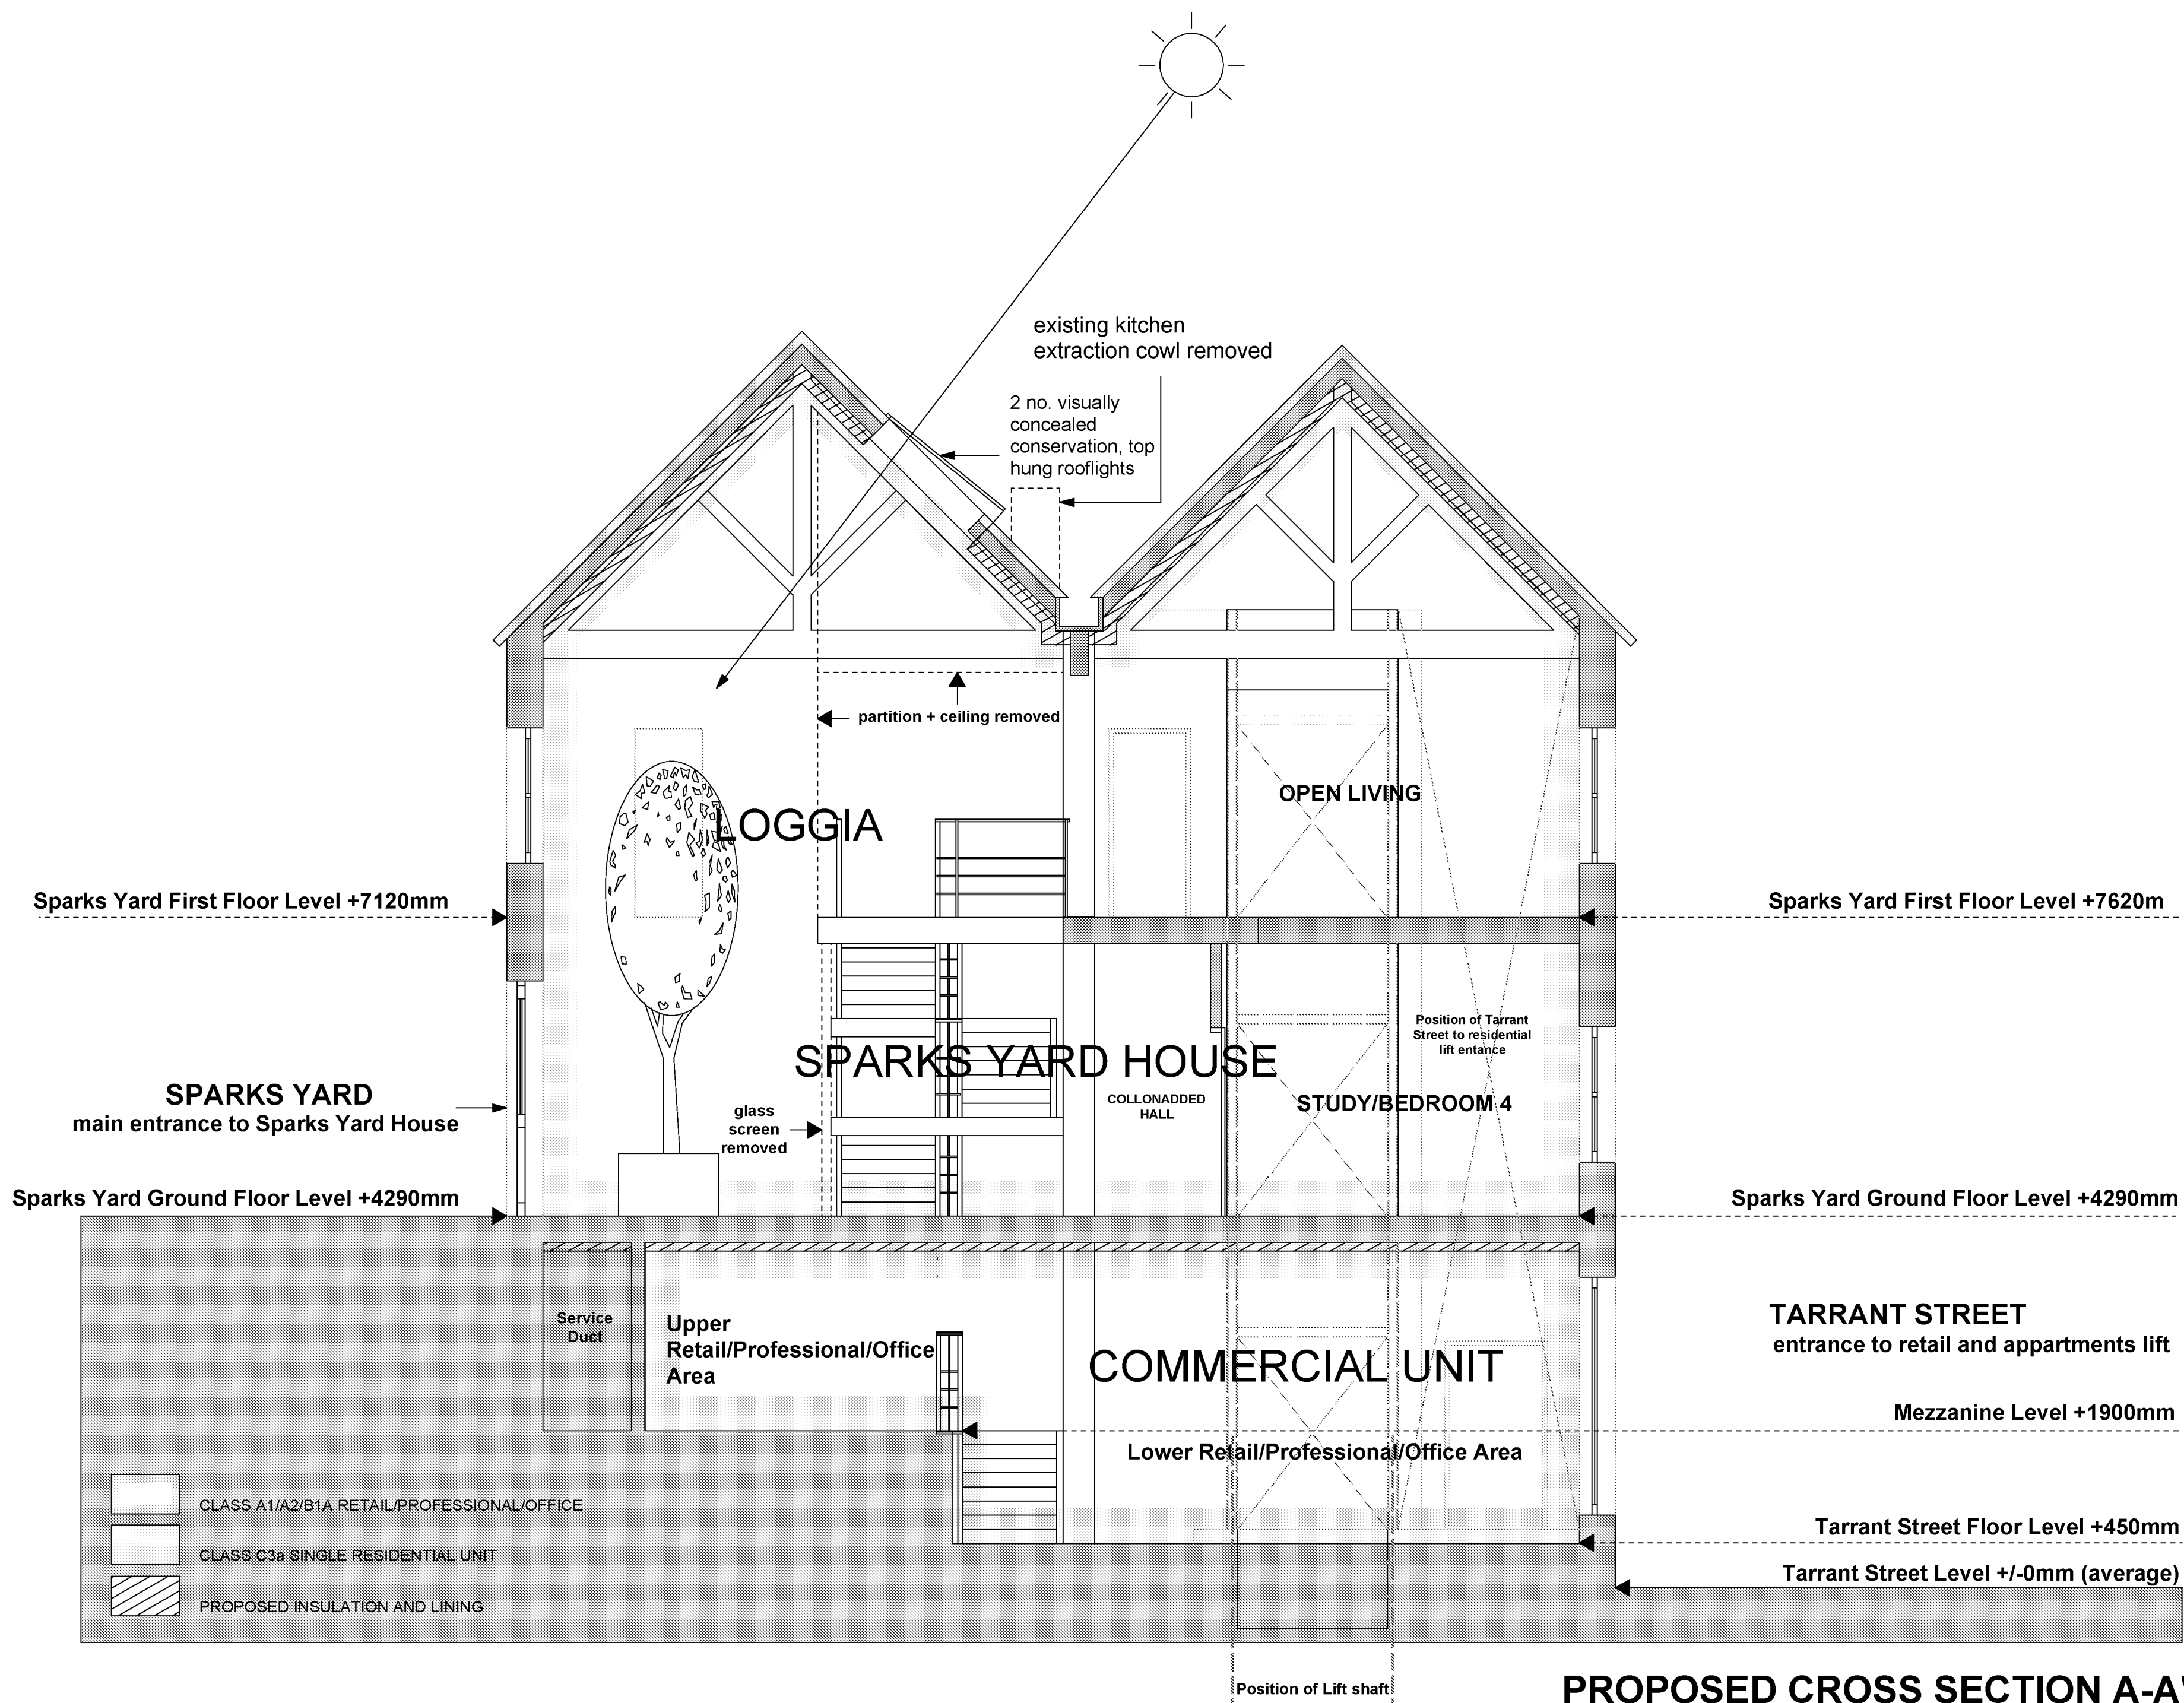

terrier firma

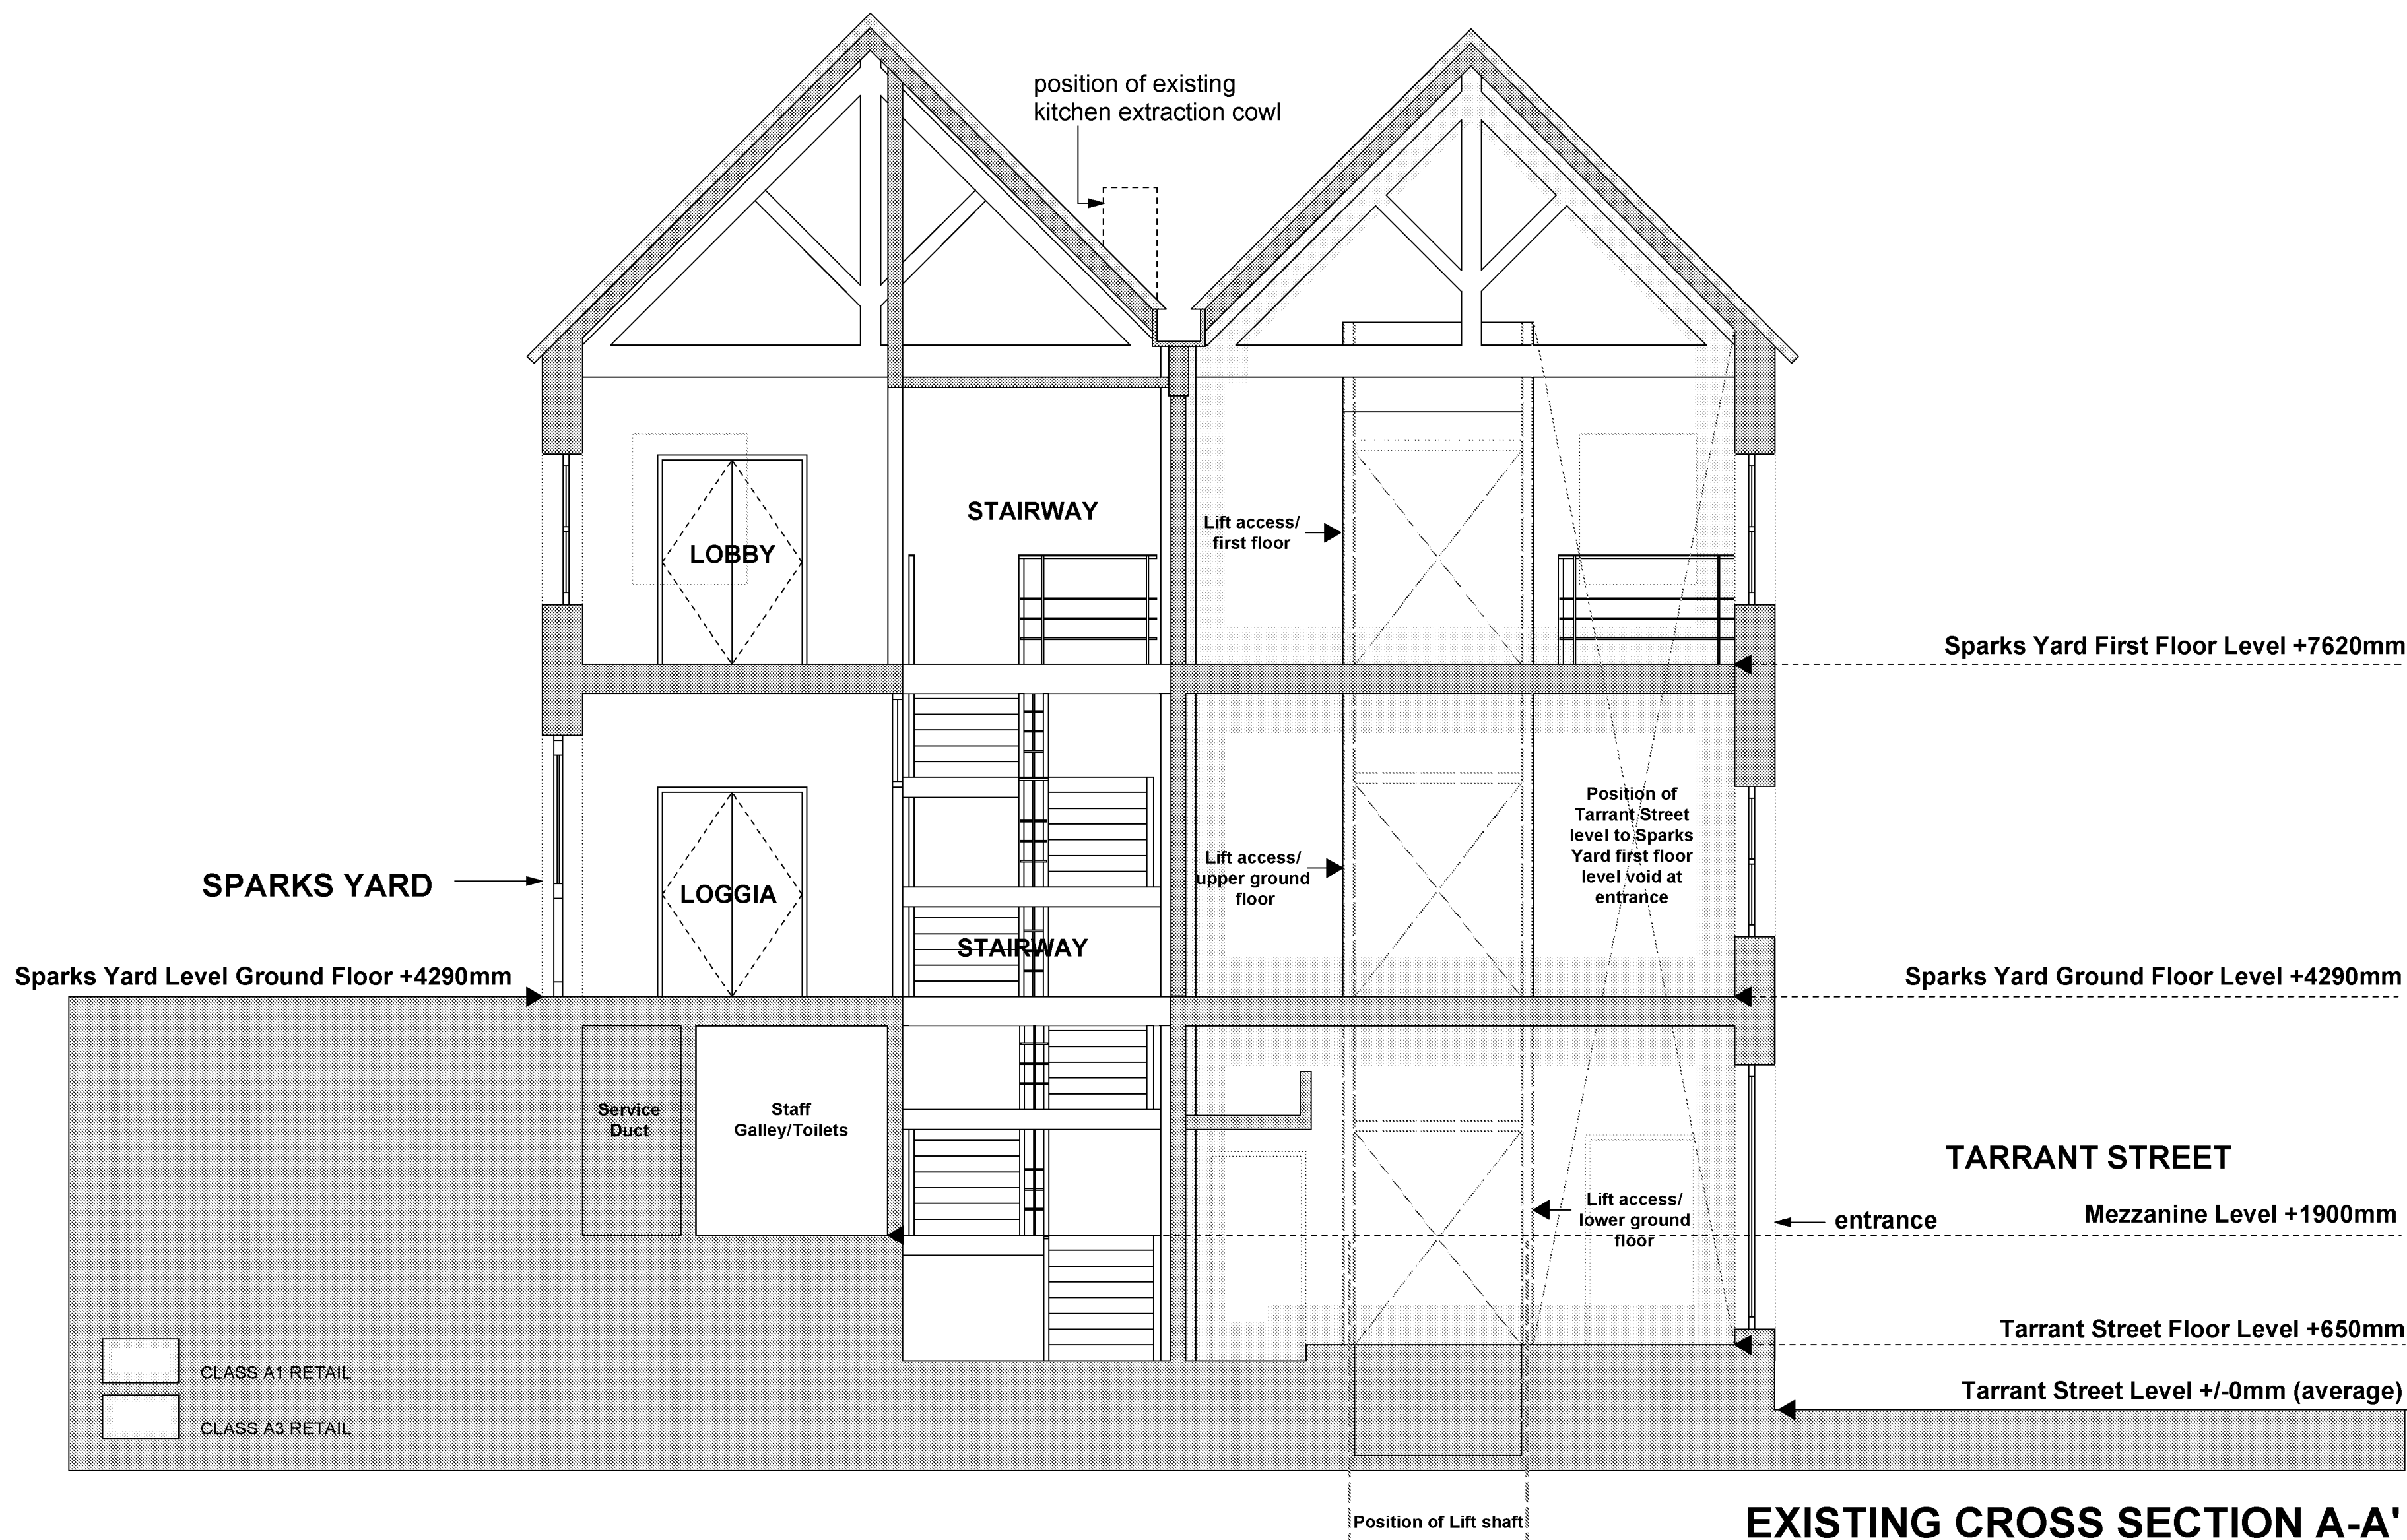

NB. All levels measured from datum of +/-0, located outside 18B Tarrant Street

0 1m 2m

Rev A - 28/08/19 - retain exposed internal brickwork

THORPE
ARCHITECTS

18 TARRANT STREET,
ARUNDEL, BN18 9DJ

PROPOSED CHANGE OF USE TO
FORM AN UPPER FLOORS
SINGLE, FOUR BEDROOM
RESIDENTIAL UNIT (USE CLASS
C3a) AND GROUND FLOOR
COMMERCIAL UNIT (USE
CLASSES A1, A2 AND B1A)
TOGETHER WITH ALL
ASSOCIATED WORKS

FOR TERRIER FIRMA LTD

**EXISTING AND
PROPOSED CROSS
SECTIONS**

A6001-08A

1 : 50 @ A1

29.04.19