



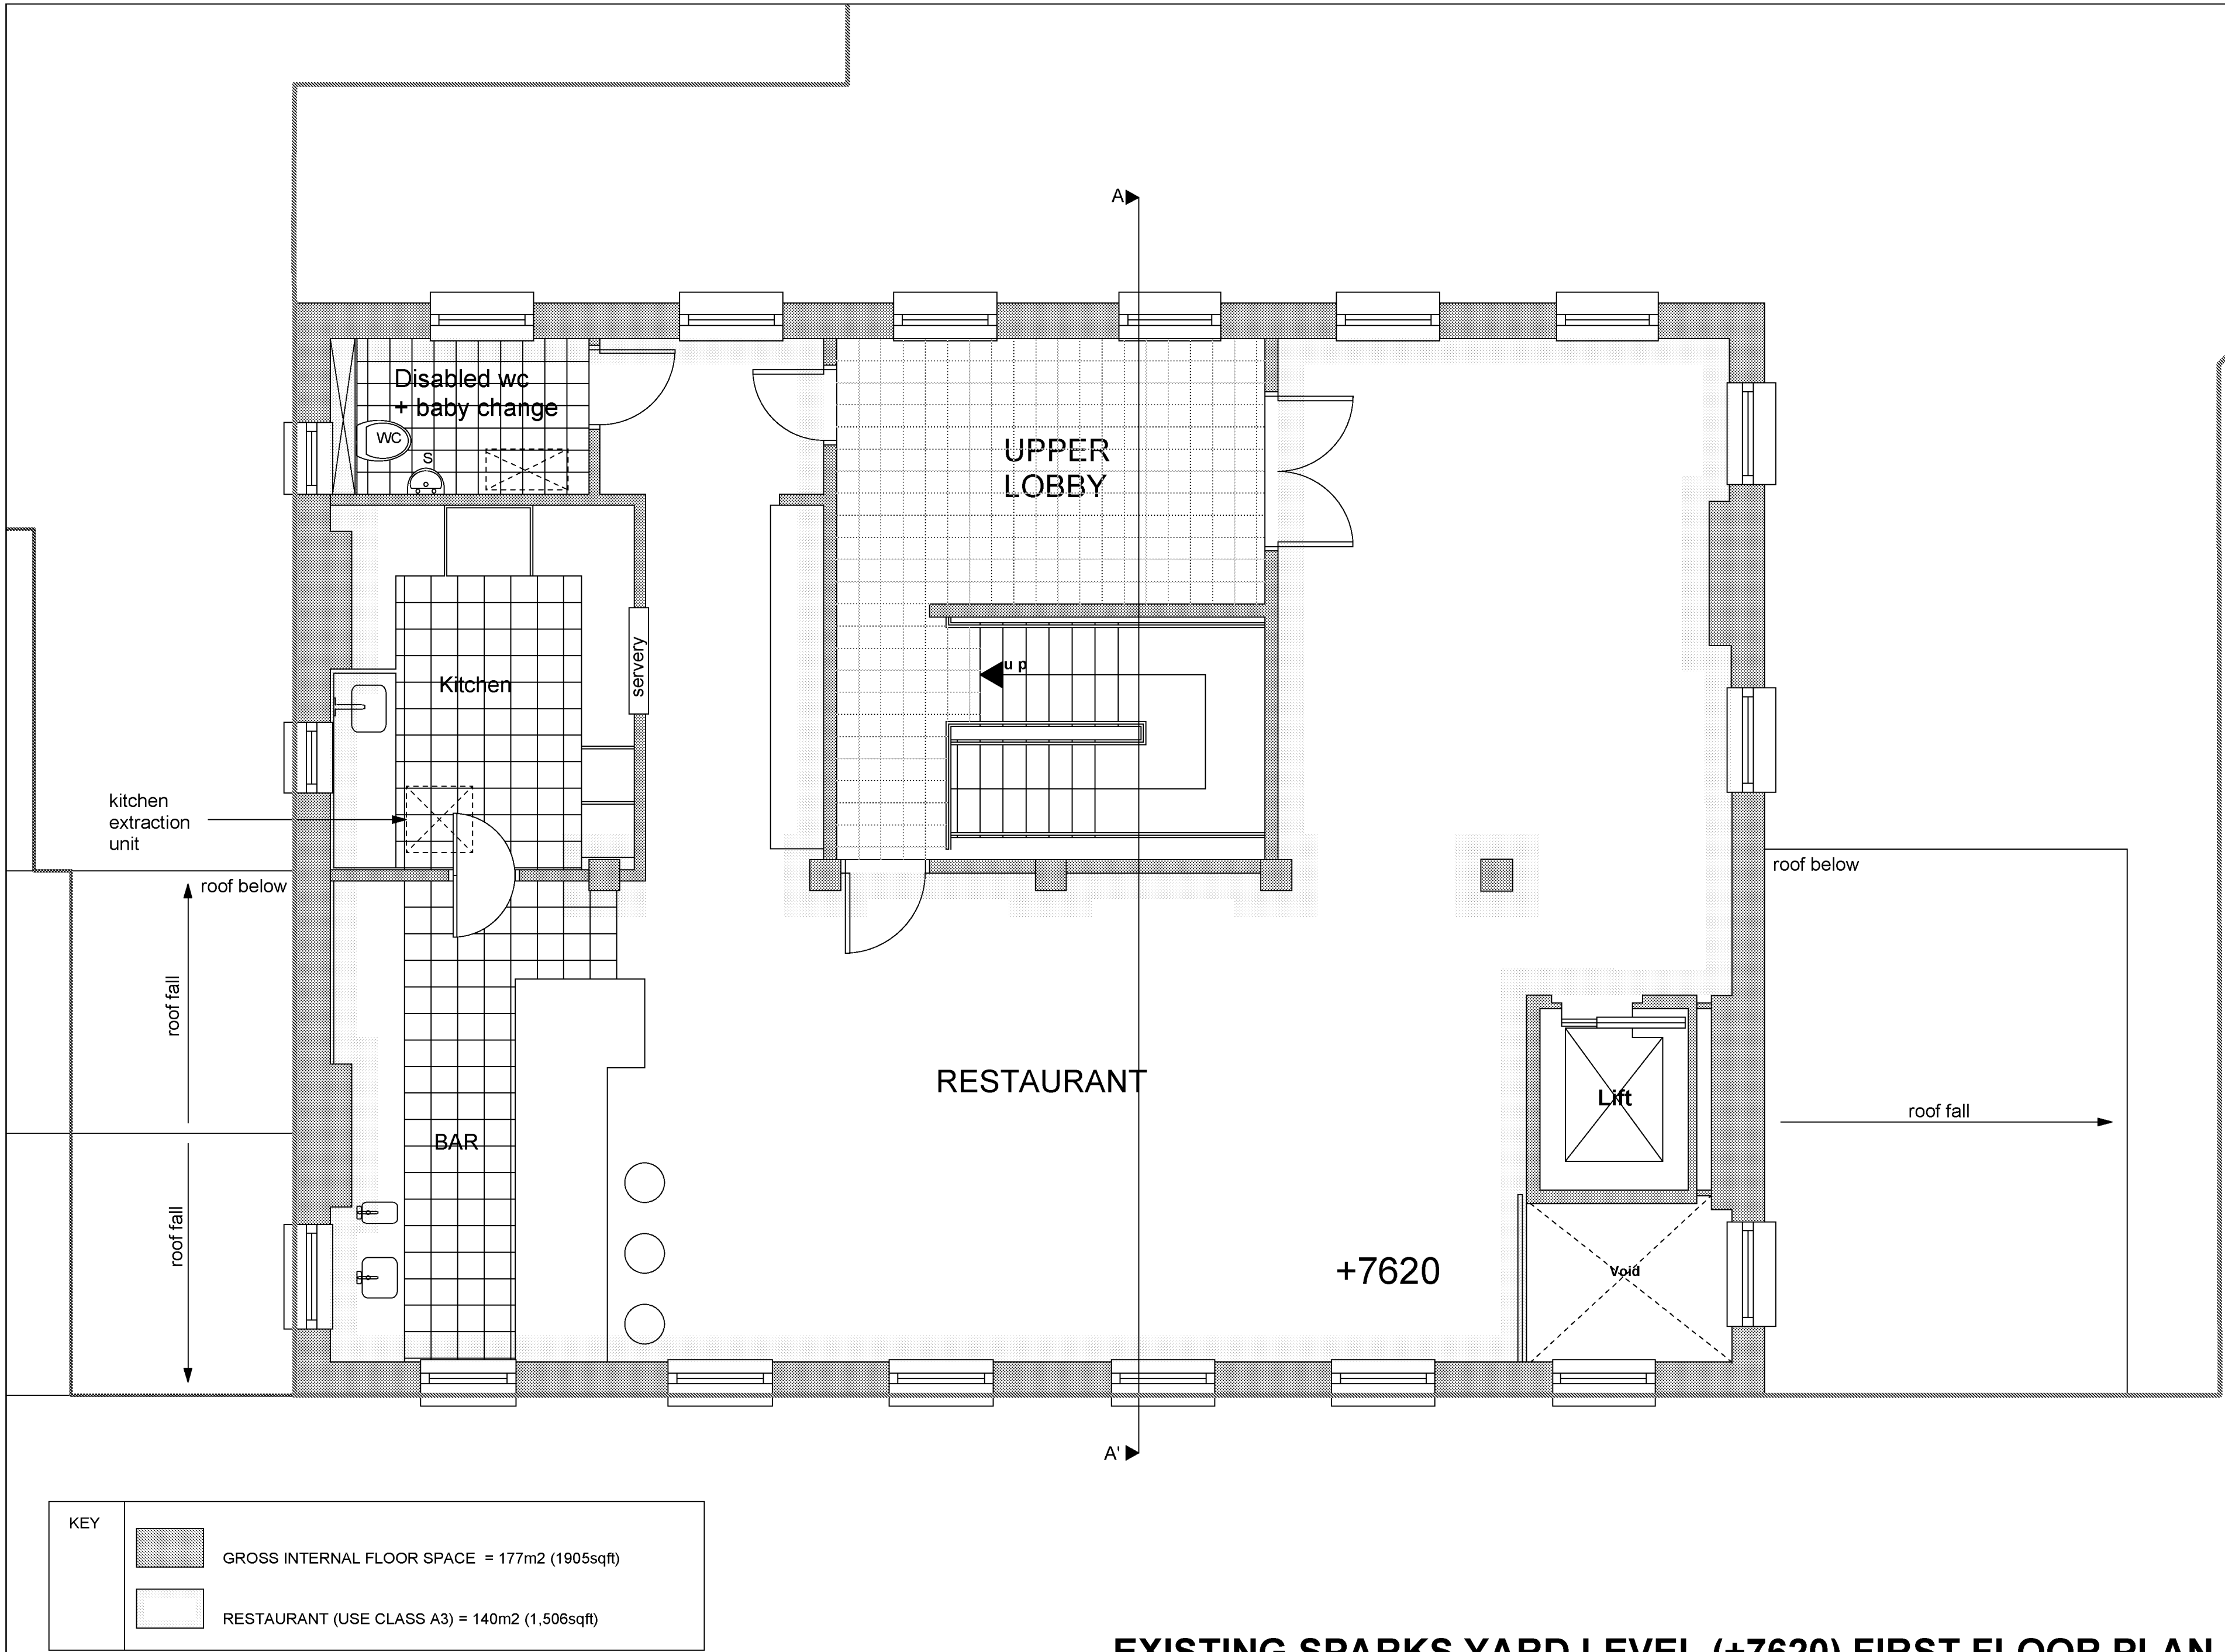

EXISTING SPARKS YARD LEVEL (+7620) FIRST FLOOR PLAN

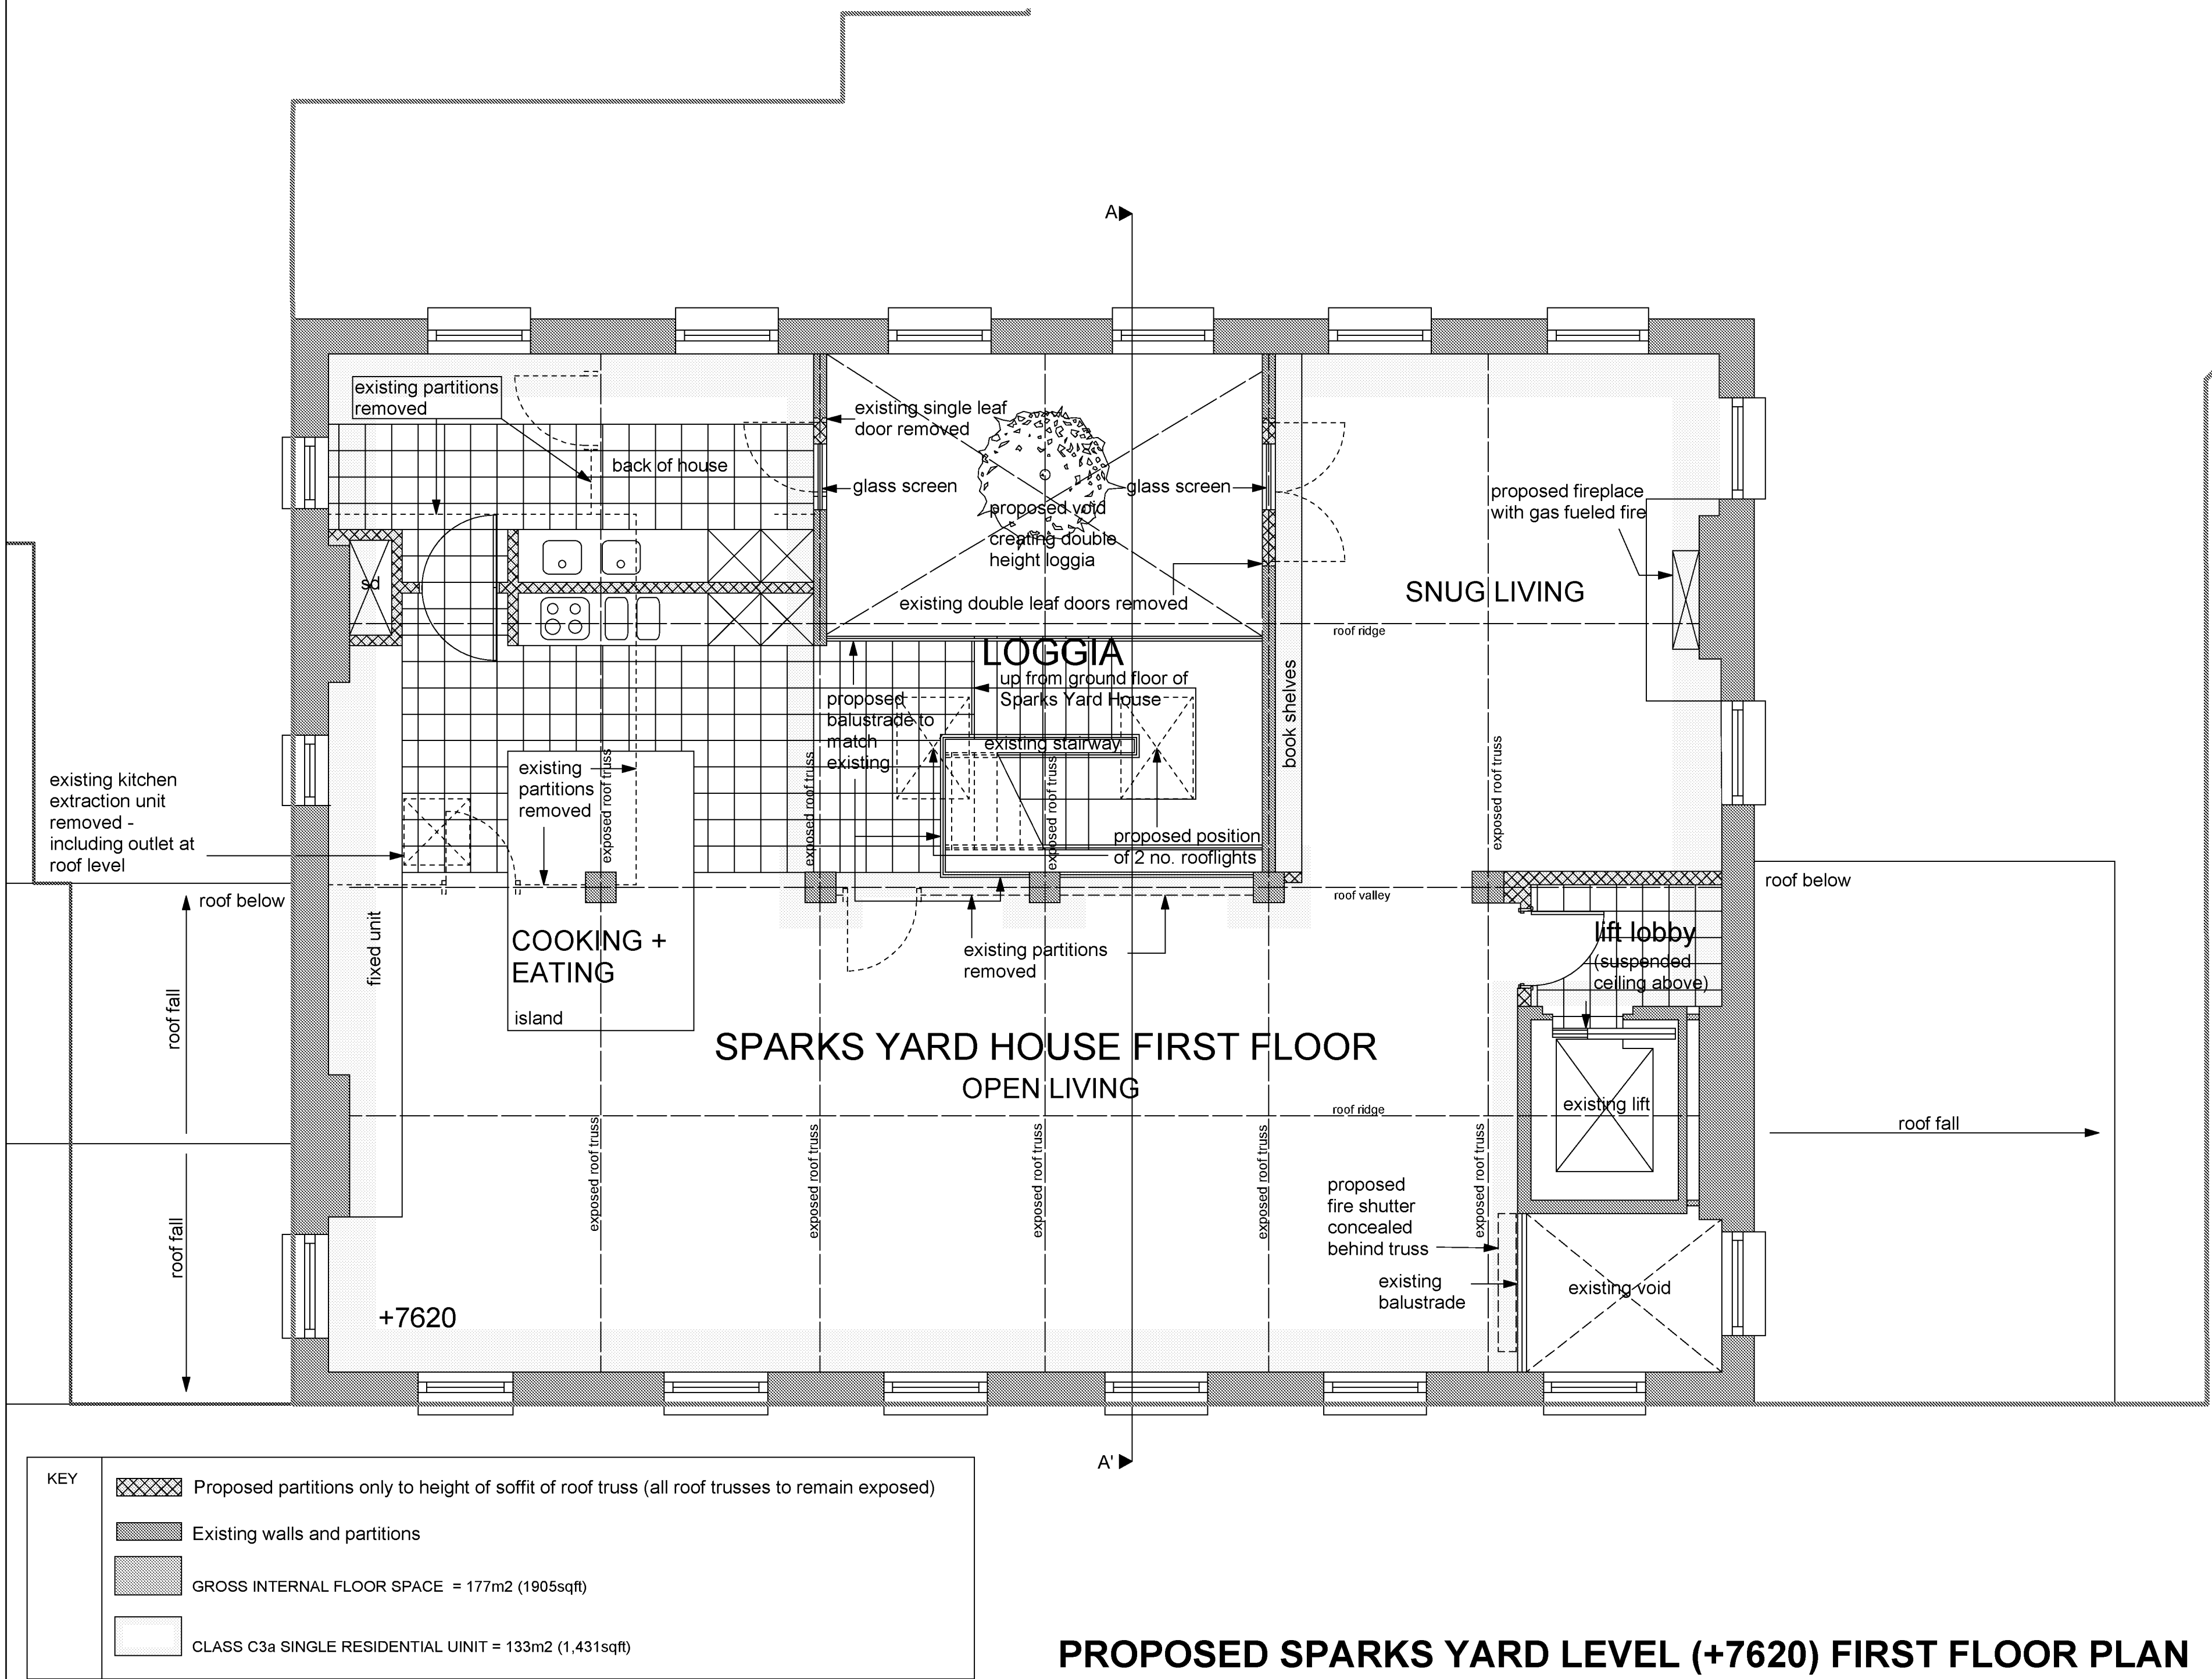

PROPOSED SPARKS YARD LEVEL (+7620) FIRST FLOOR PLAN
NB. All levels measured from datum of +/-0, located outside 18B Tarrant Street