





terrier firma

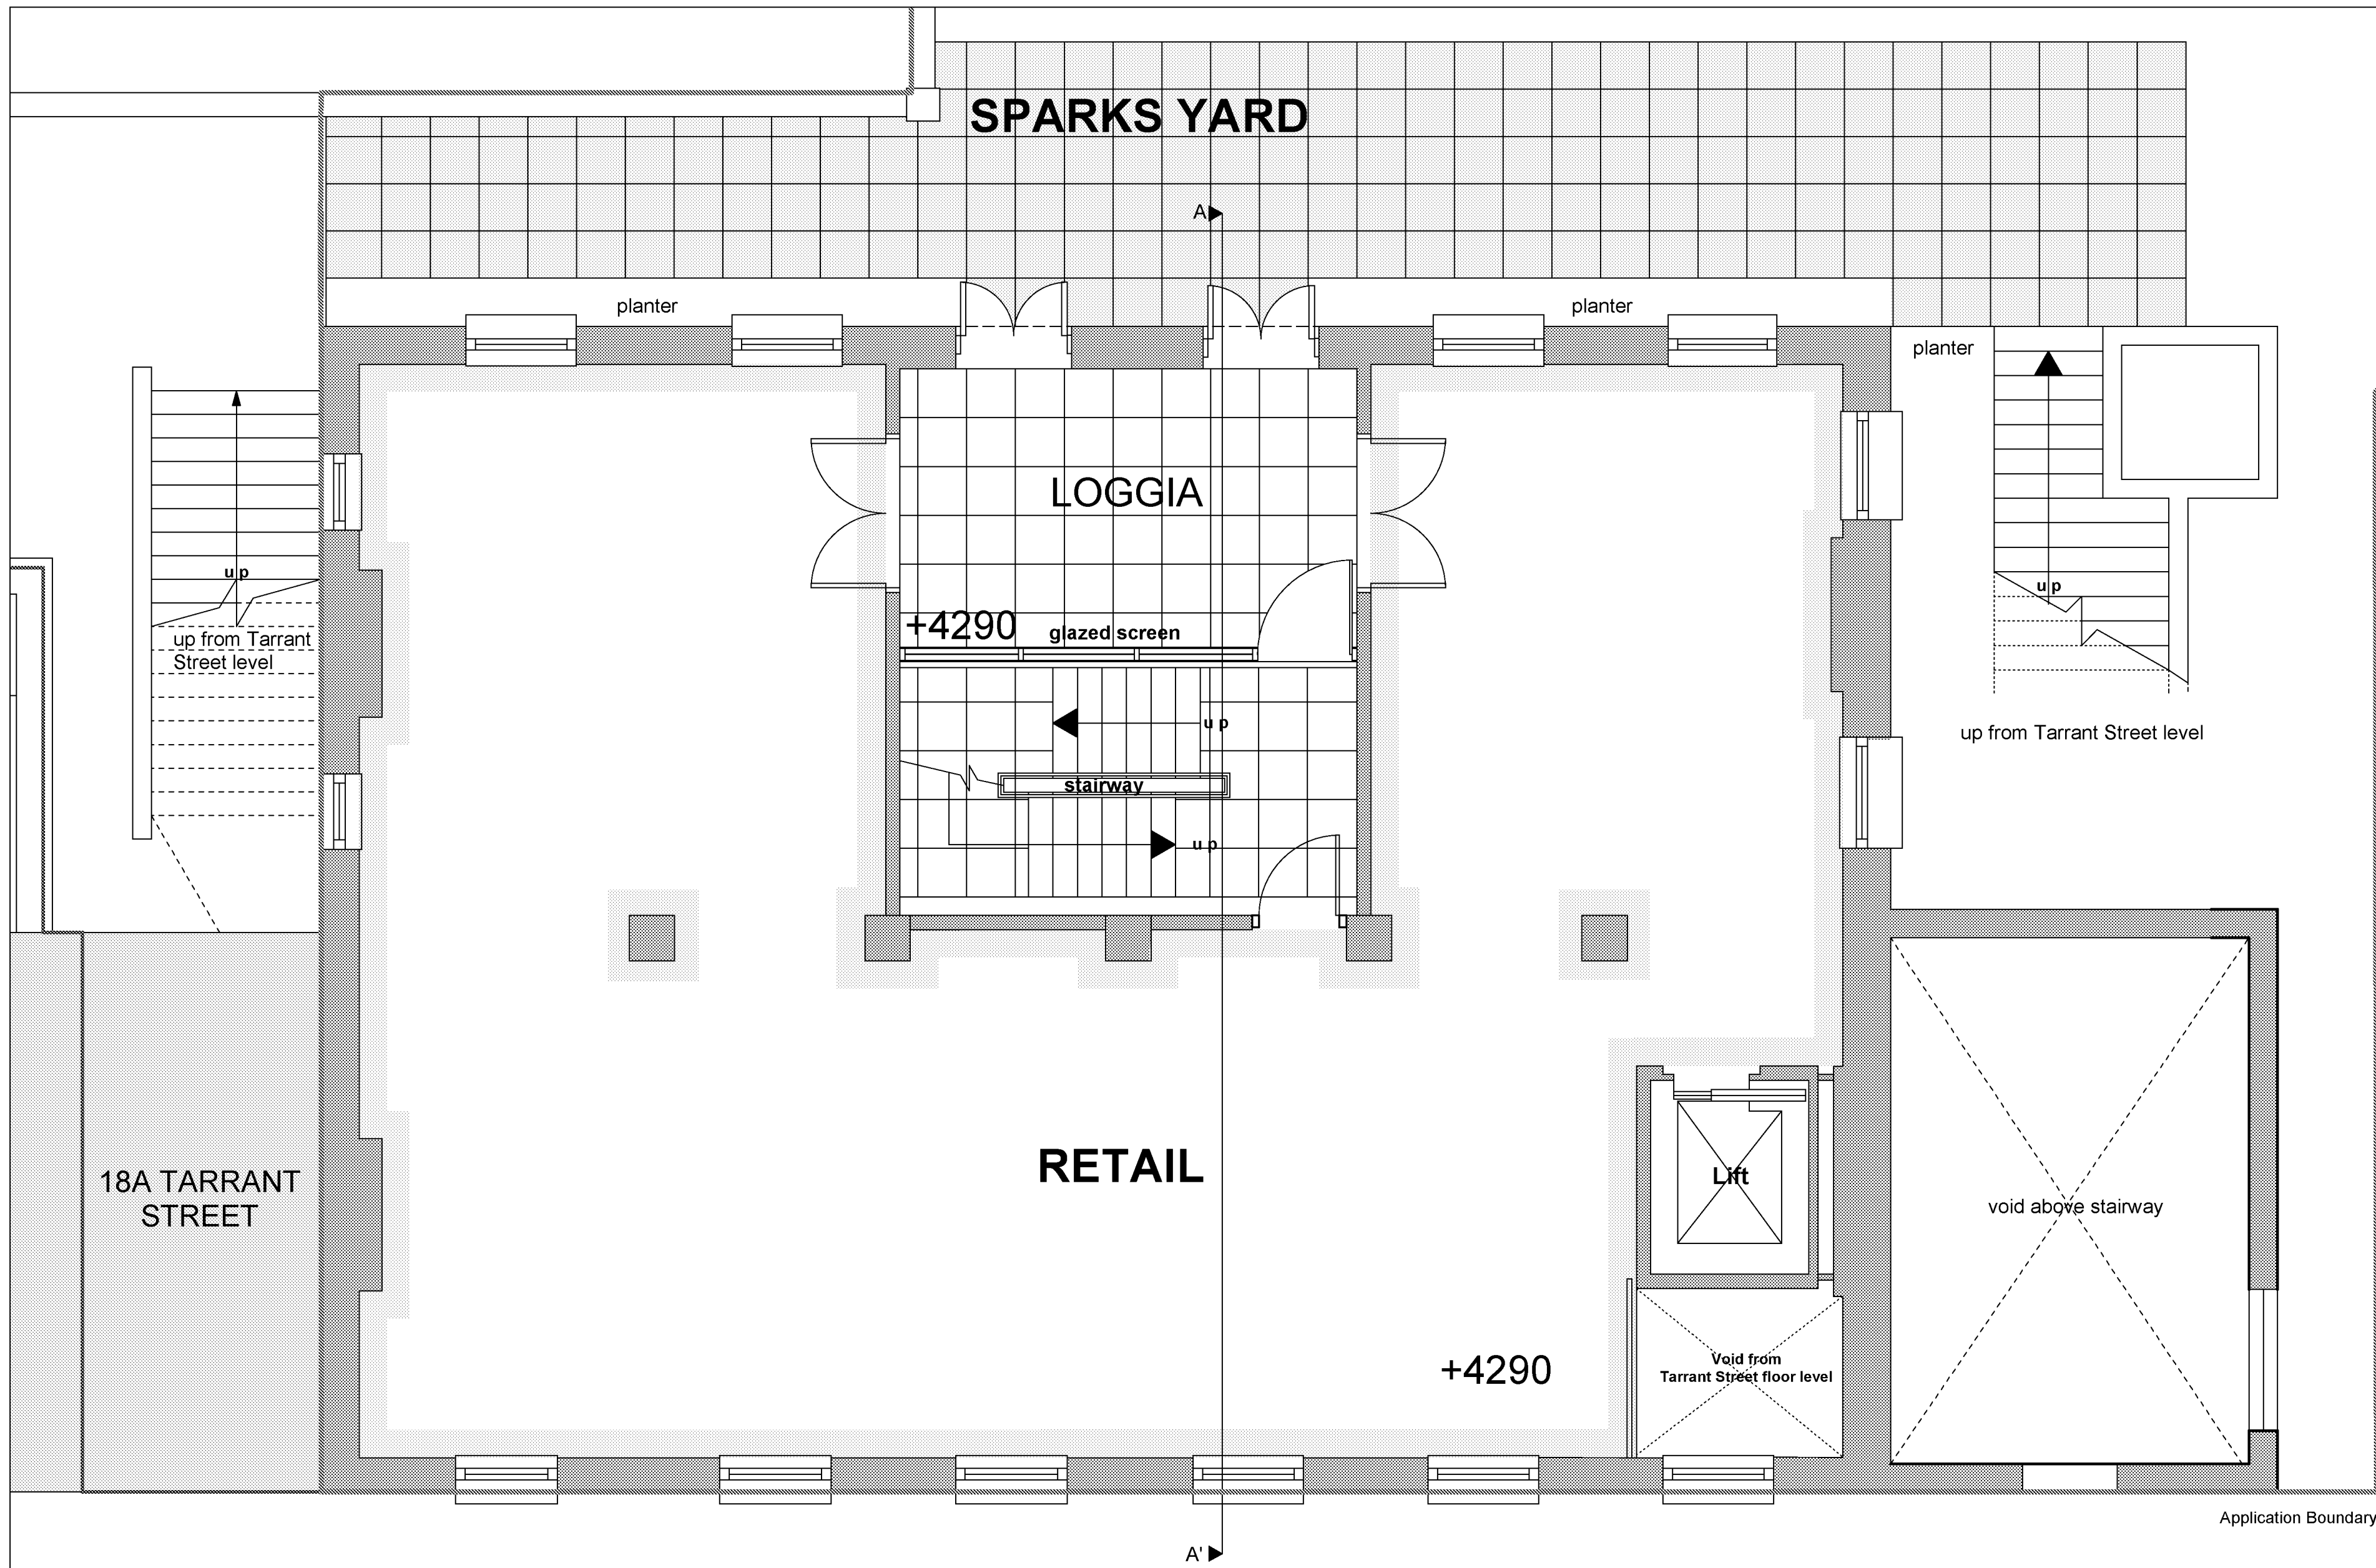


KEY		GROSS INTERNAL FLOOR SPACE = 177m ² (1905sqft)
		CLASS A1 USABLE RETAIL FLOOR SPACE = 140m ² (1506sqft)

EXISTING SPARKS YARD LEVEL (+4290) GROUND FLOOR PLAN

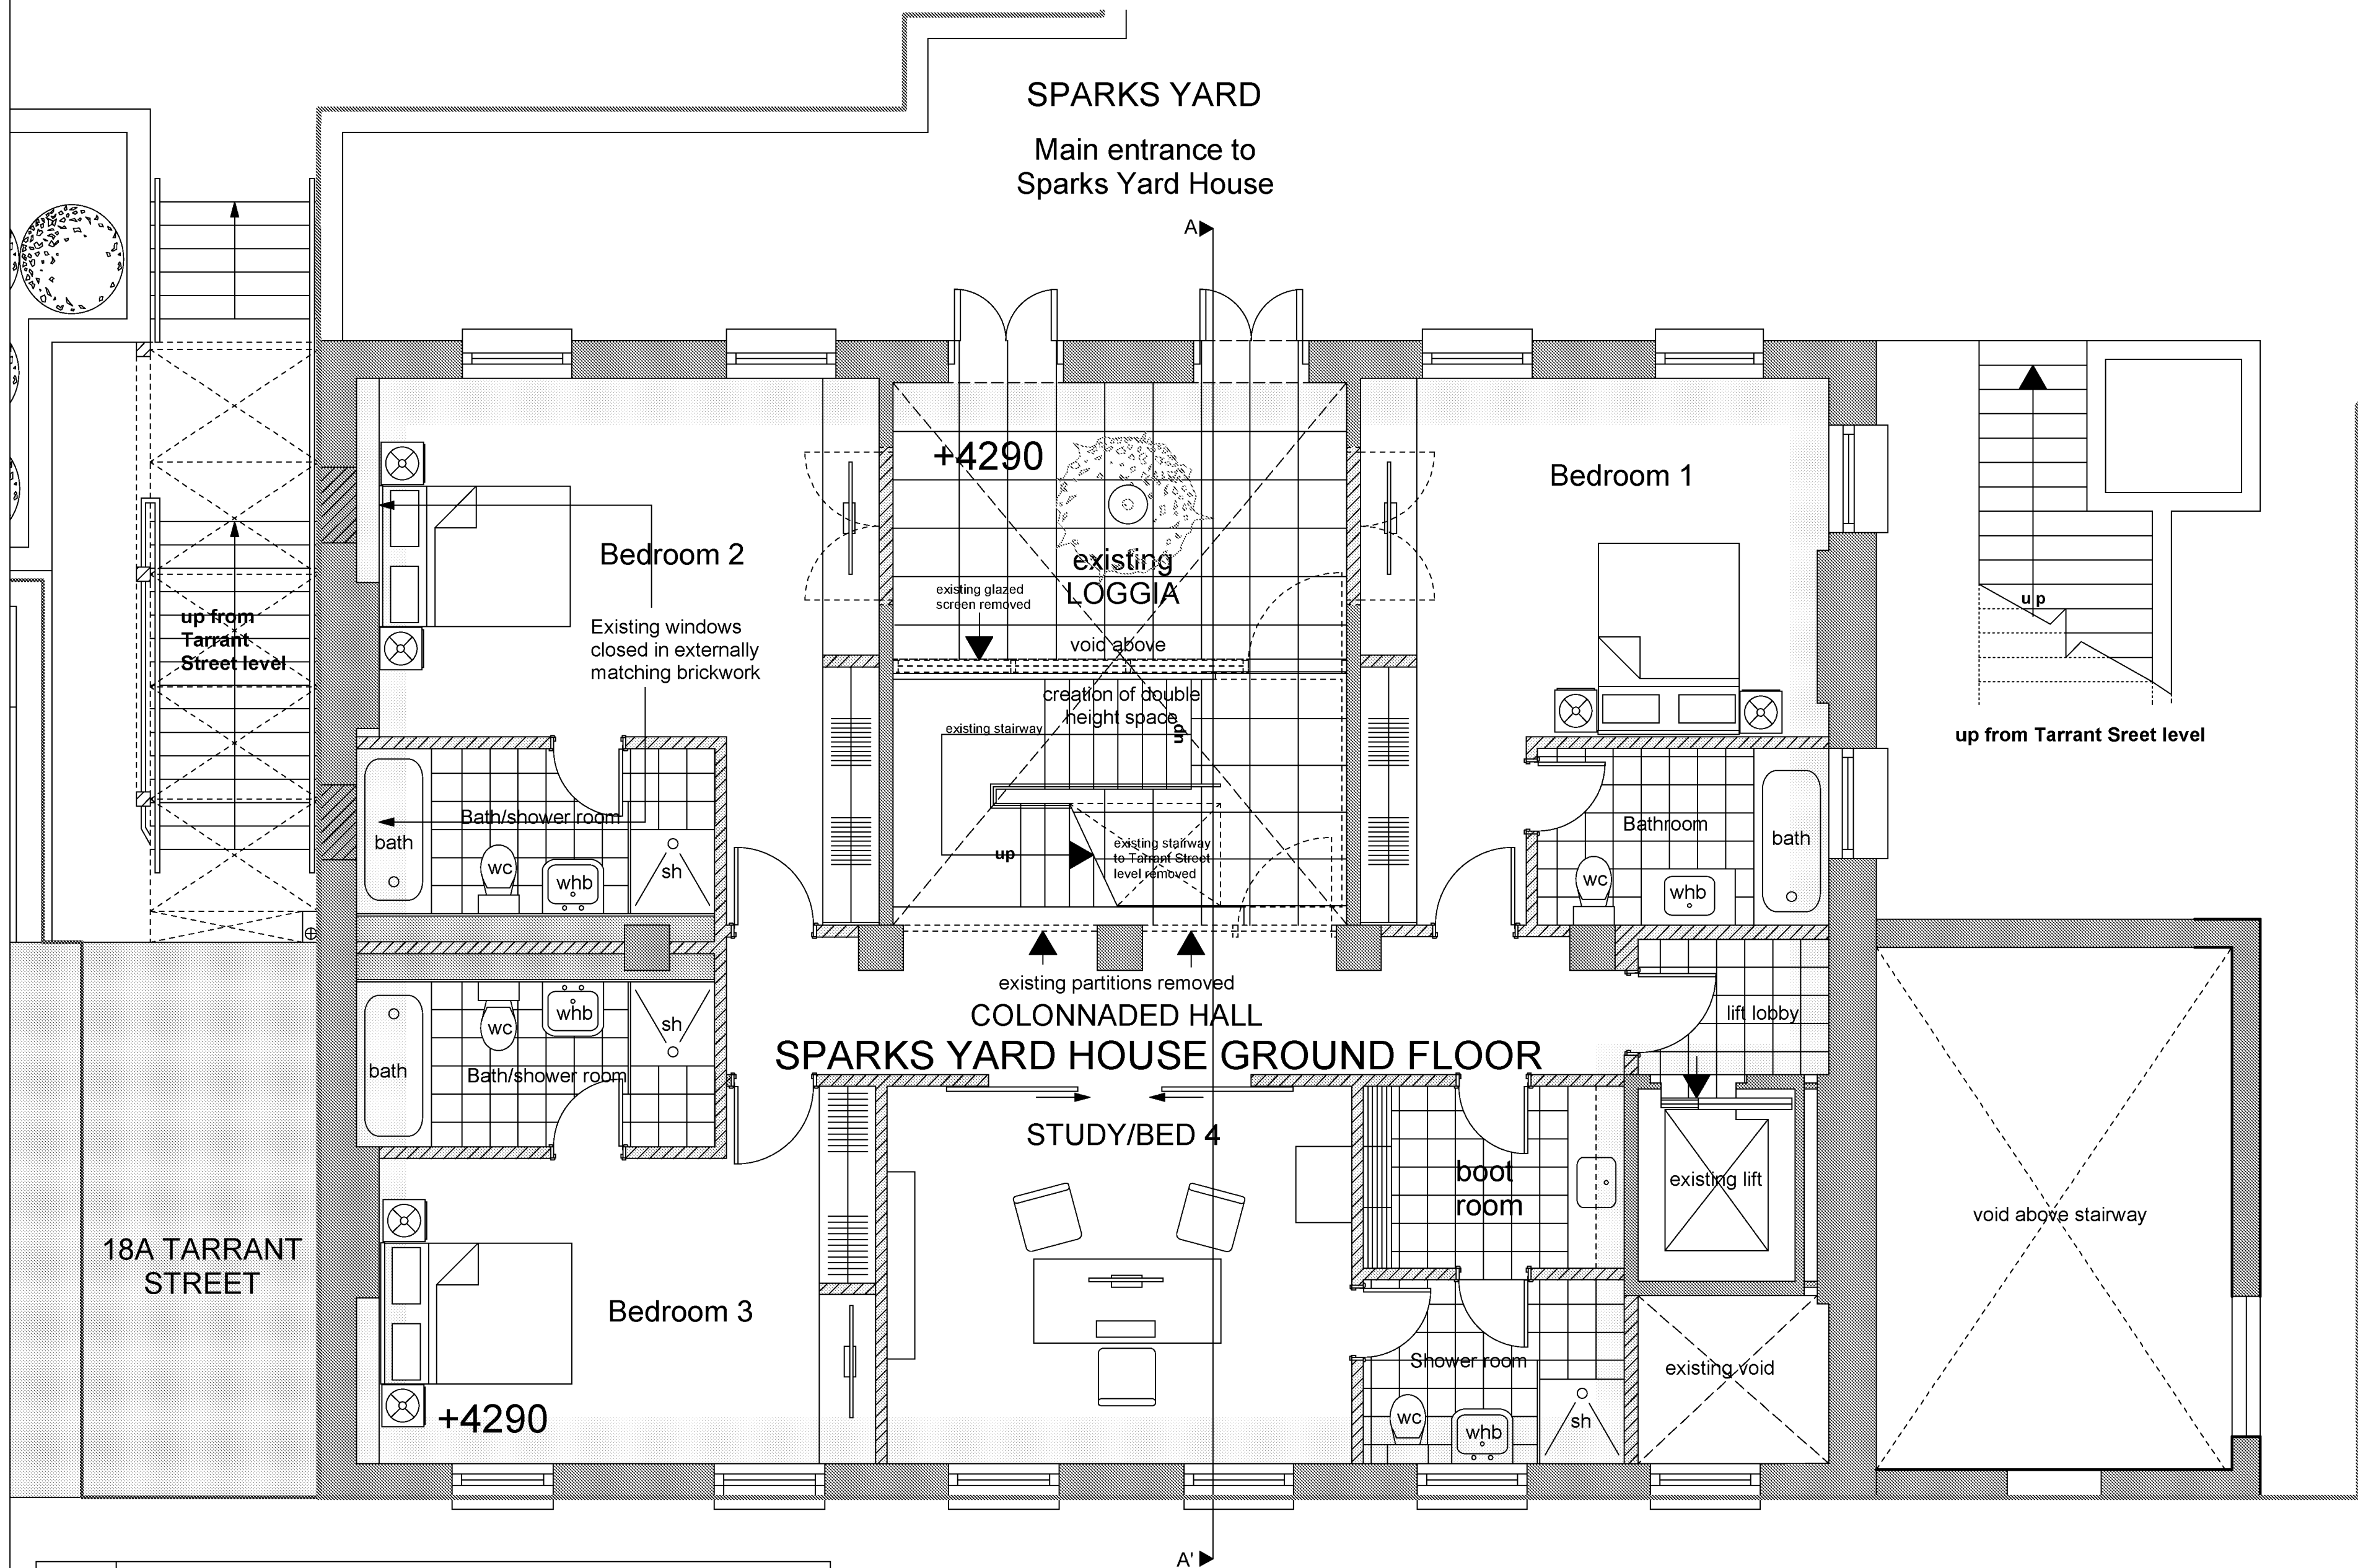

KEY		Proposed partitions
		Existing walls and partitions
		GROSS INTERNAL FLOOR SPACE = 177m ² (1905sqft)
		CLASS C3a SINGLE RESIDENTIAL UNIT FLOOR SPACE = 163m ² (1754sqft)

PROPOSED SPARKS YARD LEVEL (+4290) GROUND FLOOR PLAN
NB. All levels measured from datum of +/-0, located outside 18B Tarrant Street

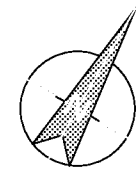

0 1m 2m

Rev A - 29/06/19 - retain exposed internal brickwork

THORPE Thorpe & Thorpe Architects Ltd
18 TARRANT STREET, ARUNDEL, BN18 9DJ

18 TARRANT STREET, ARUNDEL, BN18 9DJ
PROPOSED CHANGE OF USE TO FORM AN UPPER FLOORS SINGLE, FOUR BEDROOM RESIDENTIAL UNIT (USE CLASS C3a) AND GROUND FLOOR COMMERCIAL UNIT (USE CLASSES A1, A2 AND B1A) TOGETHER WITH ALL ASSOCIATED WORKS

FOR TERRIER FIRMA LTD

EXISTING & PROPOSED SPARKS YARD LEVEL GROUND FLOOR PLAN

A6001-05A

1 : 50 @ A1

29.04.19

©2019 Thorpe & Thorpe Architects Ltd. All rights reserved. This document is the property of Thorpe & Thorpe Architects Ltd. It is not to be reproduced, stored in a retrieval system, or transmitted in any form or by any means, electronic, mechanical, photocopying, recording, or by any information storage and retrieval system, without the prior written permission of Thorpe & Thorpe Architects Ltd.