



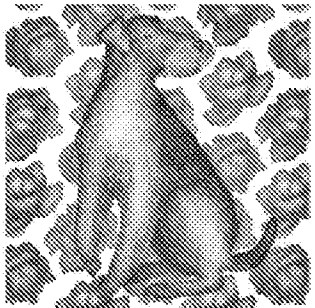


terrier firma

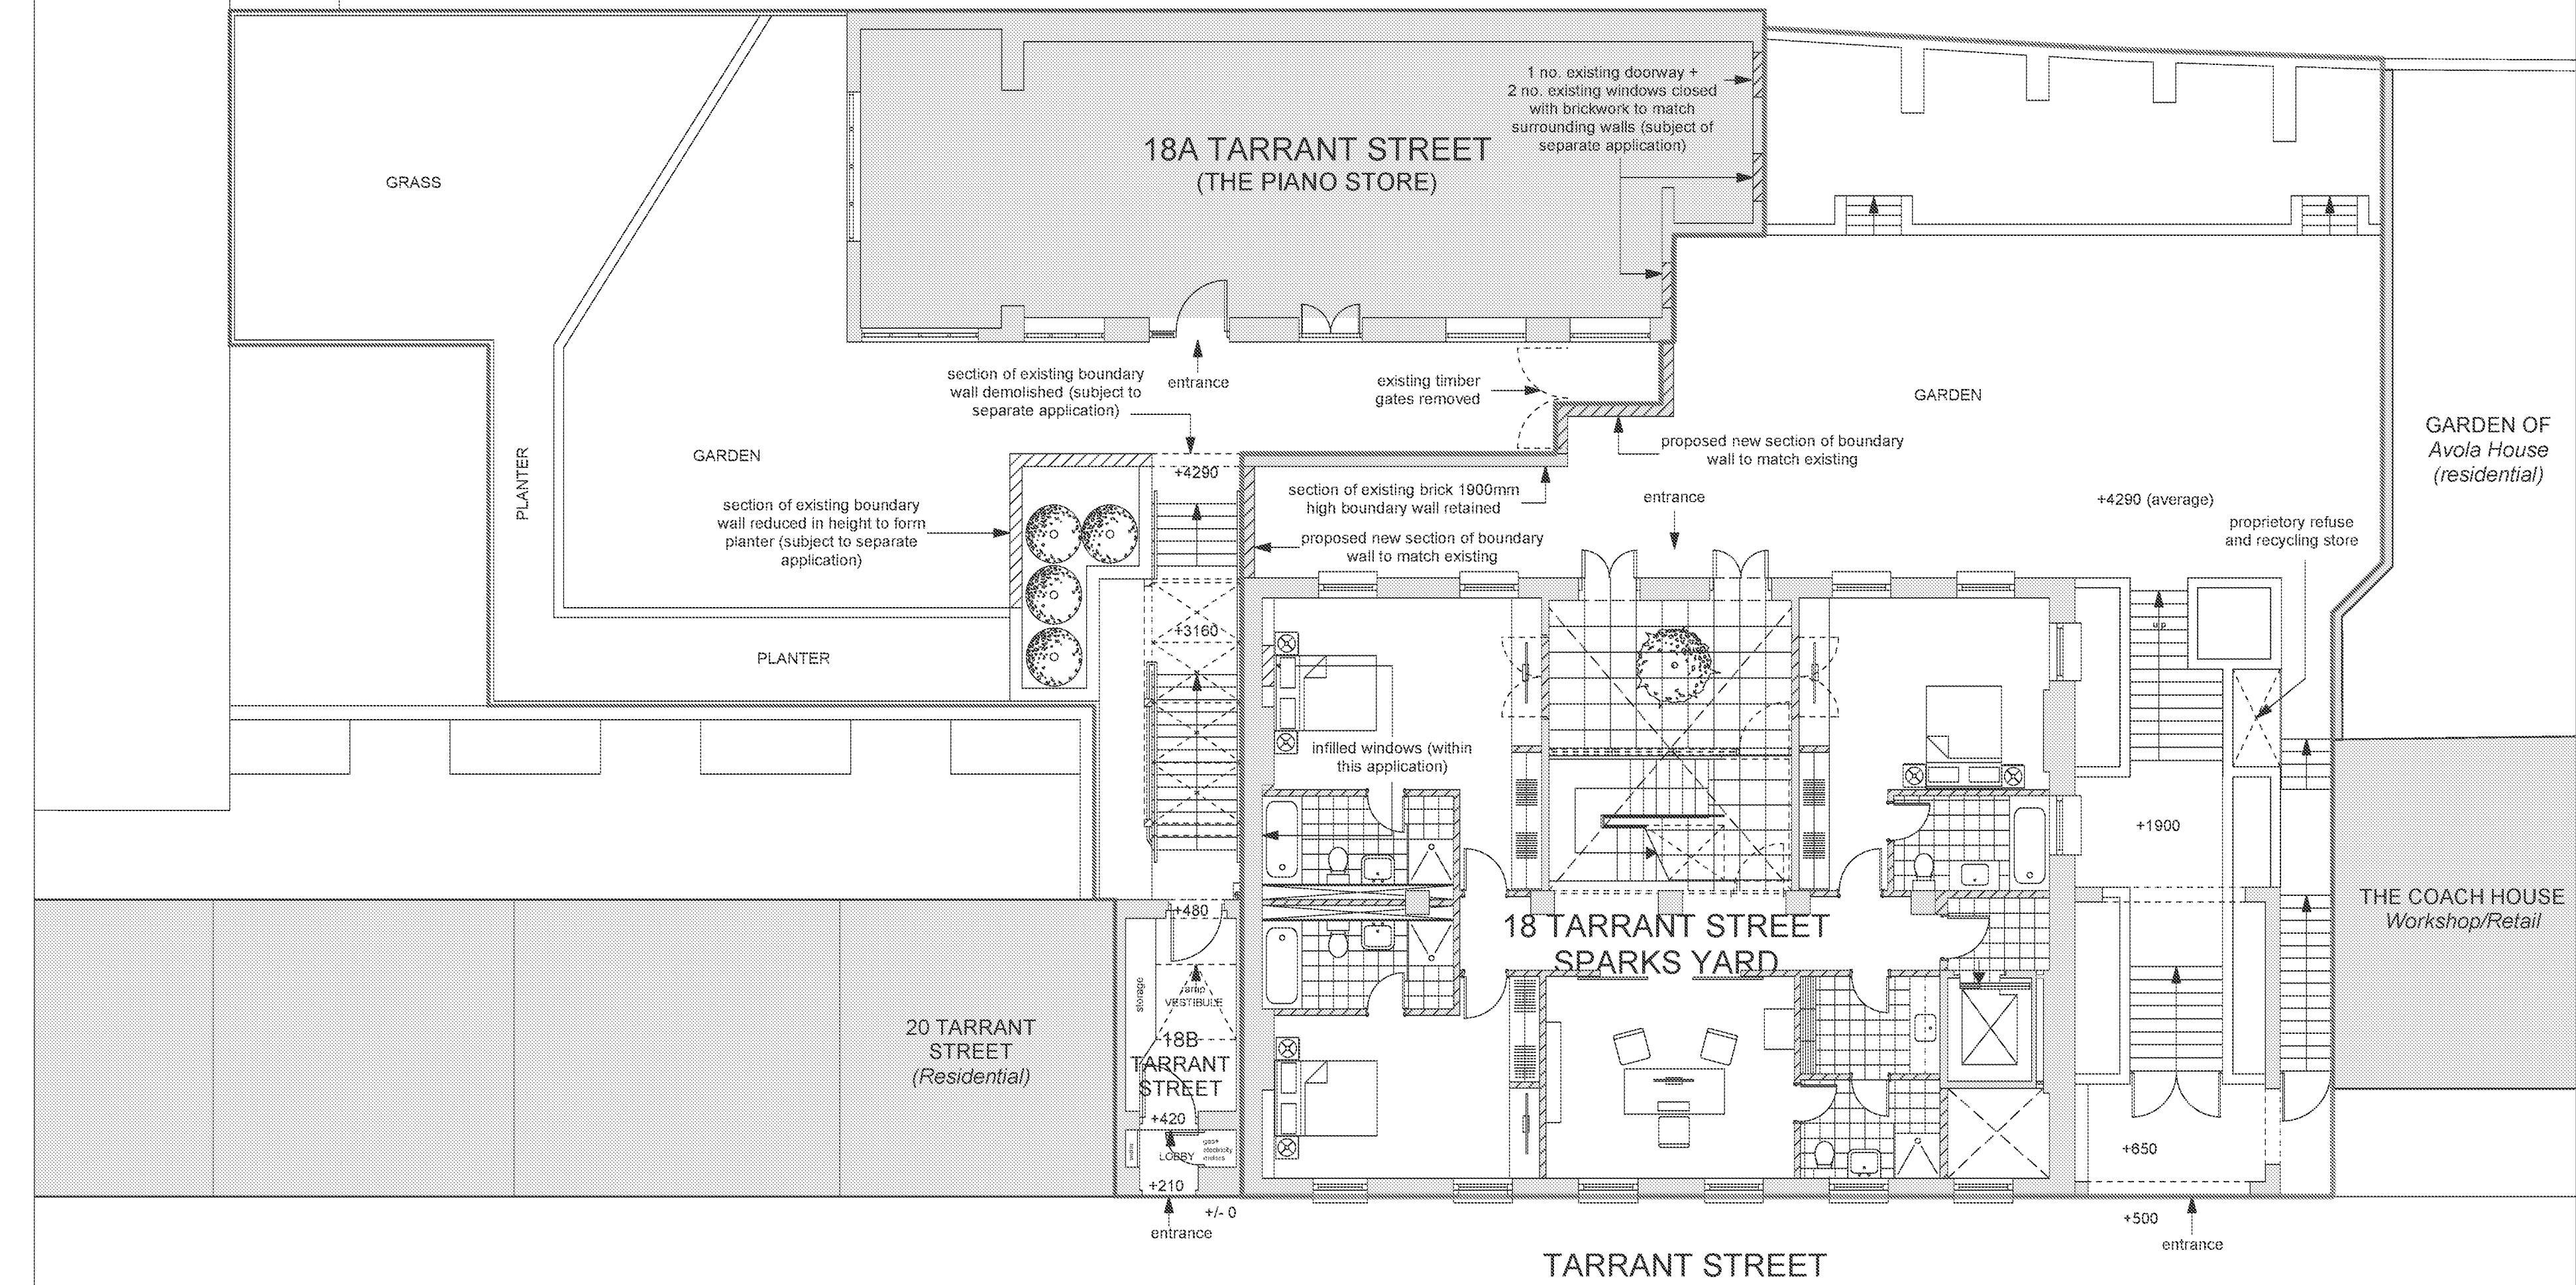

APPLICATION SITE
0.107acres/0.0436Ha

ADDITIONAL LAND
CONTROLLED BY
APPLICANTS

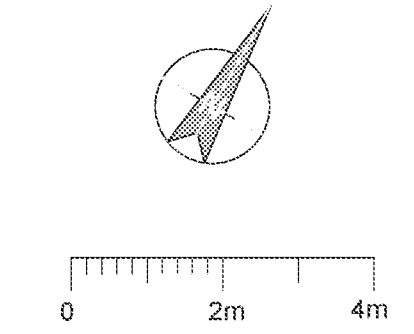

Rev A - 29/06/19 - works to boundary wall - notes added

THORPE 
SPARKS YARD
18 TARRANT STREET
ARUNDEL, BN18 9DJ
Tel: +44 (0)1256 853500
www.thorpe.co.uk

**18 TARRANT STREET,
ARUNDEL, BN18 9DJ**

**PROPOSED CHANGE OF USE TO
FORM AN UPPER FLOORS
SINGLE, FOUR BEDROOM
RESIDENTIAL UNIT (USE CLASS
C3a) AND GROUND FLOOR
COMMERCIAL UNIT (USE
CLASSES A1, A2 AND B1A)
TOGETHER WITH ALL
ASSOCIATED WORKS**

FOR TERRIER FIRMA LTD

SITE PLAN

A6001-03A

1 : 100 @ A2

29.04.19

Copyright reserved by Thorpe. All rights reserved. No part of this publication may be reproduced, stored in a retrieval system, or transmitted, in any form or by any means, electronic, mechanical, photocopying, recording, or by any information storage or retrieval system, without the prior written permission of Thorpe. Thorpe is not responsible for any errors or omissions in this publication. Thorpe is not responsible for any loss or damage caused by the use of this publication.