


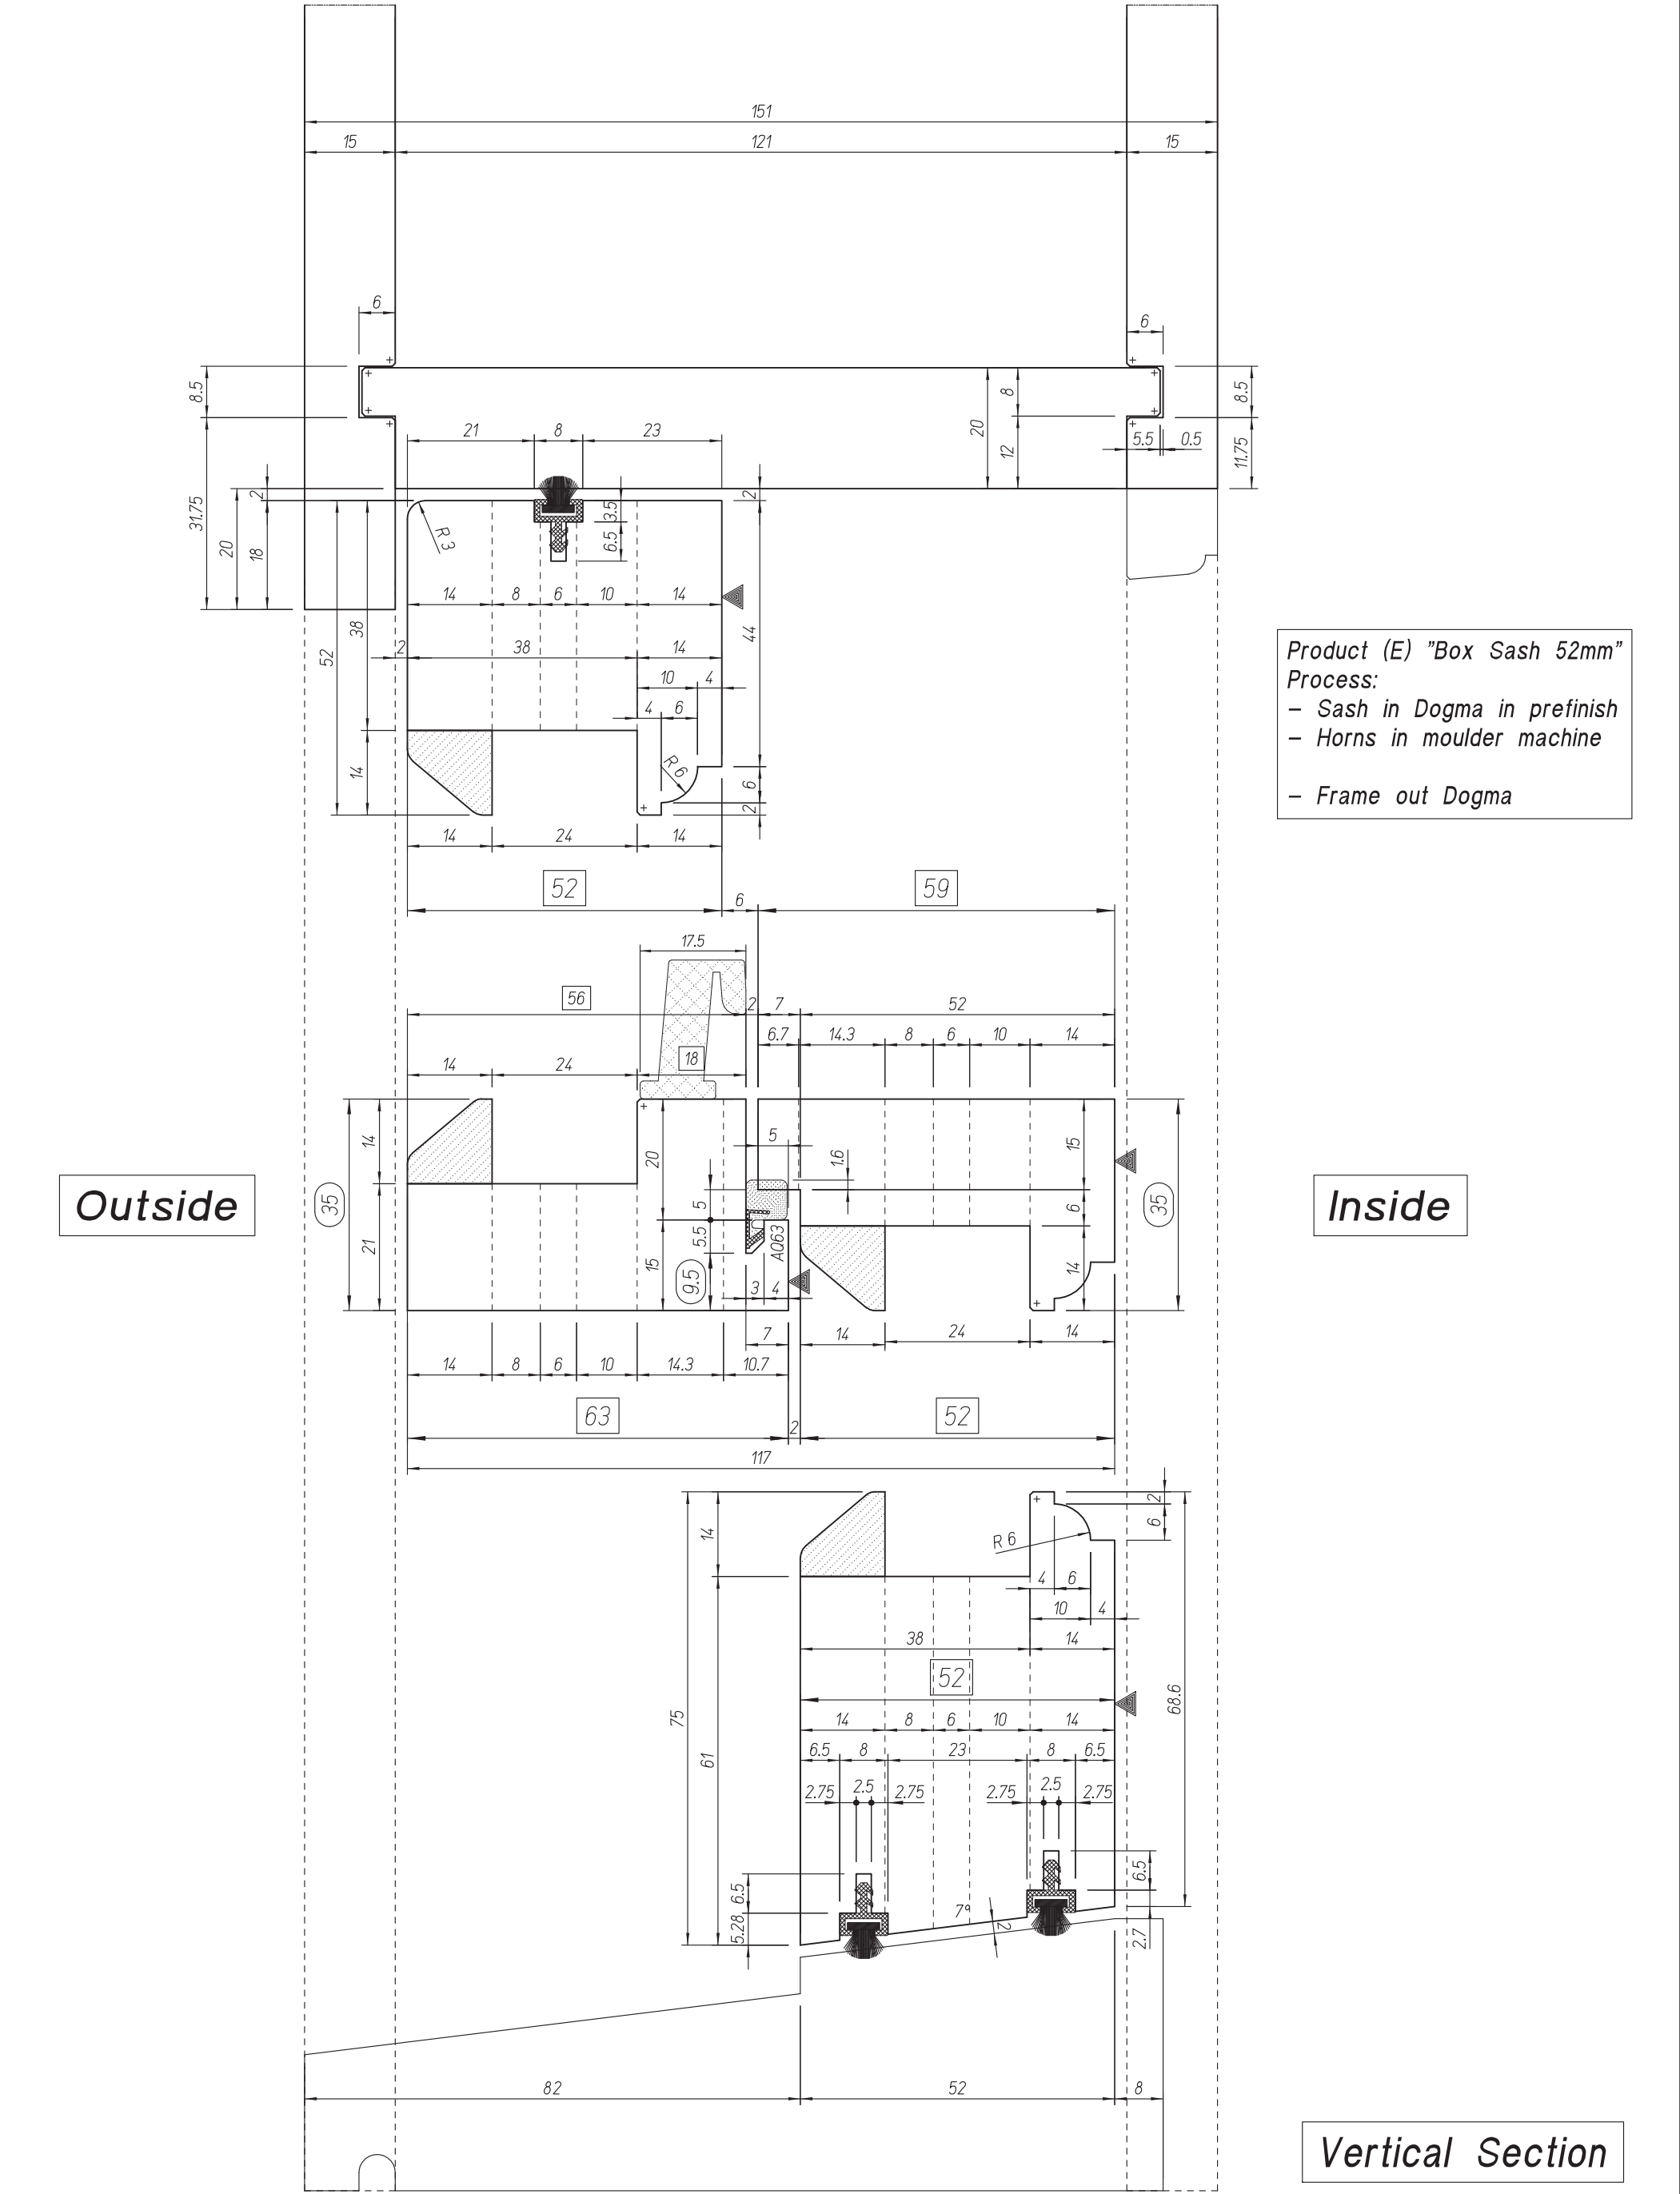

Product (E) "Box Sash 52mm"
Process:
- Sash in Dogma in prefinish
- Horns in moulder machine

- Frame out Dogma

+ = 0.5 x 45° ⊗ = 1.0 x 45° * = 1.5 x 45° = 2.0 x 45° □ = 2.5 x 45° △ = 3.0 x 45° r = R. interno ⊙ = R 1.0 • = R 1.5 ⊗ = R 2.0 ○ = R 2.5 ⊙ = R 3.0 ⊙ = R 3.5 ● = R 4.0	VIVALDI di DI CECCO & TOGNOTTI E-mail: vivaldi@vivaldi-utensili.it web: http://www.vivaldi-utensili.it DISEGNATO DA: Aranit	Box Sash 52 mm with Cords Sash 52 mm via Volta 30 Z.I. 38061 ALA (TN) ITALY - Tel: ++39-464-670233-4 Fax: ++39-464-670232	CLIENTE Kingswood	DATA 08.06.2016 N° DIS. P0388/(E)/01	REVISIONE numero: 0 data: # Firma: #