


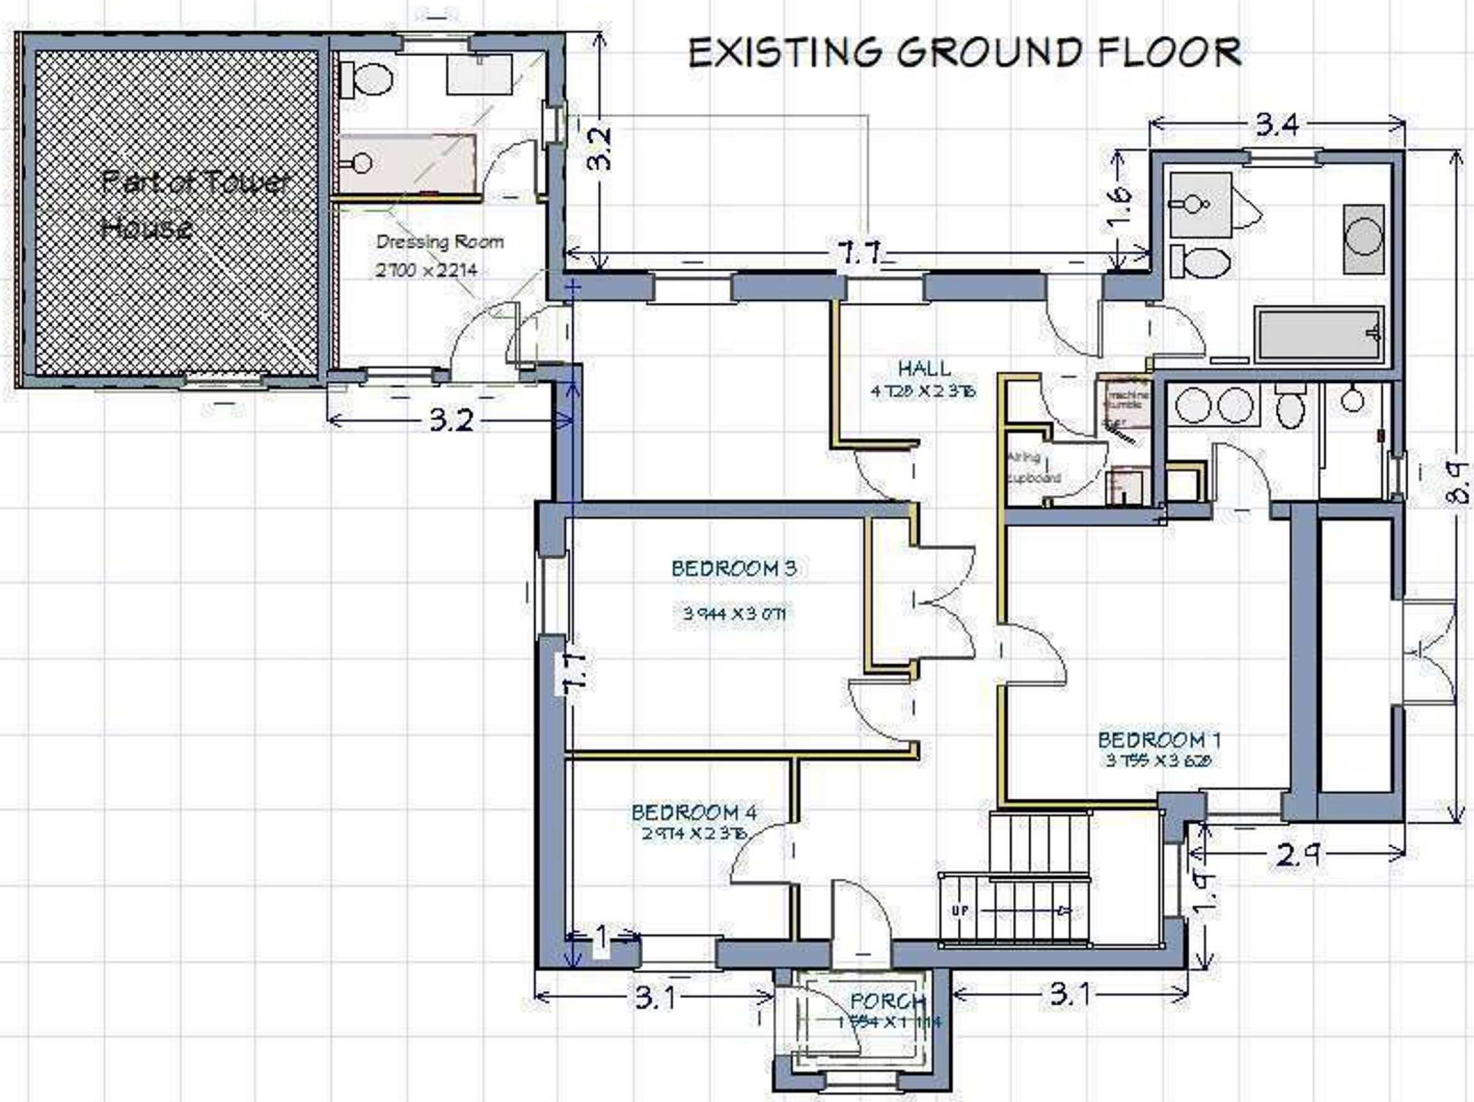

SCALE 1:100

