



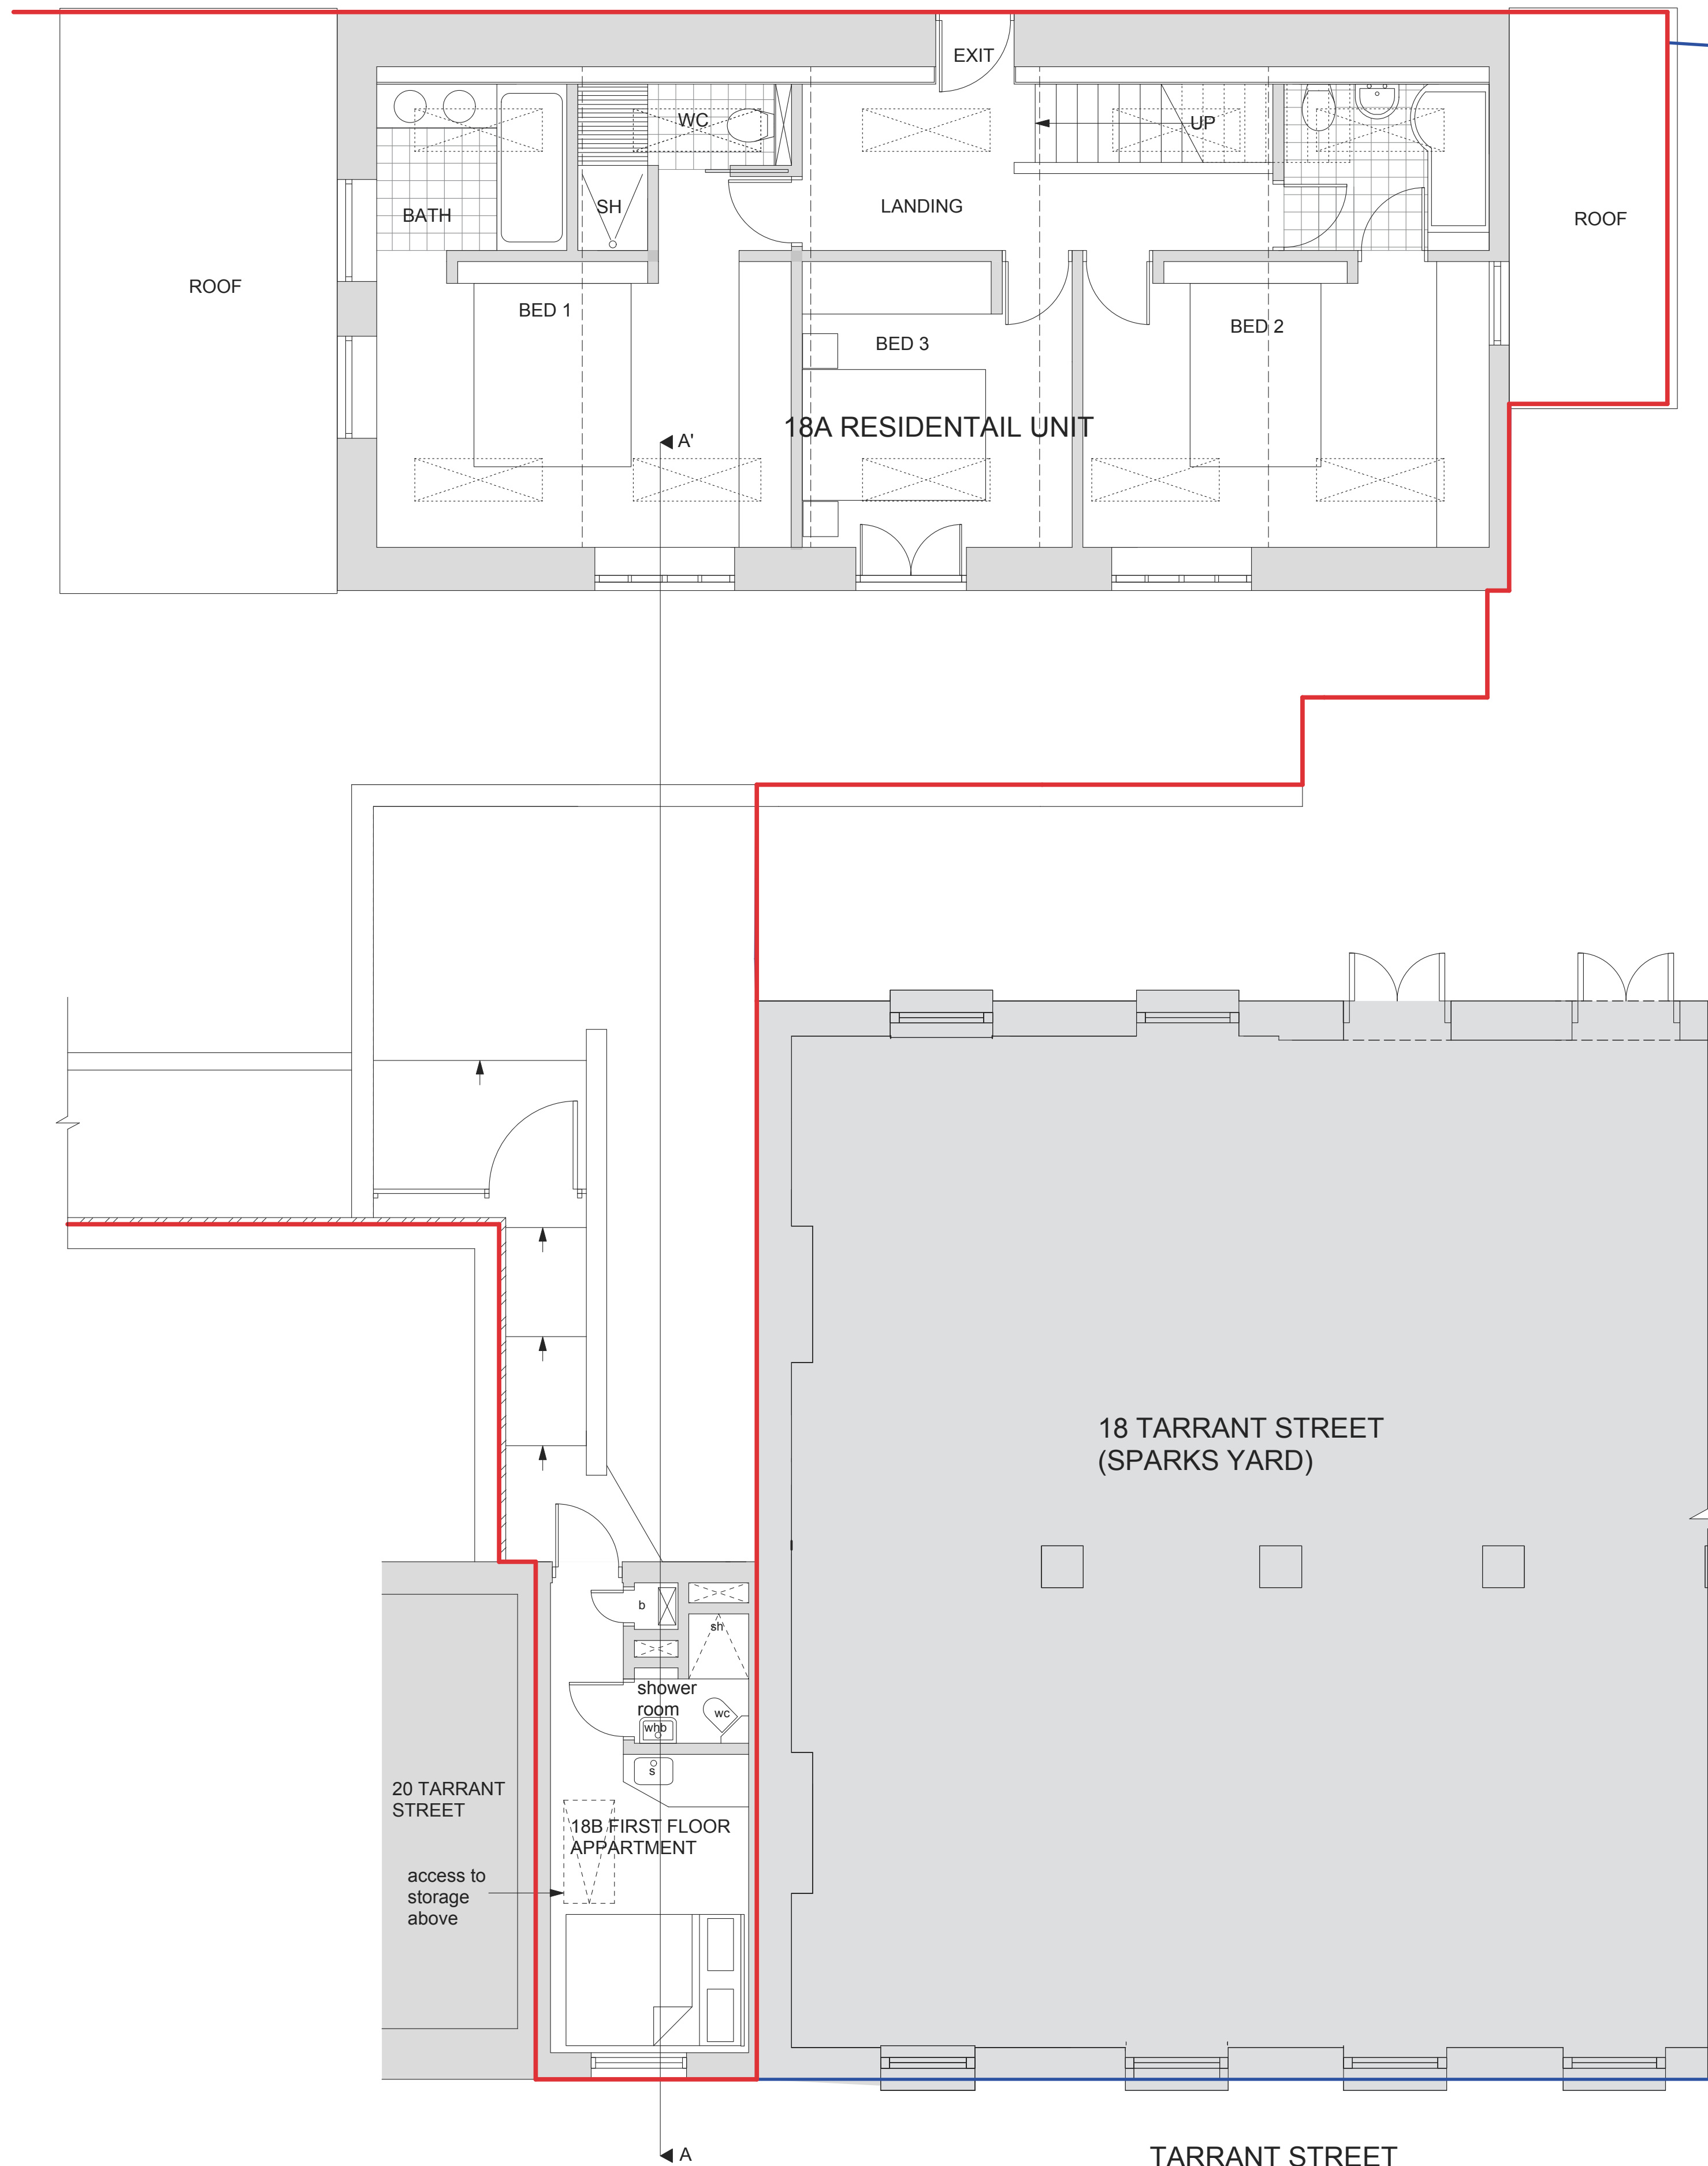

EXISTING UPPER LEVEL FLOOR PLANS (1:50)

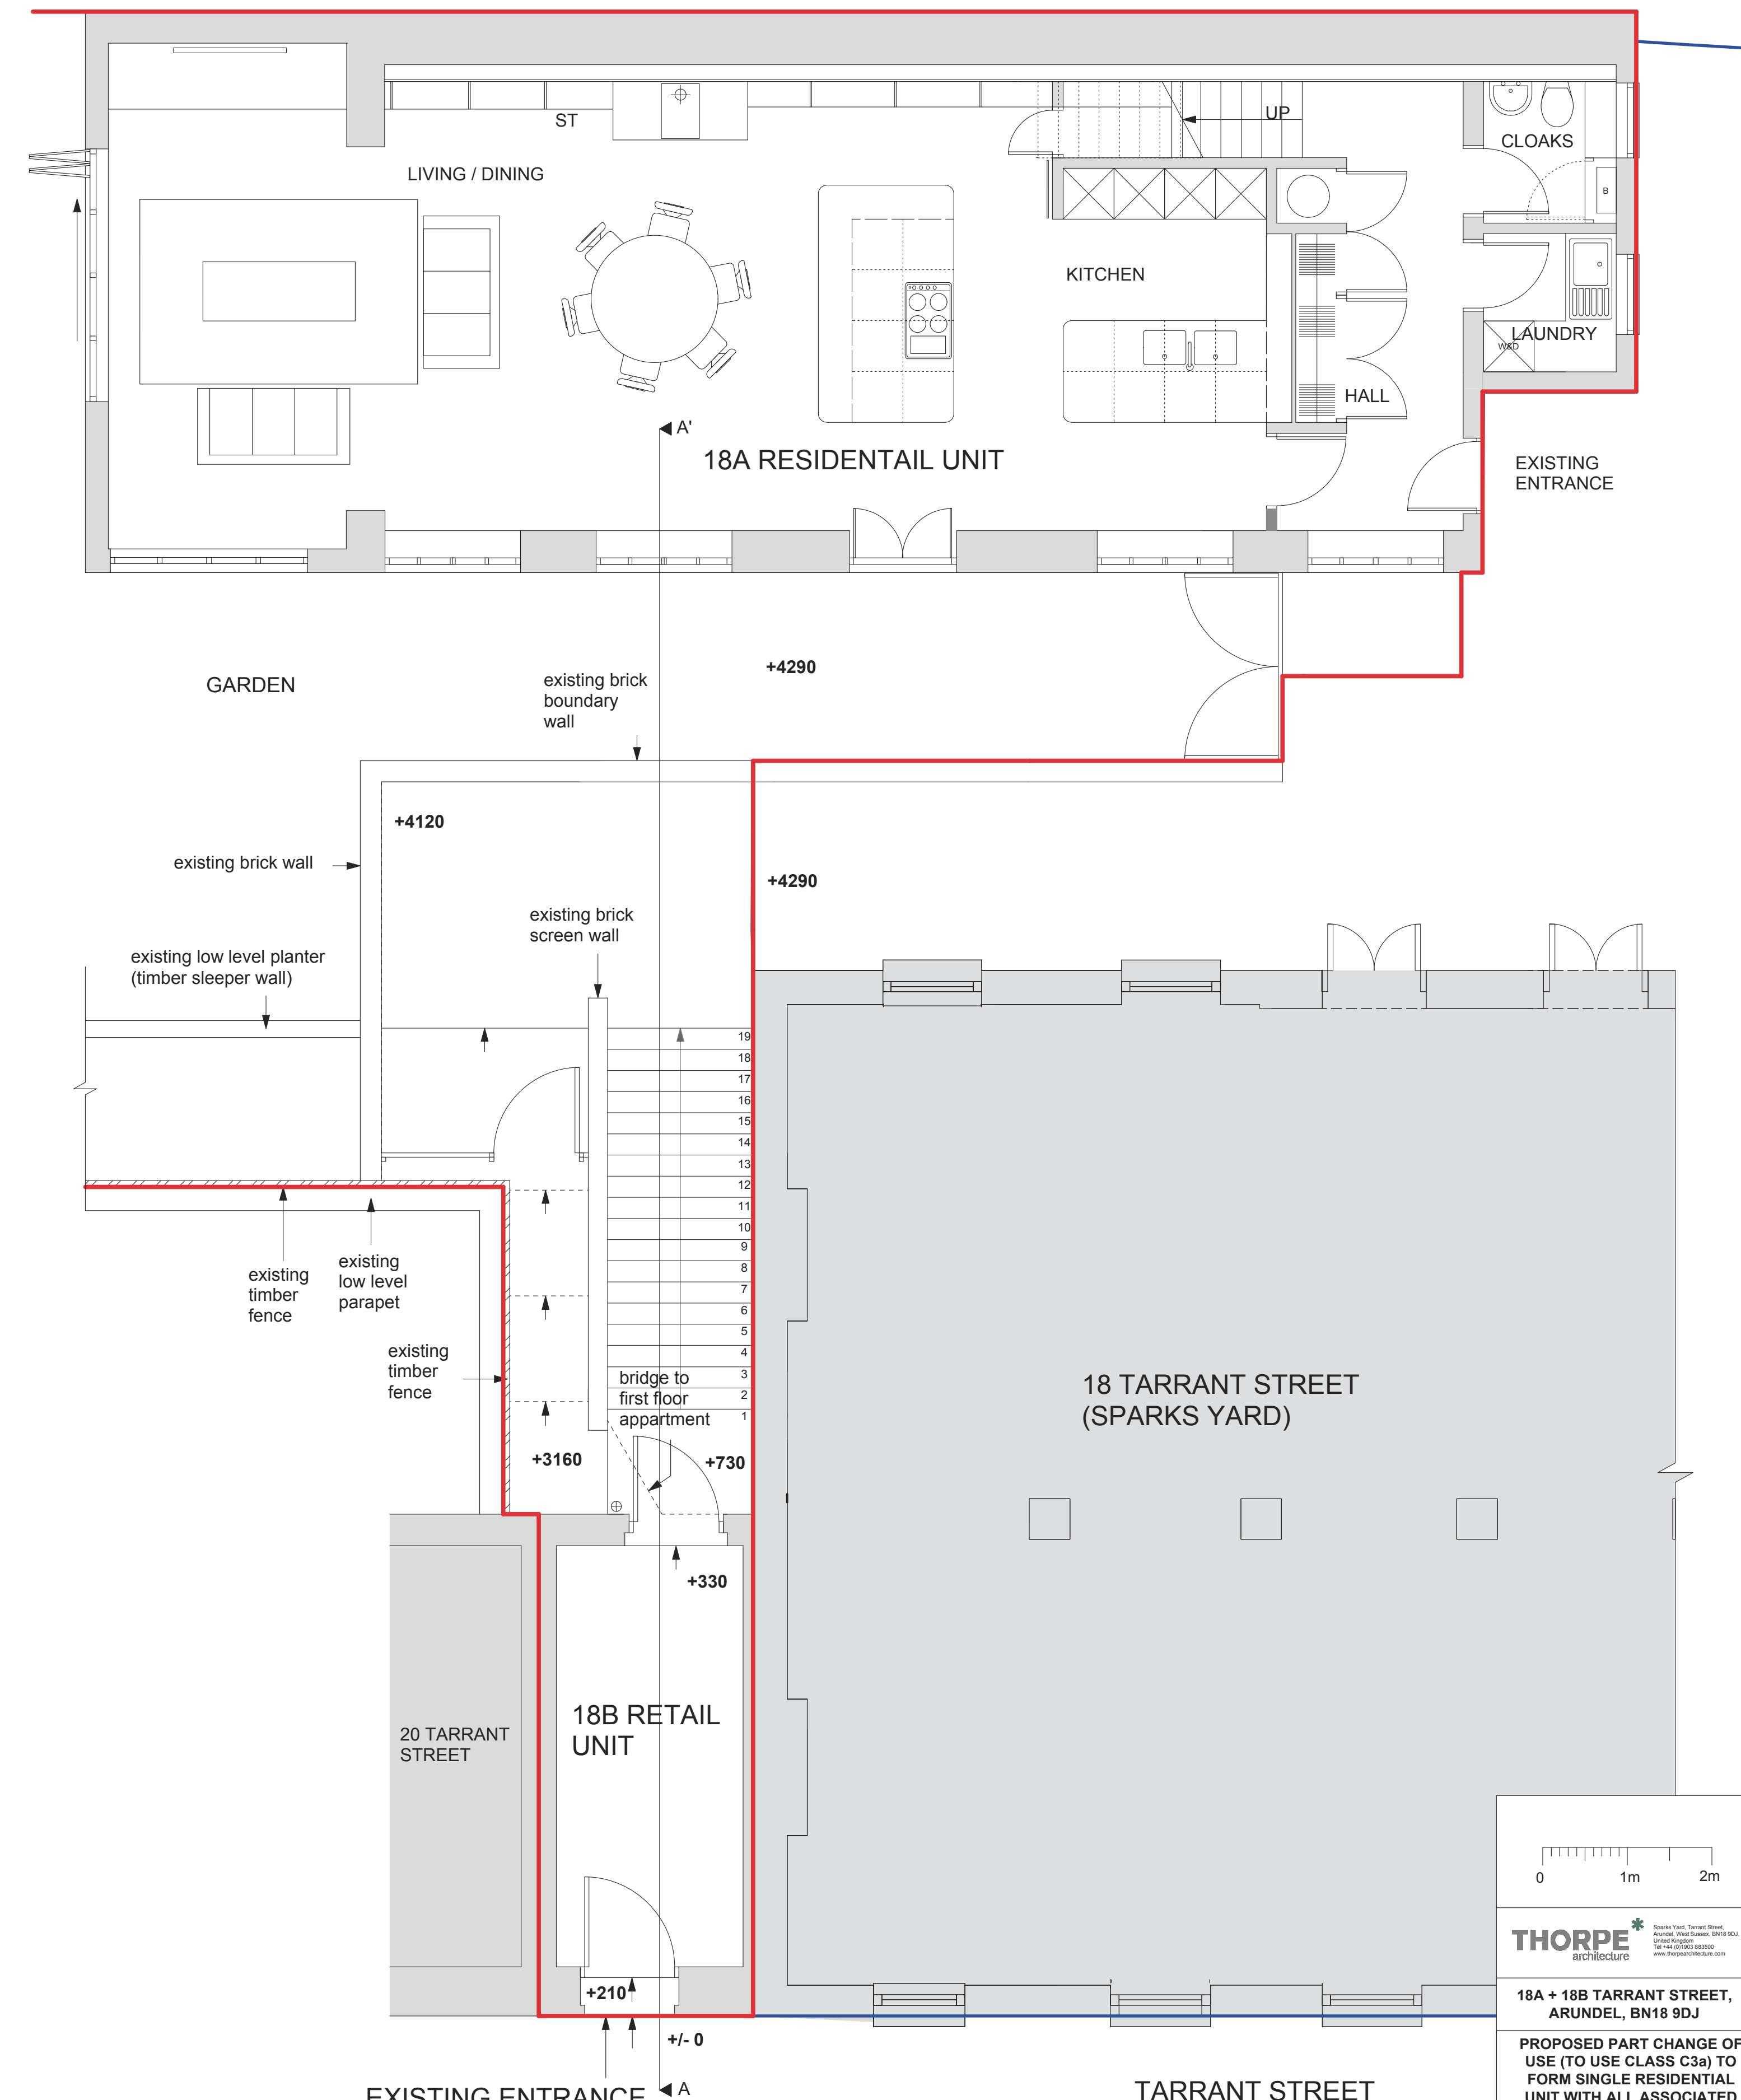

EXISTING LOWER LEVEL FLOOR PLANS (1:50)

0 1m 2m

THORPE ARCHITECTURE

18A + 18B TARRANT STREET, ARUNDEL, BN18 9DJ

PROPOSED PART CHANGE OF USE (TO USE CLASS C3a) TO FORM SINGLE RESIDENTIAL UNIT WITH ALL ASSOCIATED WORKS

For Mr & Mrs A Heggadon

EXISTING FLOOR PLANS

A6002-04-RevA

1 : 50 @ A1

29.04.19