


Outside

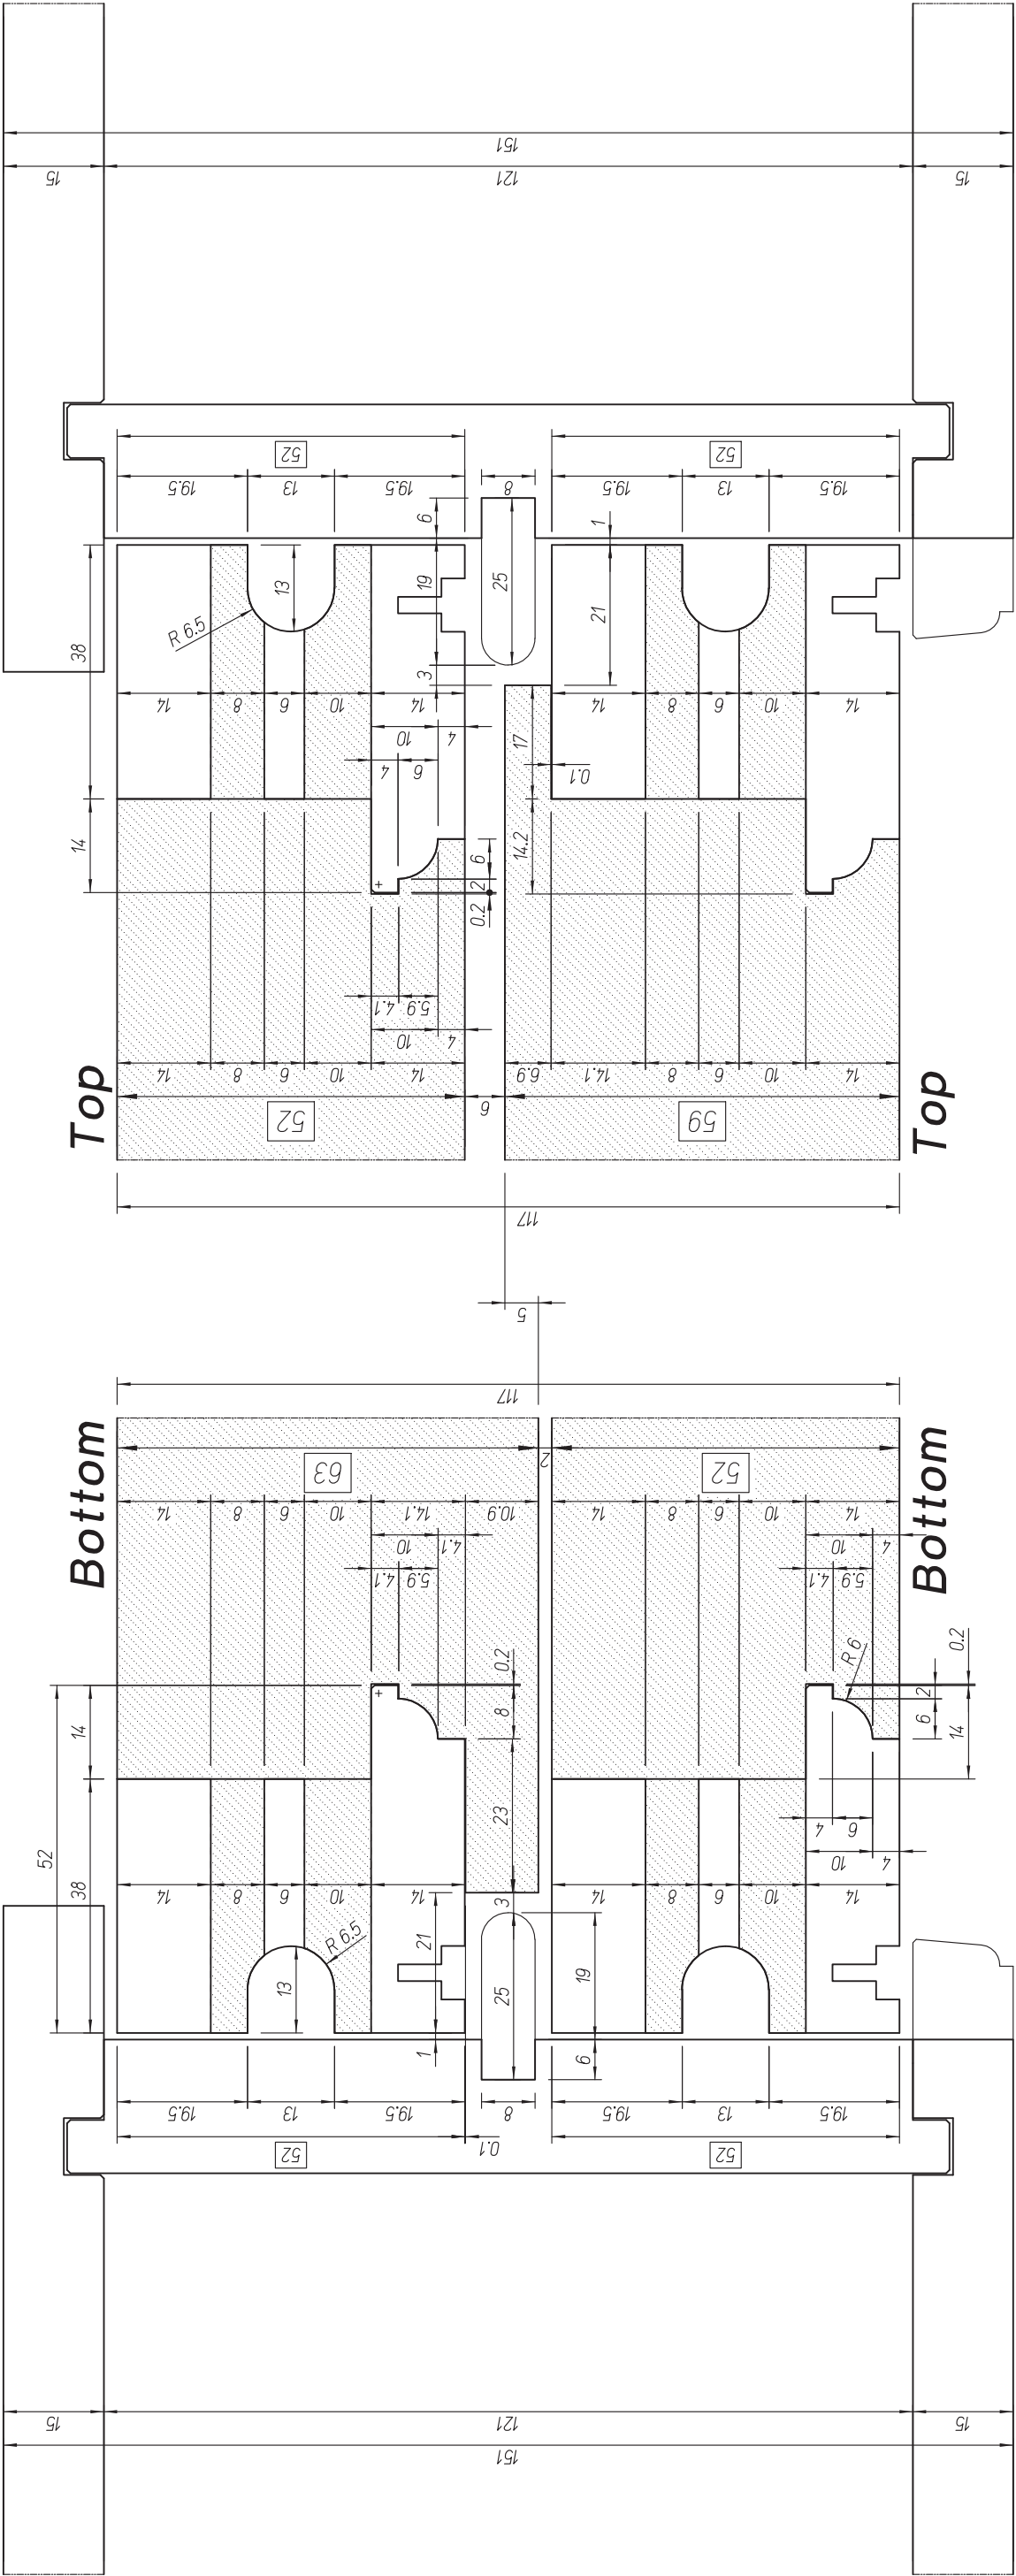

Inside

+ = 0,5 x 45° ⊗ = 1,0 x 45° * = 1,5 x 45° = 2,0 x 45° □ = 2,5 x 45° Δ = 3,0 x 45° r = R, interno		⊙ = R 10 • = R 1,5 ⊗ = R 2,0 ○ = R 2,5 ⊙ = R 3,0 ⊙ = R 3,5 ⊙ = R 4,0	VIVALDI di DI CECCO & TONOTTI E-mail: vivaldi@vivaldi-utensili.it web: http://www.vivaldi-utensili.it		DISEGNATO DA: Aronil	CLIENTE Box Sash 52 mm with Cords Sash 52 mm	DATA 08.06.2016 N° DS. P0388/(E)/04	REVISIONE numera: 0 data: # Firma: #
			via Volta 30 Z.I. 38061 ALA (TN) ITALY - Tel: ++39-464-670233-4 Fax: ++39-464-670232					