

Maltravers Street

Road (Carriageway)
Public Footpath

Full height
existing granite
kerbstones

line of construction

Transition (ramped) kerb

Existing
Railings

approx 9.80m
to align exactly with railing ends

Dropped kerb

Transition (ramped) kerb
line of construction

Full height
existing granite
kerbstones

Road (Carriageway)
Public Footpath

1.5m high
brick wall

Existing
Railings

Vehicle Crossing

Parking Area

approx posn of designated
parking bays for Nos 15 and 15a
Maltravers Street


Carleton House
15 Maltravers Street

NOTE


Full height kerbs and transition
kerbs to be exchanged to produce
same linear length of opening.

Paving slabs to be matched exactly
and Vehicle Crossing to be as style of existing.

The Coach House
15A Maltravers Street

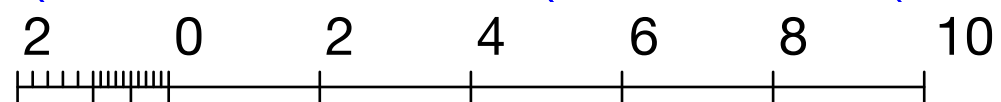

Scale Bar - Metres

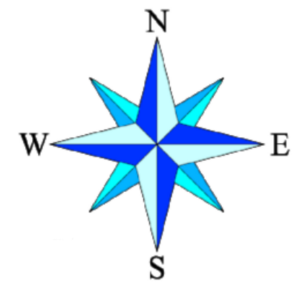

Chartered Surveyors

Norton Studio, School Lane
Arundel, West Sussex
BN18 9DR
tel: 01903 885444

email: info@a-fuller.co.uk
www.andrewfuller.co.uk

Job Title
Carleton House
Increased Access for Parking
Client
Mr A Batty

Drawing Name
Plan of Parking Area
and access - Proposed

Drawing Status
Planning

Drawn by AF Date May 18
Checked by Date

Drawing Scale
1:100 at A3

Drawing No 171219/02 Status Revision

This drawing is the property of Andrew Fuller Associates and is not to be copied reproduced, retained or disclosed to any unauthorised person either wholly or in part without prior consent. Do not scale from this drawing except for Planning purposes. Use all figured dimensions only. All figured dimensions to be checked on site prior to construction. All discrepancies, errors and omissions to be reported to Andrew Fuller Associates prior to construction. Layout and dimensions of existing building to be checked on site.