


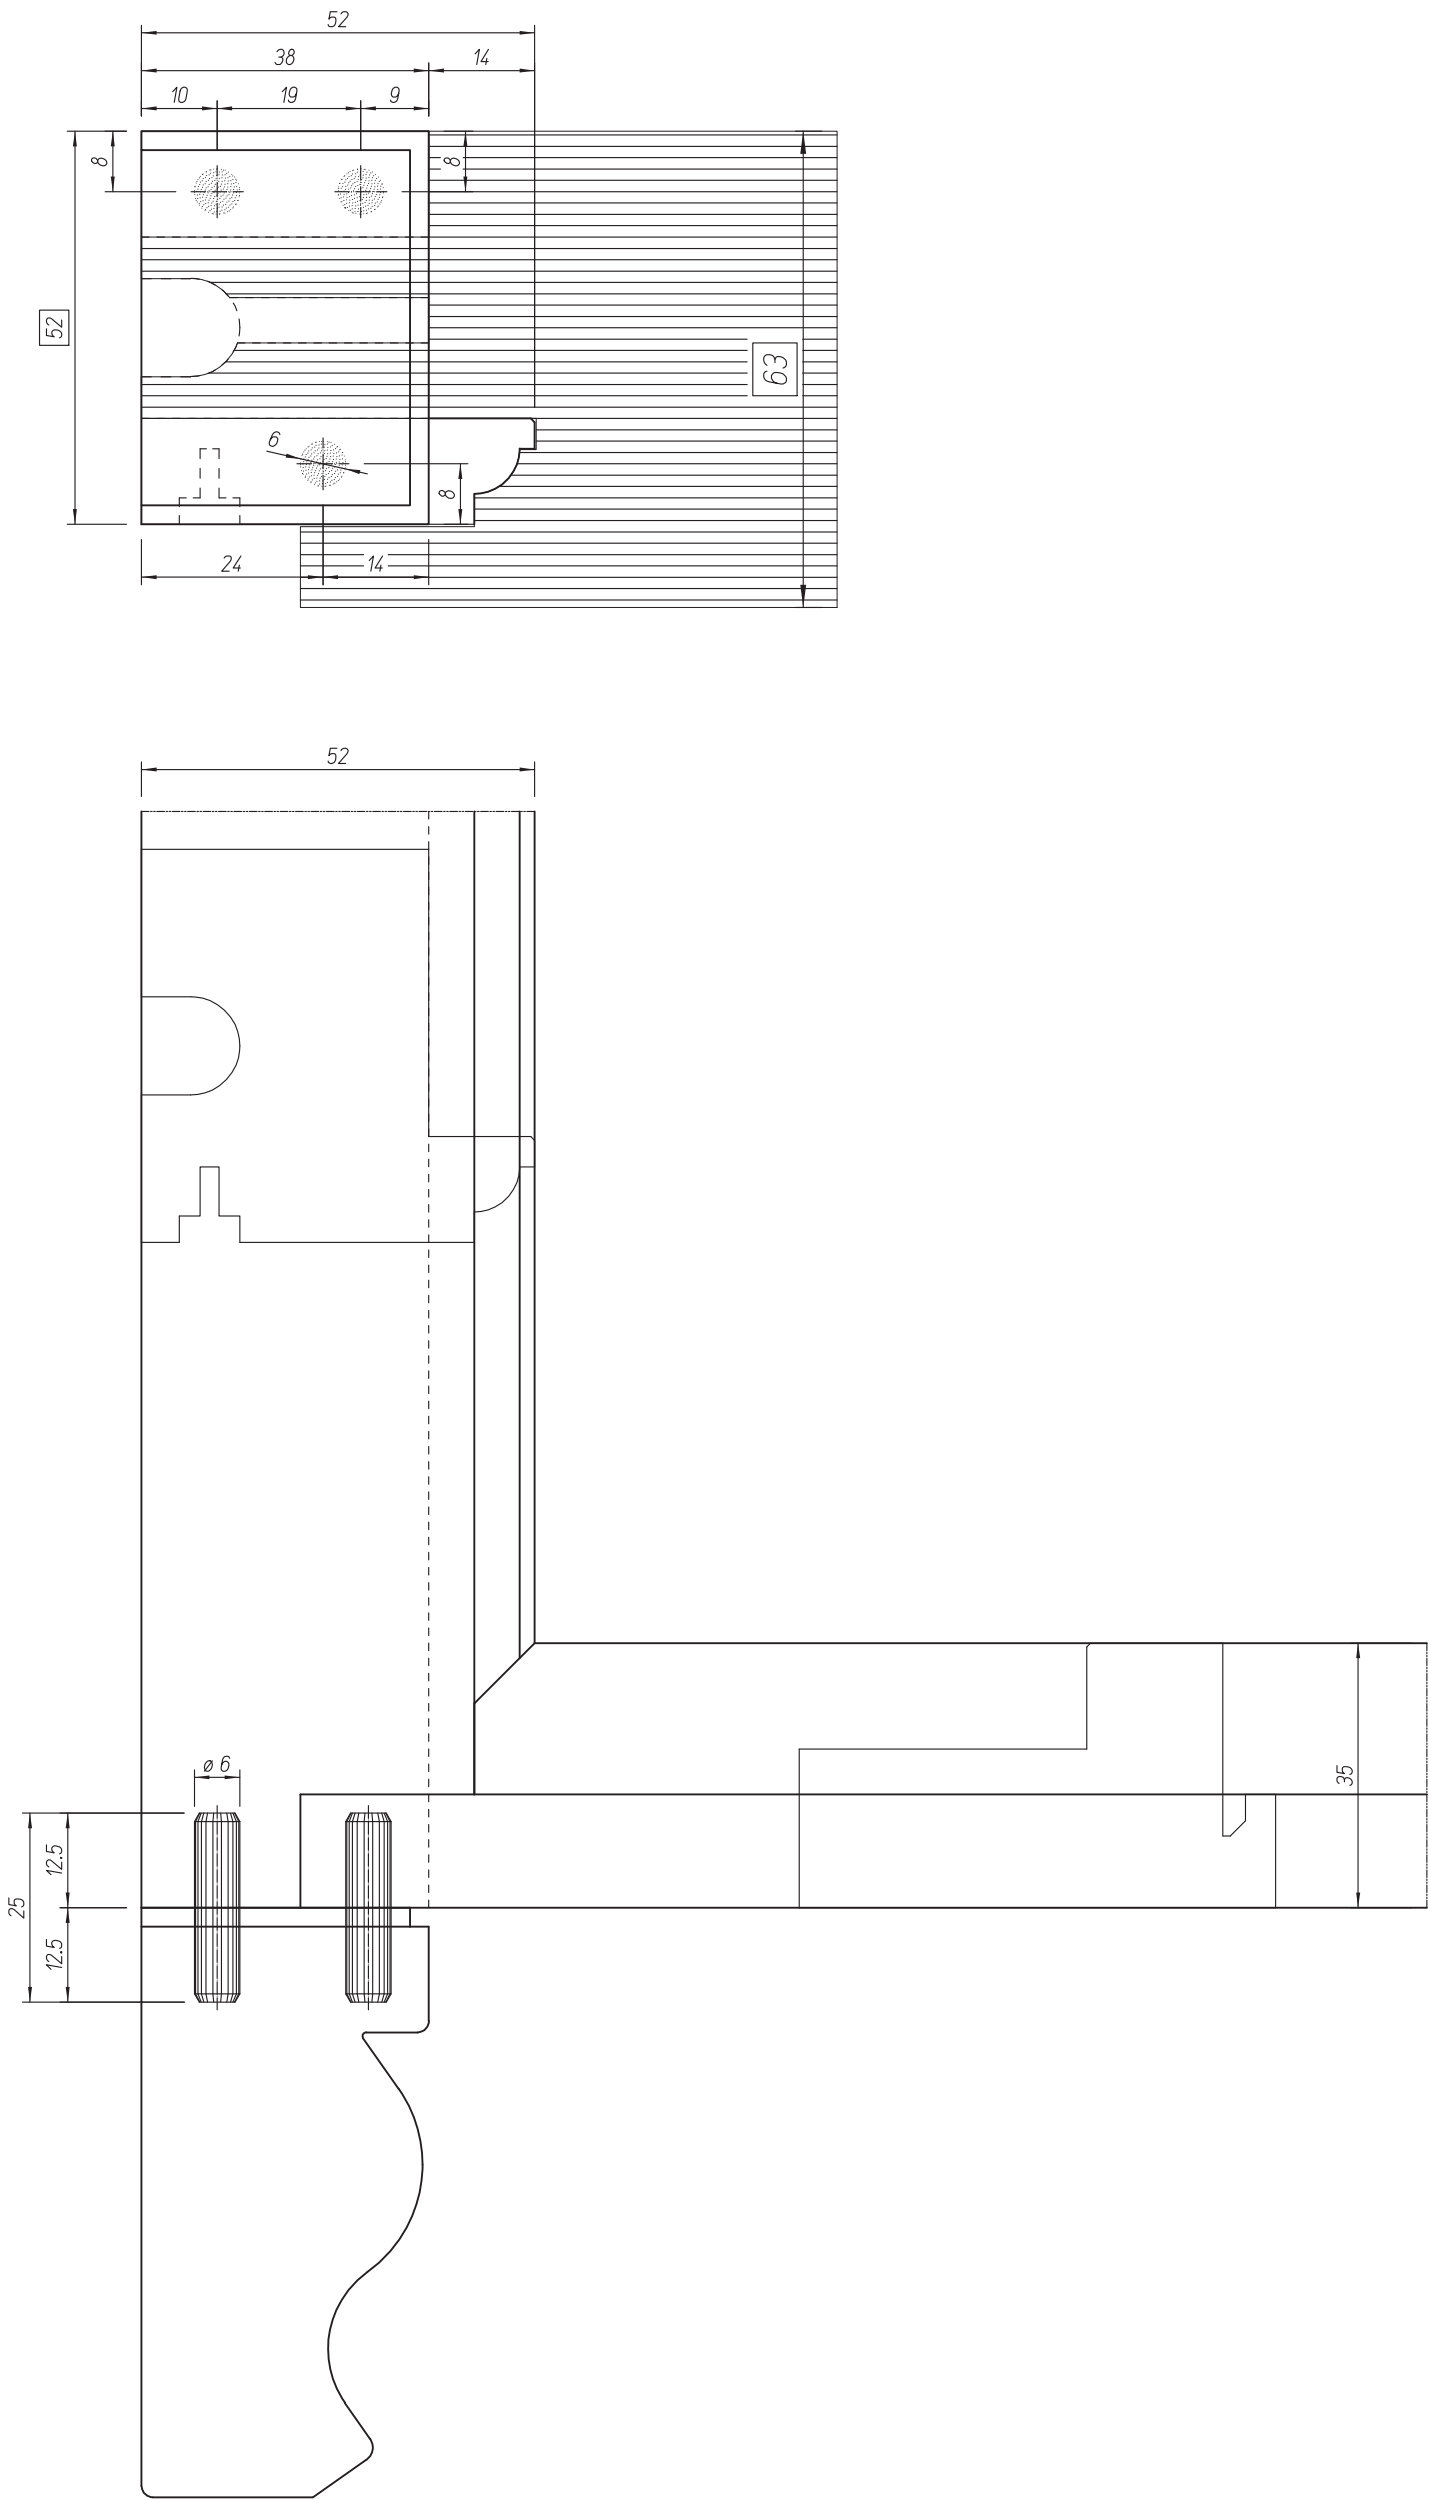

+ = 0.5 x 45°	⊙ = R 1.0
⊗ = 1.0 x 45°	• = R 1.5
* = 1.5 x 45°	⊗ = R 2.0
= 2.0 x 45°	○ = R 2.5
□ = 2.5 x 45°	⊙ = R 3.0
△ = 3.0 x 45°	⊙ = R 3.5
r = R. interno	● = R 4.0

VIVALDI
di DI CECCO & TOGNOTTI
E-mail: vivaldi@vivaldi-utensili.it
web: <http://www.vivaldi-utensili.it>

DISegnato DA:
Aranit

Box Sash 52 mm
with Cords
Sash 52 mm

CLIENTE
Kingswood

DATA
08.06.2016
N° DIS.
P0388/(E)/05

REVISIONE	numero: 0
	data: #
	Firma: #