


WINDOWS

All new sliding folding glazed doors and side door are to be white upvc frames double glazed with toughened Pilkington K glass, double glazed units to have 20mm sealed cavity between two sheets 4mm glass. All doors to be fitted with permanent vents to head to provide 8000sq.mm free air openings. New openings will provide openable ventilation areas greater than 1/20 of floor area. All glazing to be toughened to comply with BS6206.

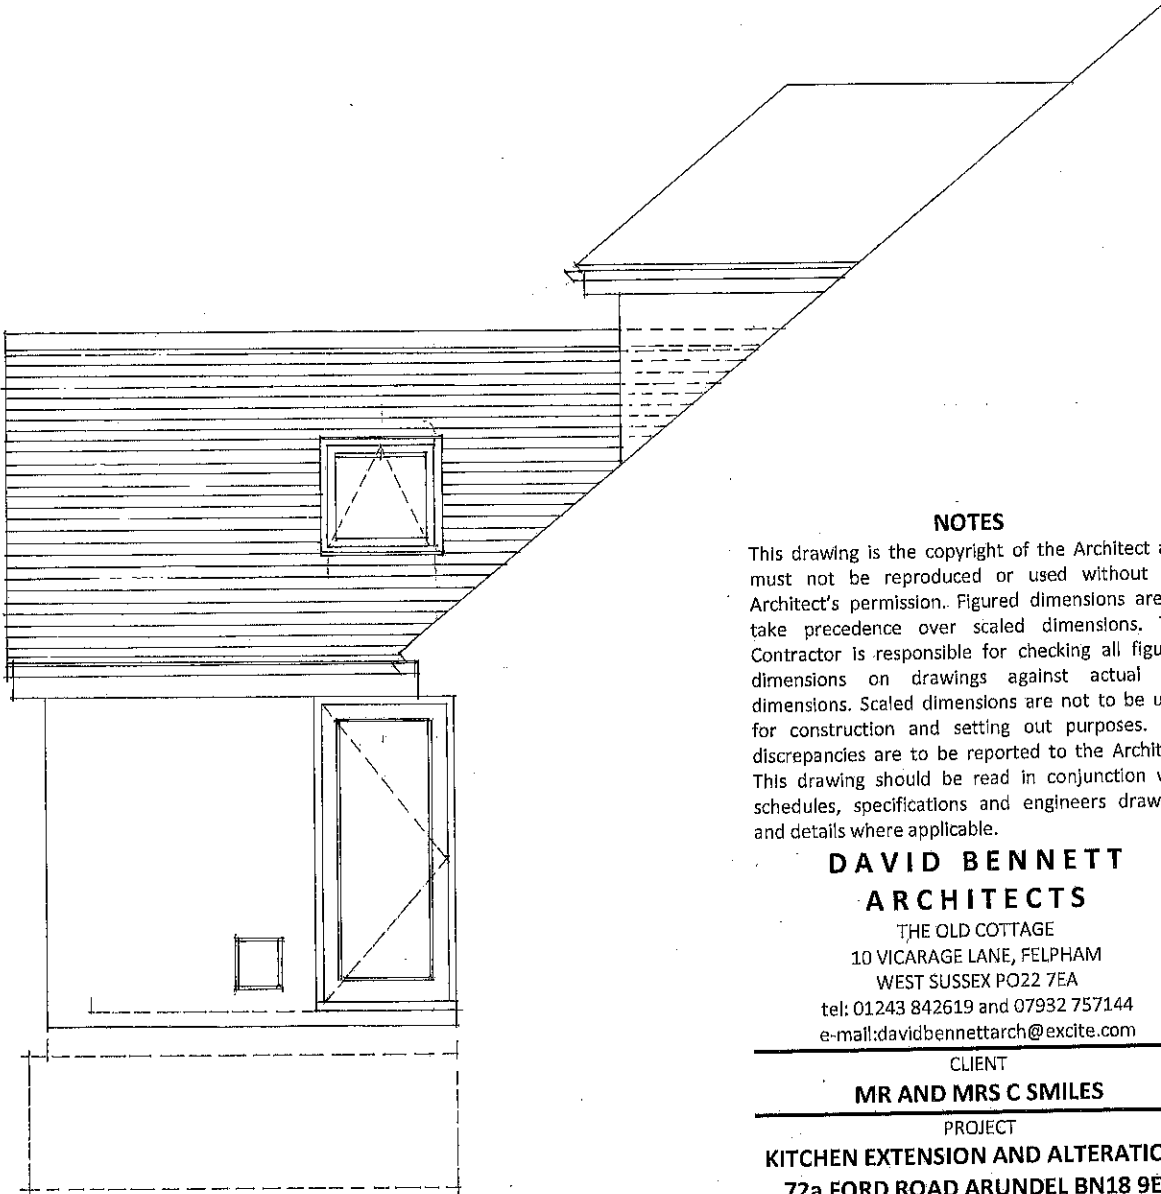

WEST ELEVATION



SOUTH ELEVATION OF EXTENSION

NOTES

This drawing is the copyright of the Architect and must not be reproduced or used without the Architect's permission. Figured dimensions are to take precedence over scaled dimensions. The Contractor is responsible for checking all figured dimensions on drawings against actual site dimensions. Scaled dimensions are not to be used for construction and setting out purposes. Any discrepancies are to be reported to the Architect. This drawing should be read in conjunction with schedules, specifications and engineers drawings and details where applicable.

**DAVID BENNETT
ARCHITECTS**

THE OLD COTTAGE
10 VICARAGE LANE, FELPHAM
WEST SUSSEX PO22 7EA
tel: 01243 842619 and 07932 757144
e-mail: davidbennettarch@excite.com

CLIENT

MR AND MRS C SMILES

PROJECT

**KITCHEN EXTENSION AND ALTERATIONS
72a FORD ROAD ARUNDEL BN18 9EX**

DRAWING TITLE

WEST AND SOUTH ELEVATIONS

SCALE

1/50 at A3

REFERENCE

11305.05