


Power requirement: 0.5A

Luminance level: 275 candelas / m²

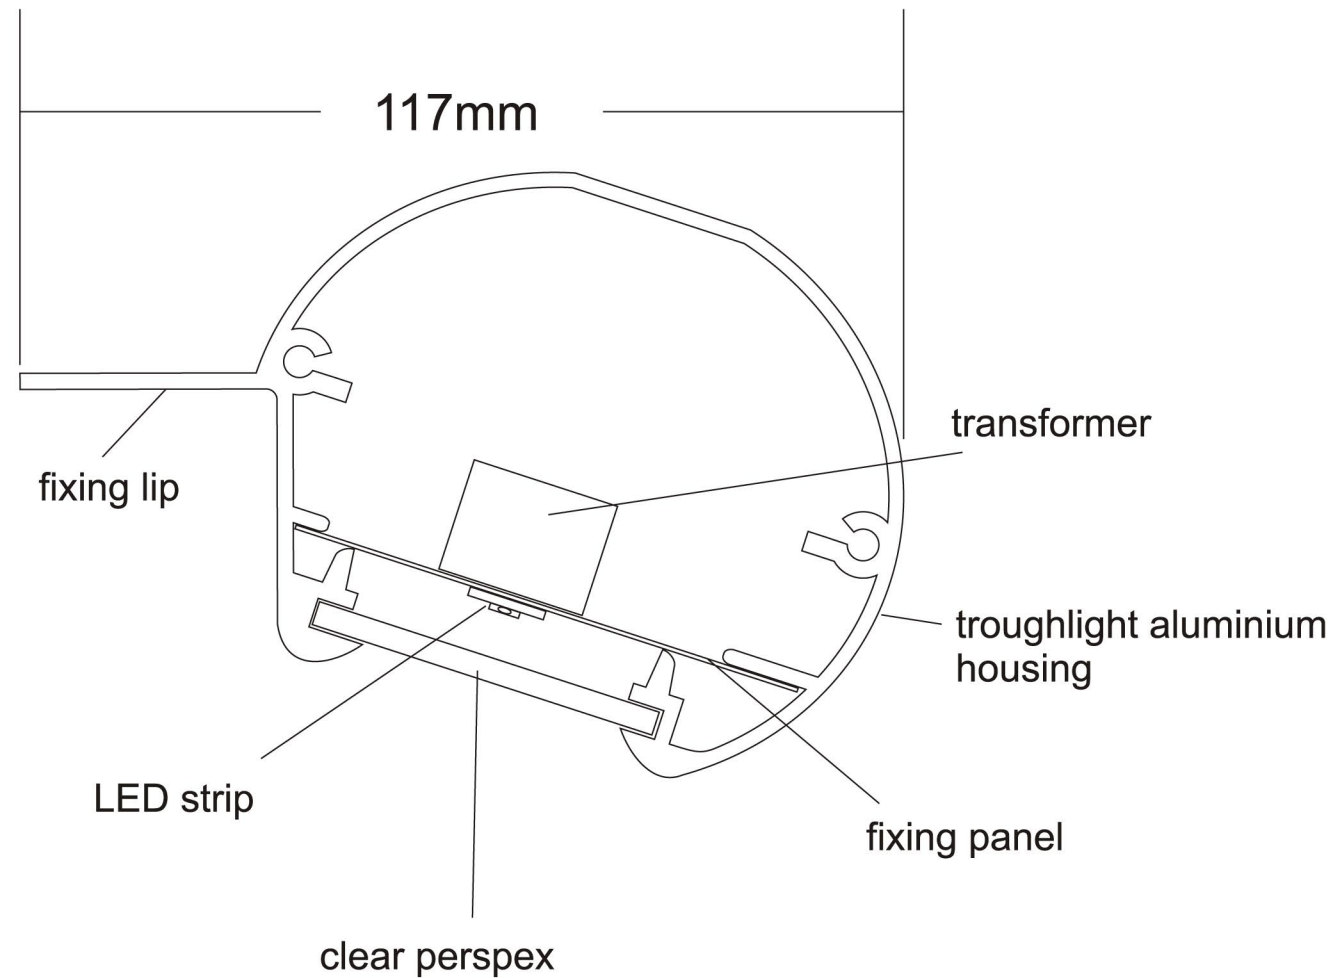

Client	McColl's
Address	6242 Arundel
Project	New signage
Issue No.	07
Date	05-06-13
Scale	
Drawn	Chris Szramek
Approved / Date	

TMRETAIL\SITE FOLDERS\6242 Arundel High st/
6242 Arundel high st new image 7 incl troughlights