




Existing timber fascias to be painted white by others

4170mm long overhead LED lighting to be installed above logo and site name (see next page)

420mm high o/a

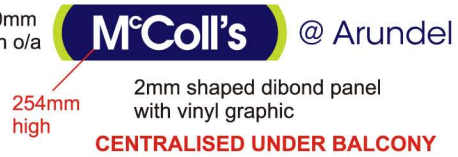

585mm high o/a



standard brand projecting sign

PP projecting sign already installed

2745mm x 2030mm



DIBOND PANEL

2745mm x 2030mm



DIBOND PANEL

2720mm x 2030mm



DIBOND PANEL

2720mm x 2030mm



DIBOND PANEL

2230mm x 2020mm



EXTERNAL VINYL

2815mm x 2025mm



EXTERNAL VINYL



customer ads 510mm x 760mm

2No

Rebrand existing A-frame

	Client	McColl's
	Address	6242 Arundel
	Project	New signage
	Issue No.	07
	Date	05-06-13
	Scale	
	Drawn	Chris Szamek
	Approved / Date	