
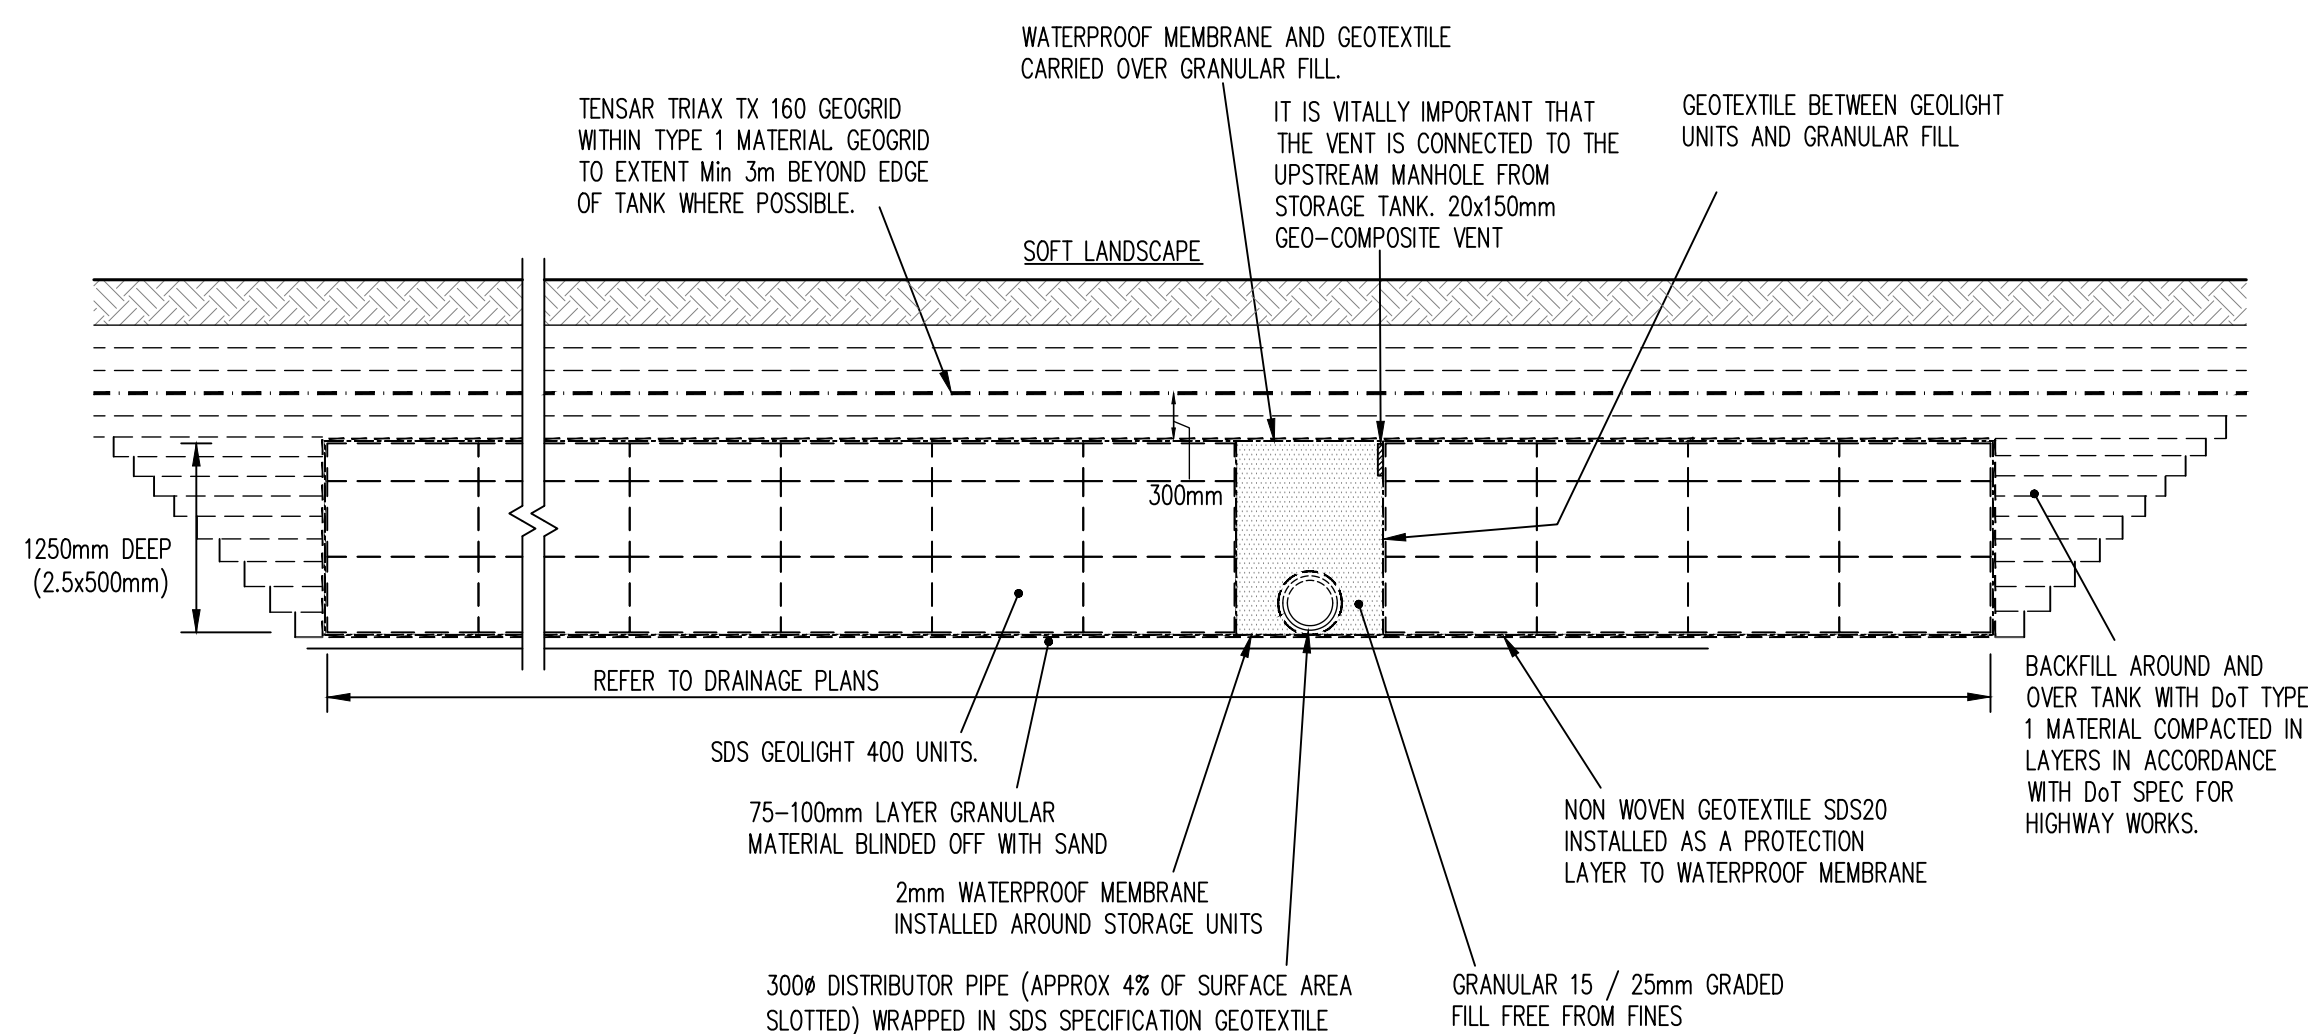


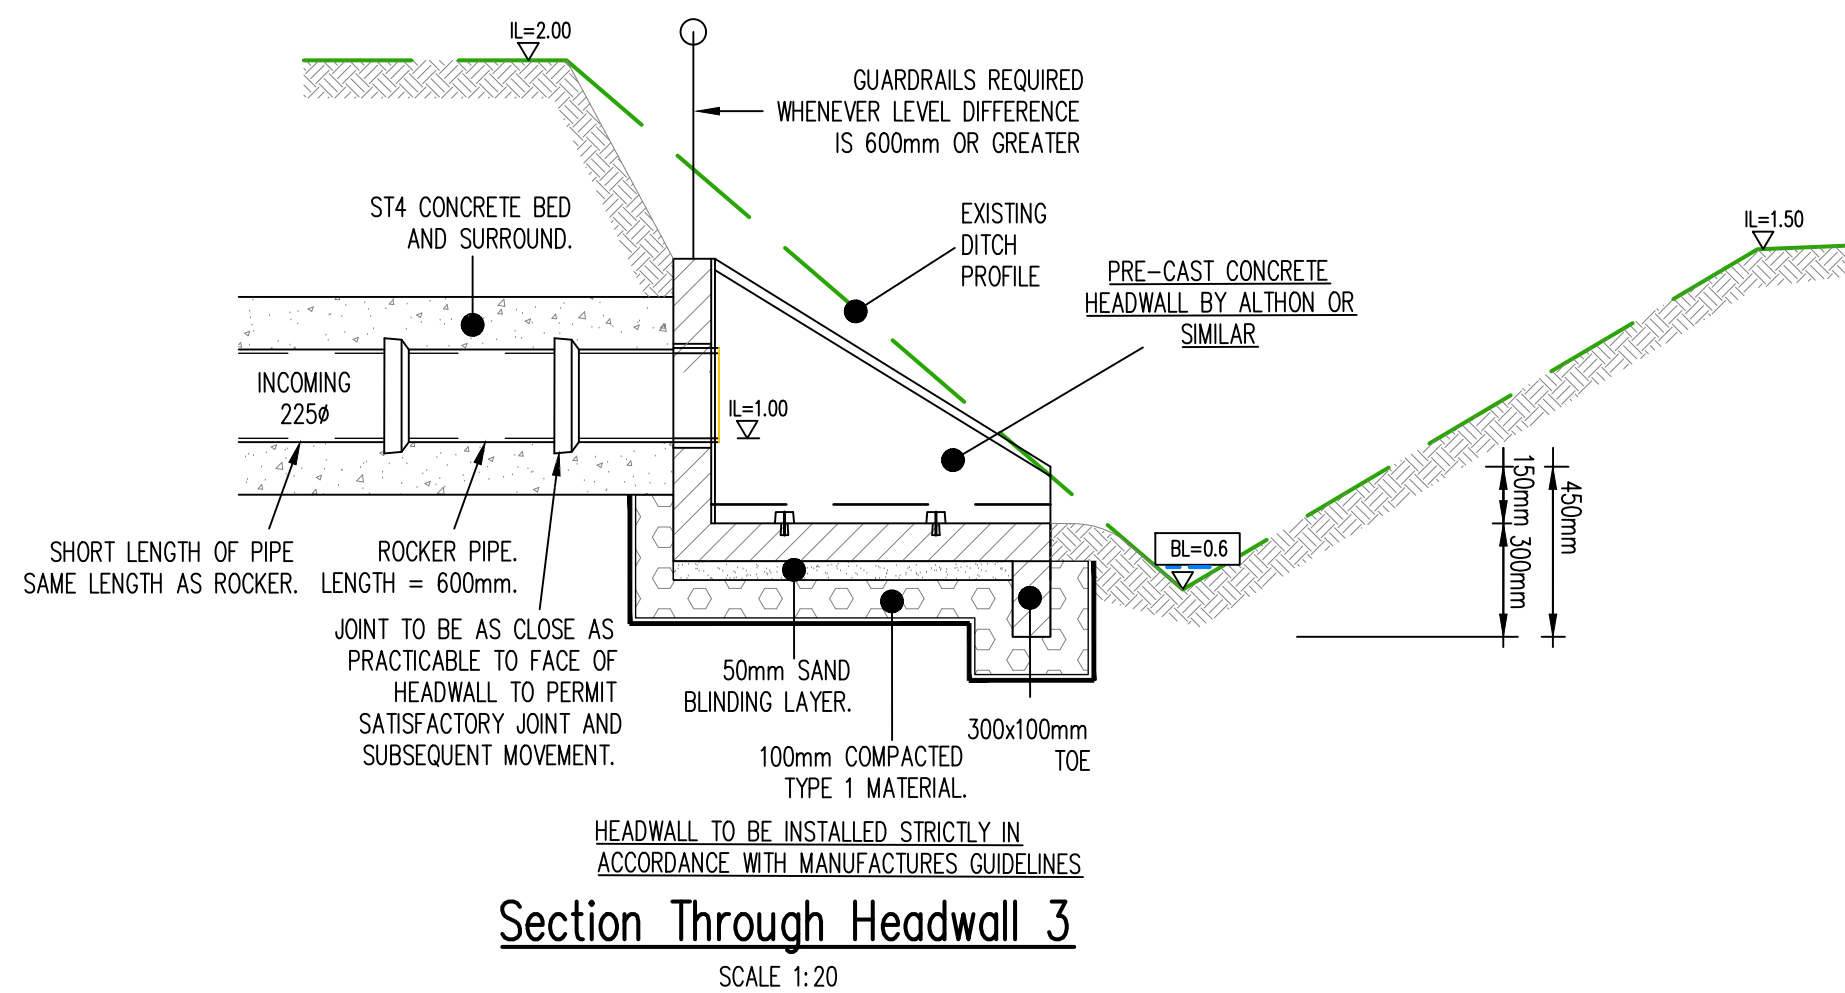

SCALE	DRAWN	DATE
See Drg @ A1	AJV	APR 22
	CHECKED —	PASSED —
DRAWING NO.	SDP DRAWING NO.	REV.
OAK097_1015	E19-003-1015	P1