



Nice people to do business with...


we make signs...

Thai Time

External Fascia Signage

SSCQ50061



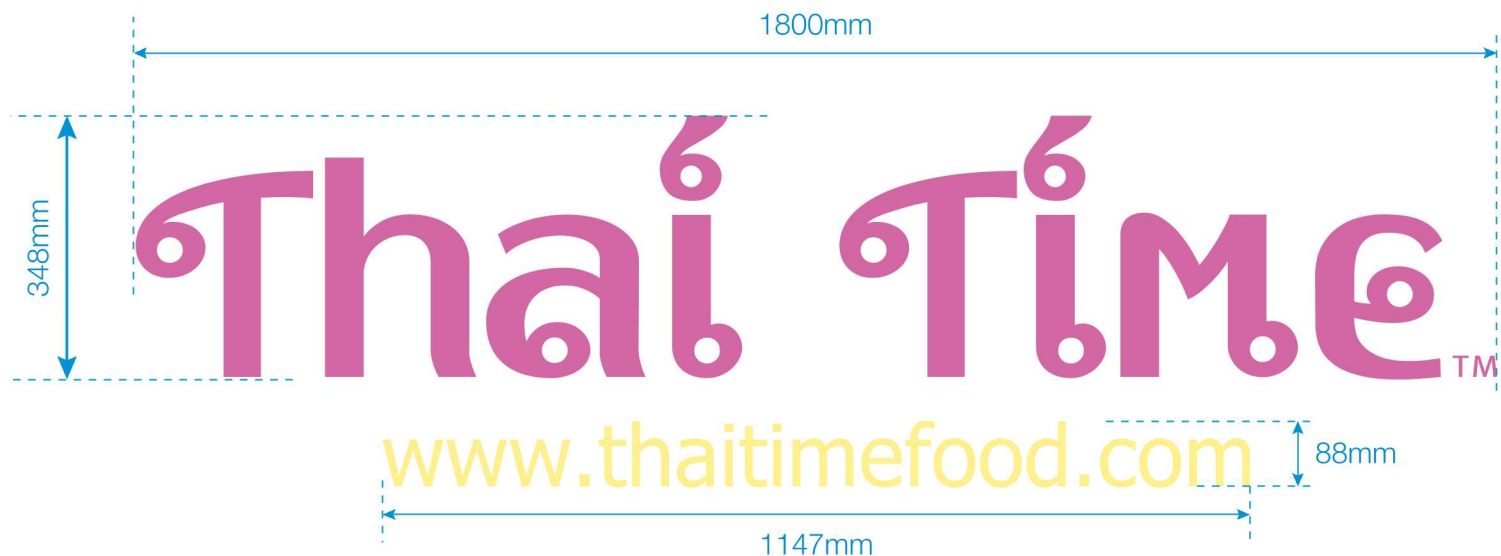

Item 1 - External Signage

Sign Description

To produce and supply built up powder coated aluminium letters in a pink RAL colour to read "Thai Time" measuring 1800mm(w) x 348mm(h) complete with oversized opal acrylic backtrays with pink translucent vinyl applied to both sides with internal white LED halo illumination.

The smaller 'TM' to be flat cut powder coated pink stainless steel letters with stud fixings to rear.

Website to be produced in a powder coated yellow stainless steel lettering with stud fixings to rear and NON-illuminated measuring 1147mm(w) x 88mm(h)

Quantity required 1

From supplied artwork

Client: Thai Time

File No: 50061_V2

Designer: Anabel / Norman

Date: 21.04.2021

RAL tbc	vinyl tbc	metamark M4 / M7
pantone	pantone	pantone



GLOSS

This visual is purely for illustrative purposes only and is not in any way deemed as accurate. Photographs are susceptible to distortion and beyond our control. The Sussex Sign Company cannot be held responsible for the production of an item based upon an artist's impression.



Item 1 - External Signage

Sign Description

To produce and supply built up powder coated aluminium letters in a pink RAL colour to read "Thai Time" measuring 1800mm(w) x 348mm(h) complete with oversized opal acrylic backtrays with pink translucent vinyl applied to both sides with internal white LED halo illumination.

The smaller 'TM' to be flat cut powder coated pink stainless steel letters with stud fixings to rear.

Website to be produced in a powder coated yellow stainless steel lettering with stud fixings to rear and NON-illuminated measuring 1147mm(w) x 88mm(h)

Quantity required 1

From supplied artwork

Client: Thai Time

File No: 50061_V2

Designer: Anabel / Norman

Date: 21.04.2021

RAL tbc	vinyl tbc	metamark M4 / M7
pantone	pantone	pantone

GLOSS



creating branding & signage solutions connecting you to your target audience...

Please carefully check this visual for accuracy including but not limited to; spelling, contact details, size, scale proportion and image resolution.

All colours whether Pantone, RGB or CMYK will be matched as closely as possible to those specified, however, please note there may be some minor differences outside our control due to the physical fabrication processes.

Please notify The Sussex Sign Company Limited of any amendments required and or conformation by return email for immediate fabrication.

The photographic visual is purely for illustrative purposes only and is not in any way deemed as accurate.

Photographs are susceptible to distortion and beyond our control.

The Sussex Sign Company cannot be held responsible for the production of an item based upon an artist's impression.

© 2020 The Sussex Sign Company Limited

2-4 foredown drive, portslade, BN41 2BB | **tel** 01273 424900 | **email** sales@sussexsigns.com | sussexsigns.com

Director N.Mayhew | VAT Registration Number 621 9058 50 | Registered in England Company Number 465 6383 the Sussex Sign Company Limited | Registered Office The Manse, Station road, Plumpton Green, Near Lewes, East Sussex BN7 3BX

