
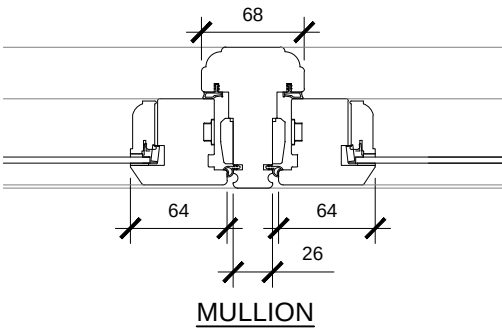
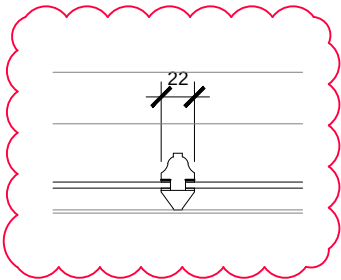
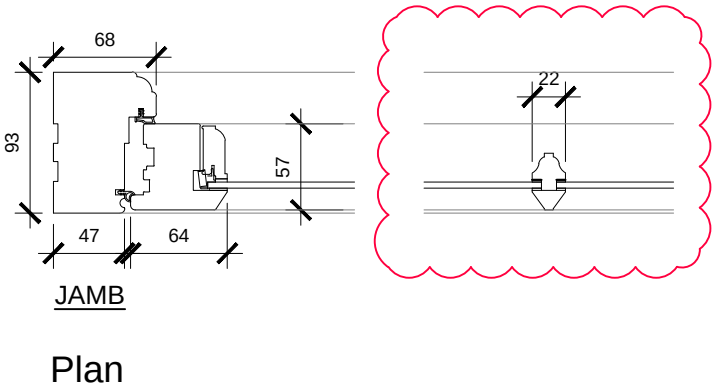
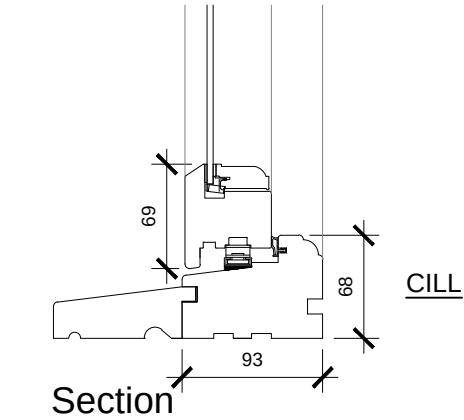


Casement Window Details
1:5

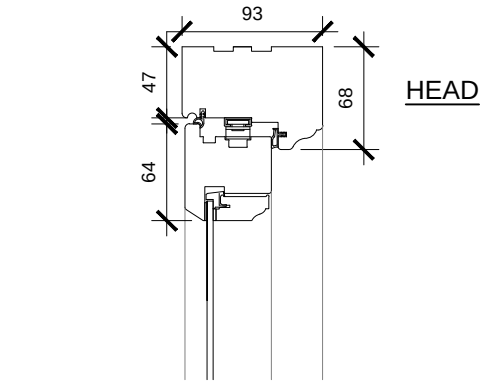

NOTES

Several firms are able to provide conservation style casement windows which represent the ultimate in period styling combined with the very latest timber window technology. It is assumed that these will be purpose made.

Timber - Laminated larch, knot-free engineered (clear grade) timber from sustainable sources and complies with BS EN 942 2000. Hardwood cill sections.

WER (Window Energy Ratings) - Band 'B' U-value 1.4W/m².K
Frame - 68mm Jambs & Head with 68mm external jamb liner and 68mm flush cill.

Glass - 4mm toughened single glazing. Kitemark will be apparent on glass in accordance with Building Regulations.

Finish - Painted Black (primed, 2 undercoats and matt topcoat).

Performance Data - BS6375 Parts 1 & 2, EN 1026:2000 air permeability Class 4, EN 1027:2000 water tightness Class 9A, EN 12211:2000 wind Class C5.

1:5 Scale Bar



DEACON + RICHARDSON
ARCHITECTS
email: design@drtd.co.uk 253 Ditchling Road Brighton BN1 6JD
web: www.drtd.co.uk
tel: 01273 888080
Do not scale off drawing except for Planning purposes. Check all dimensions on site before work is commenced. All goods materials workmanship to conform with current regulations BSS & COP.

drawn JB	checked CR	RIBA stage D	A	18.07.18	Amended window section	CW	JB
-	-	-	-	25.05.18	Client Issue.	-	-
rev.	date	comment				auth.	chkd.
© Copyright Deacon and Richardson Ltd.			client/job Ms Louise Pittock Crown House, Crown Yard Arundel, BN18 9JW			drawing title Casement Window Typical Details PLANNING	
			scale/sheet size 1:5 @ A3			drawing number 3661.PL.03	
						revision A	