


SIDE (EAST) ELEVATION PROPOSED

1:100



14.1 METRES

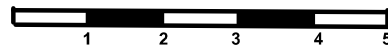

METERS