


PROPOSED PLAN NEW ATTIC LIVING AREA

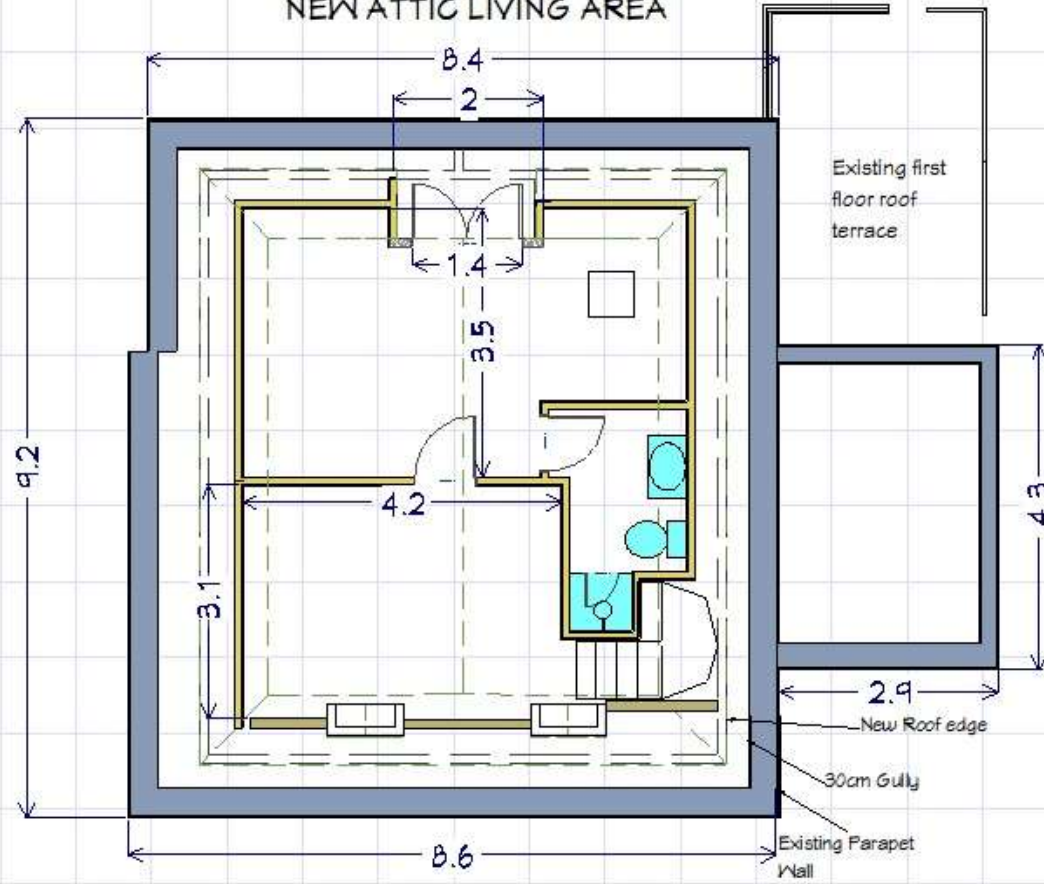

SCALE 1:100

