
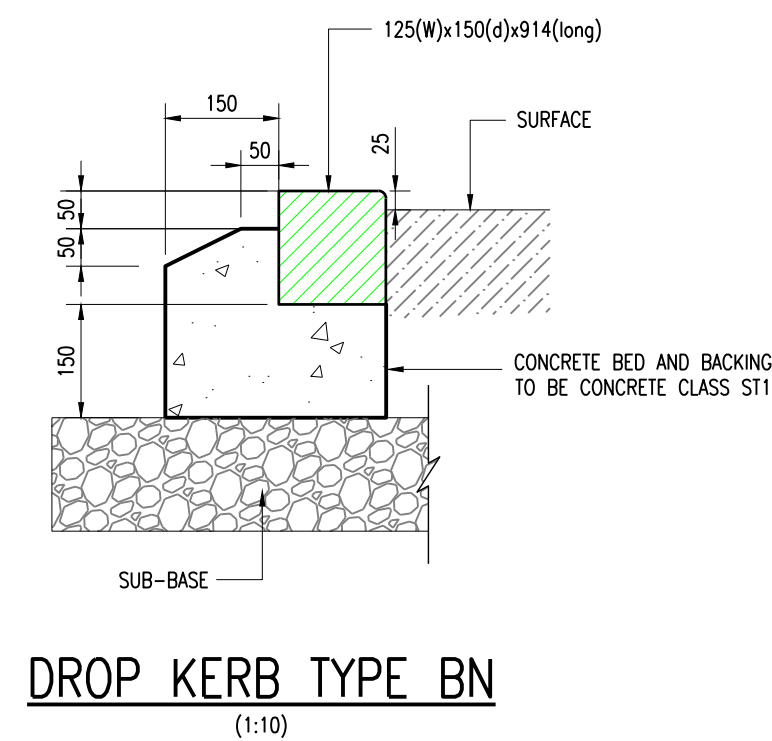
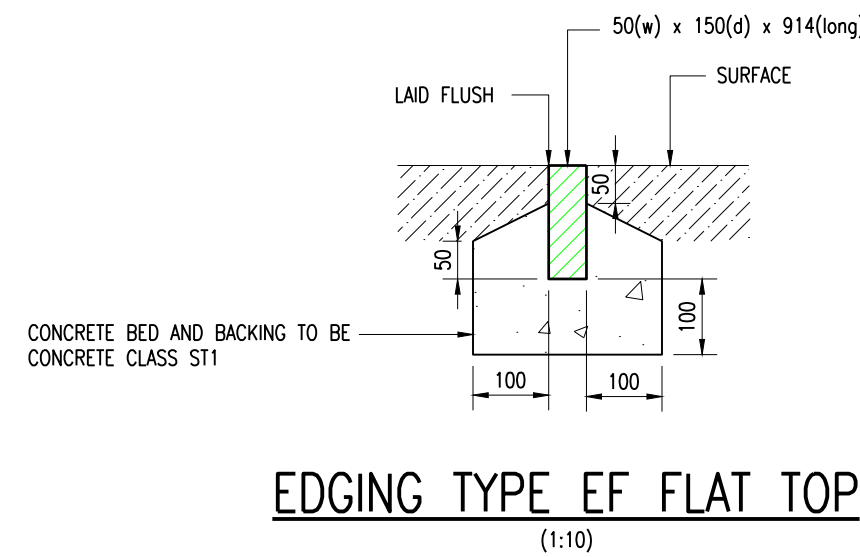
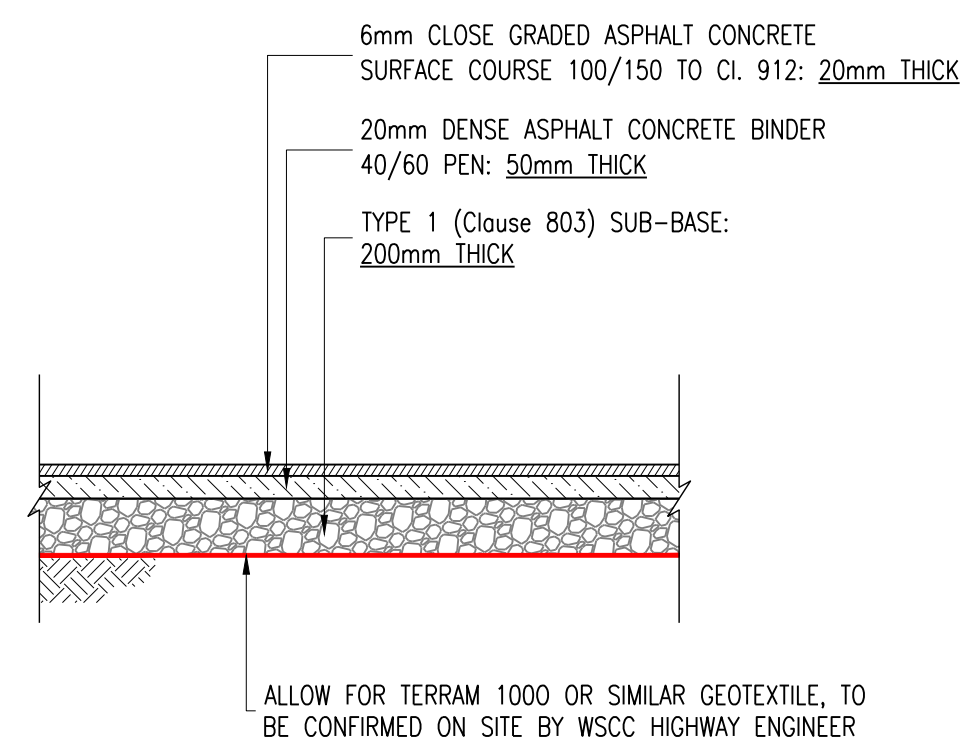


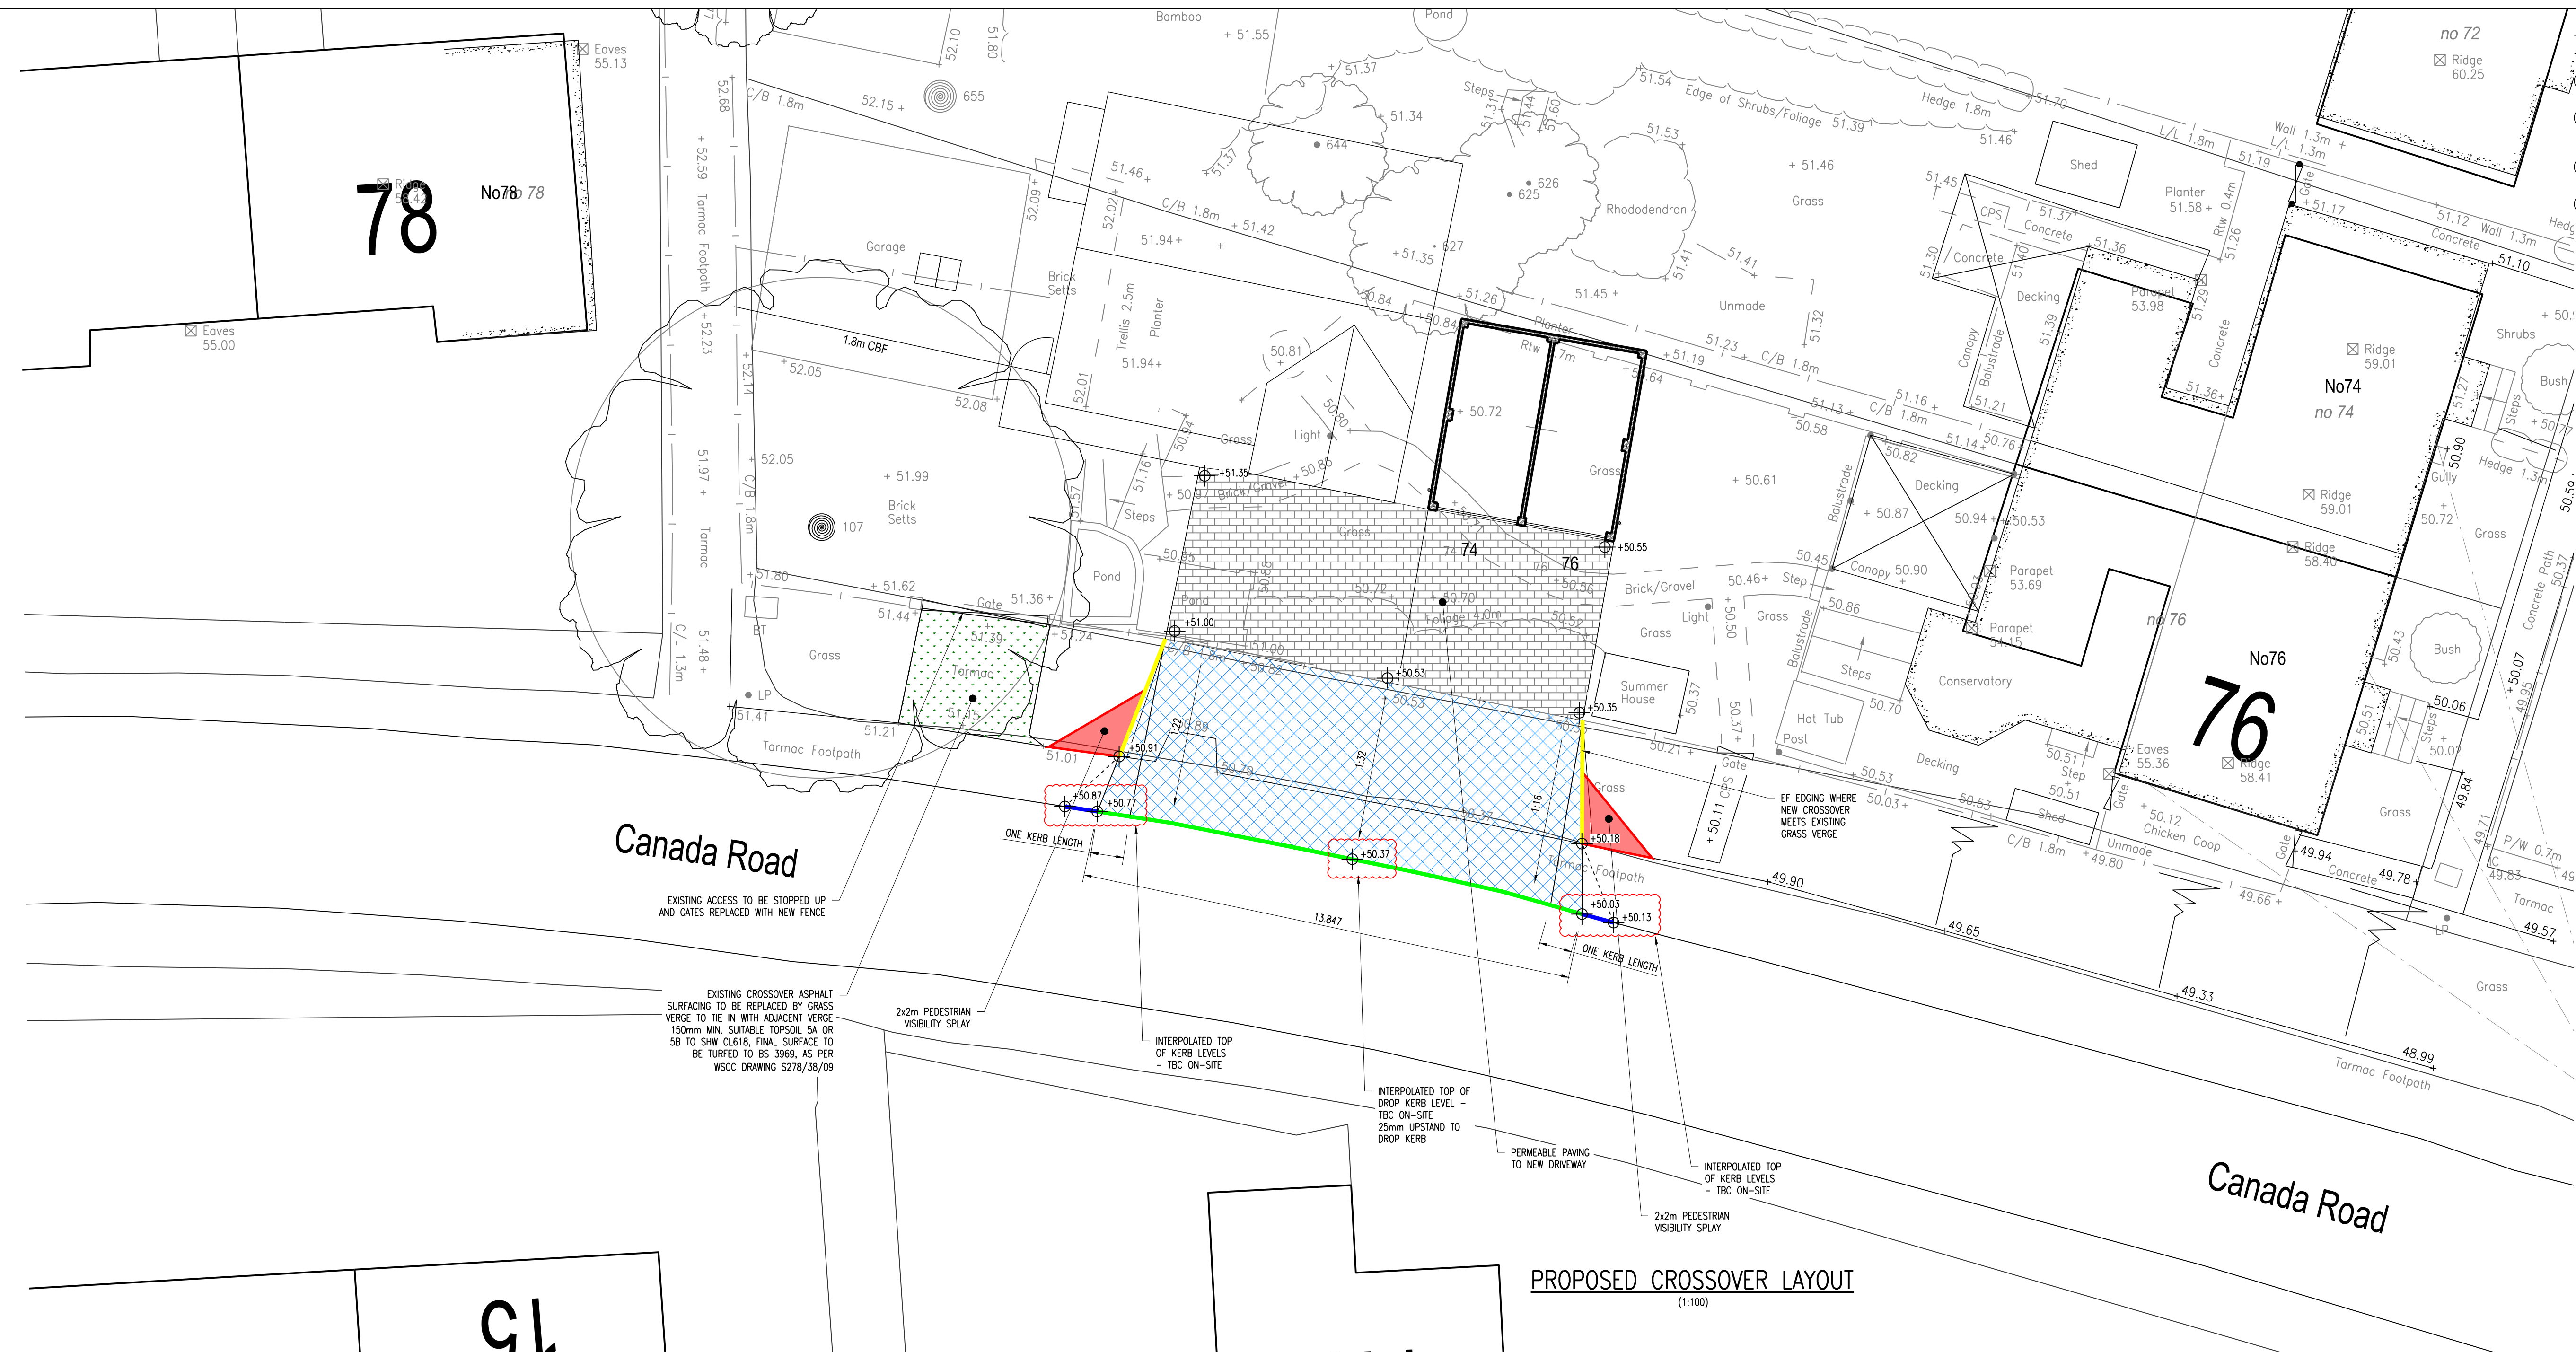

NOTES

LAYOUT BASED ON PLANNING LAYOUT.

ALL WORK TO BE IN ACCORDANCE WITH WSCC
STANDARD CONSTRUCTION DETAIL DRAWINGS
S728/38/01, 02, 04, 07 & 09, AND APPROVED
BY HIGHWAY ENGINEER ON-SITE.

SITE LEVELS TO ARBITRARY DATUM.