
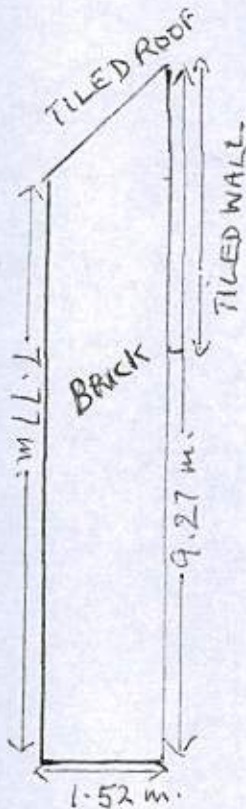


# ELEVATIONS WITH PHOTOGRAPH

85 TARRANT ST.

83 TARRANT ST

SCALE 1:100

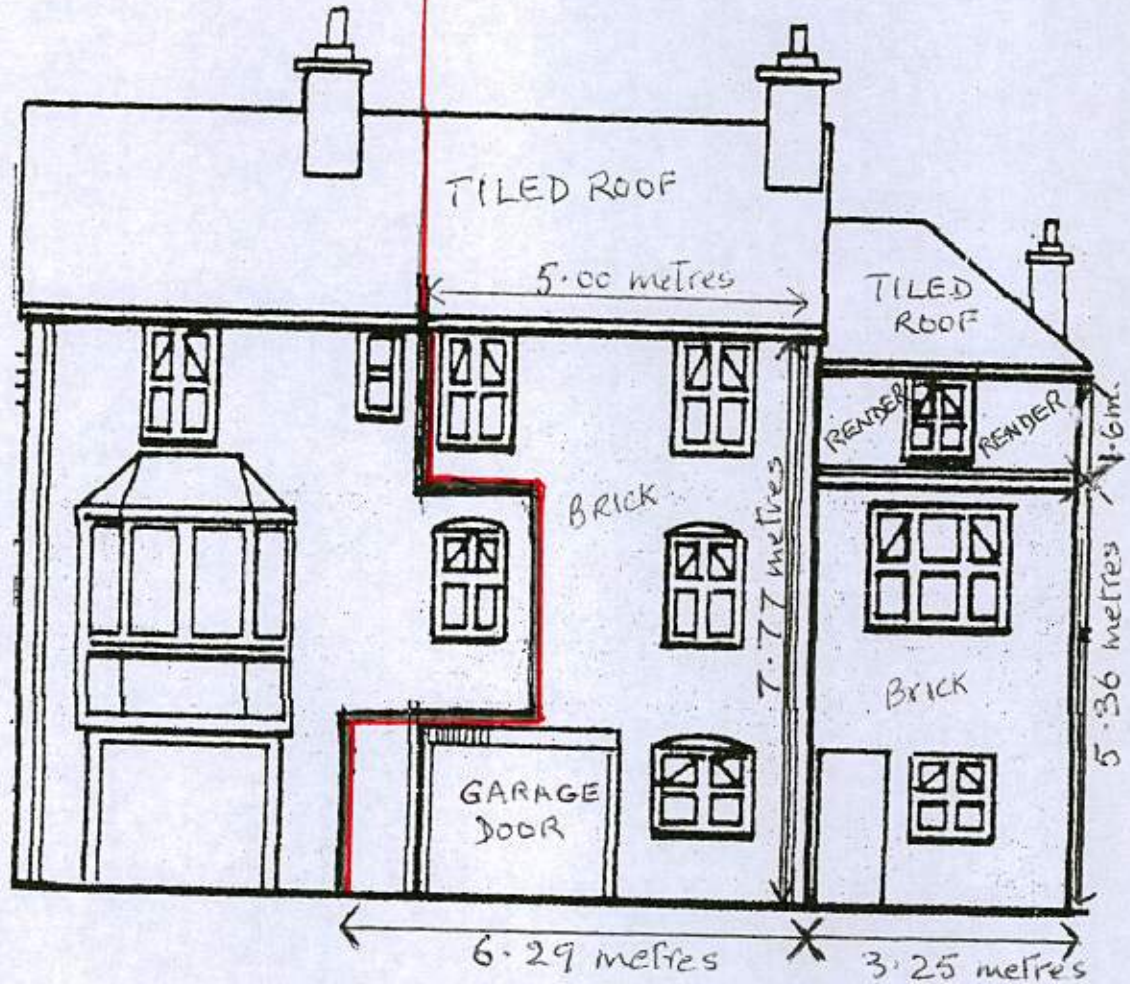

SIDE WALL FACING N.E.

ALL BRICK AND RENDERED WALLS  
ON RIGHT-HAND OF RED LINE  
TO BE PAINTED IN DULUX  
WEATHERSHIELD PURE BRILLIANT  
WHITE.  
RED LINE SHOWS DIVISION BETWEEN  
83 AND 85 TARRANT STREET,

83 TARRANT STREET

REAR  
VIEW

