


Notes

1. Do not scale from this drawing, except for planning purposes. Use figured dimensions only.
2. All dimensions must be checked on site prior to commencement of work.
3. Where applicable this drawing is to be read in conjunction with other consultants drawings.
4. This drawing is in accordance with BS 1191:2002.
5. This drawing is the copyright of Martin Critchell Architects.

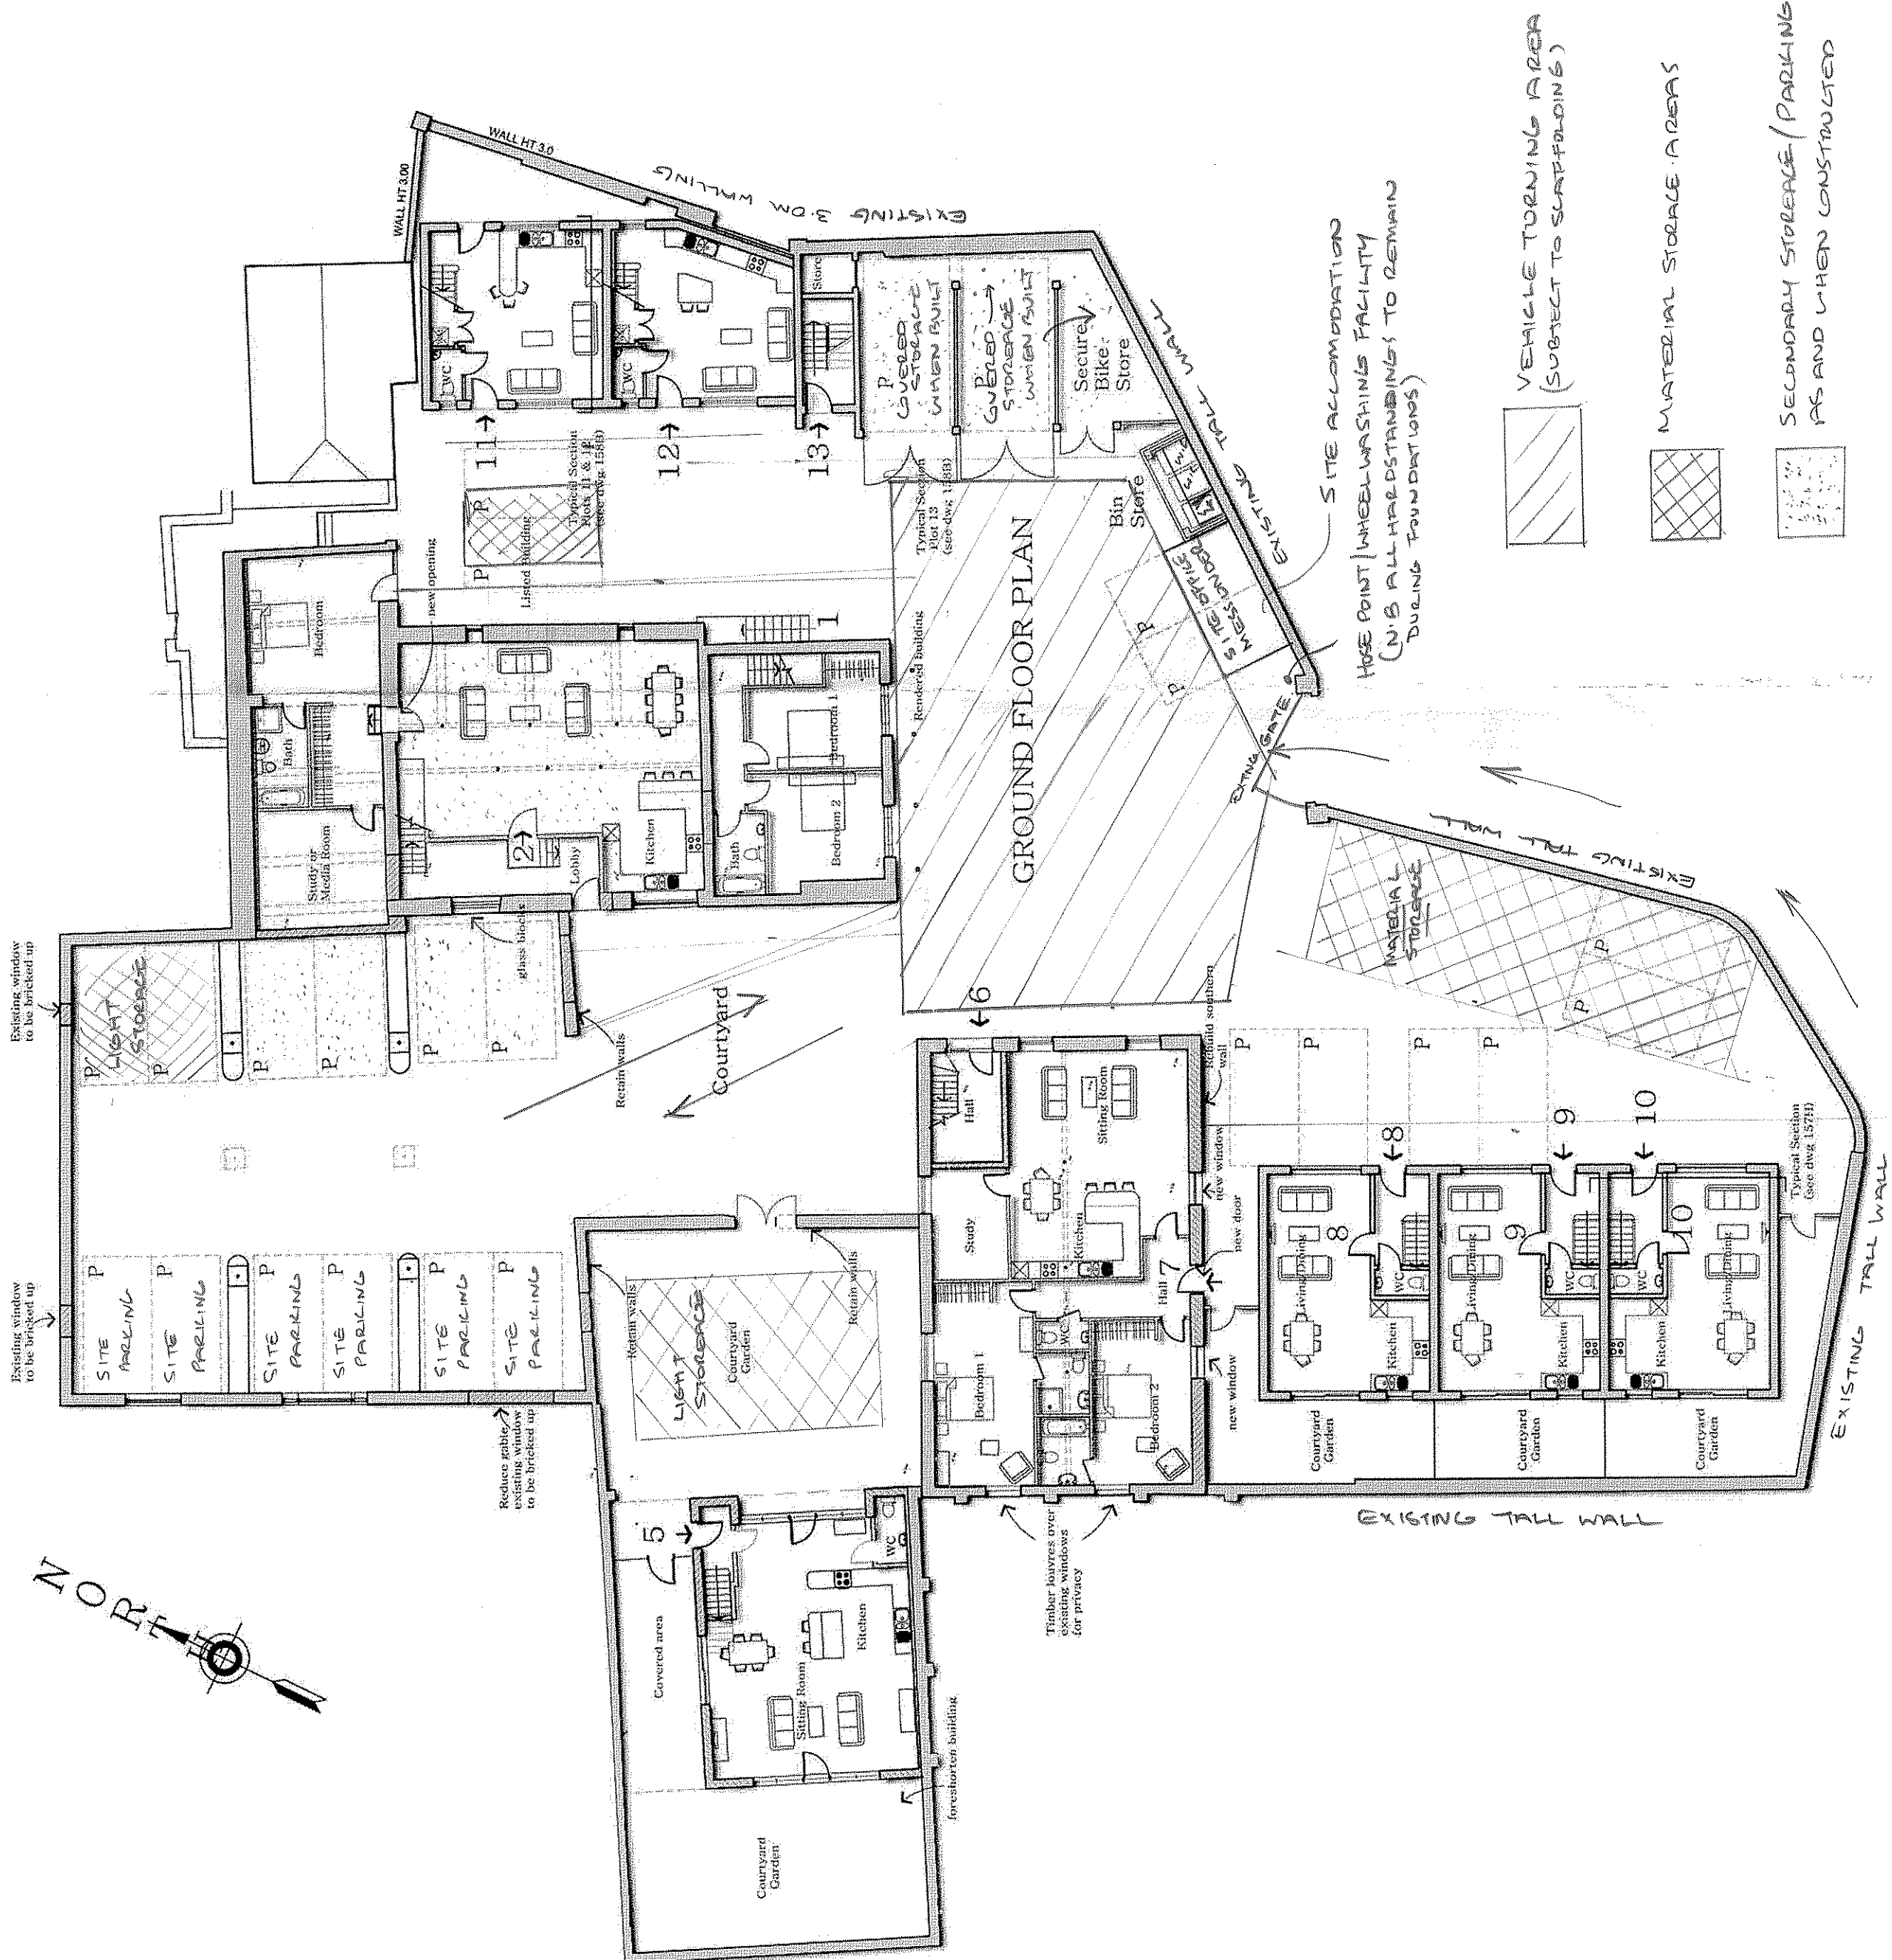

K	27.06.14	Bin store repositioned.
J	06.06.14	Parking & bin store, Plot 13 amended.
H	30.04.14	Client amendments.
G	23.04.14	Client amendments.
F	21.03.14	Plots 1-4, 6 & 7, 9-10 updated.
D	28.01.13	Notes updated.
C	28.01.13	Plots 10-12 amended.
B	12.03.13	Houses 10-12 amended.
A	Feb 2013	One town house omitted.
Rev	Date	Amendment

Town Planners

M A R T I N
C R I T C H E L L
A R C H I T E C T

Severals House

Severals Road

Midhurst

West Sussex

GU29 9JH

01728 516530

info@martincritchellarchitects.co.uk

For	T.Holister(Chertsey) Ltd
Project	Bevin, Bevin & Co. Ltd. Brewery Hill Arundel West Sussex
Scale	1:200
Drawing	Ground Floor Plan
SAWING SITE SET UP	
Date	11.04.2
Drawn	151
Checked	K

