


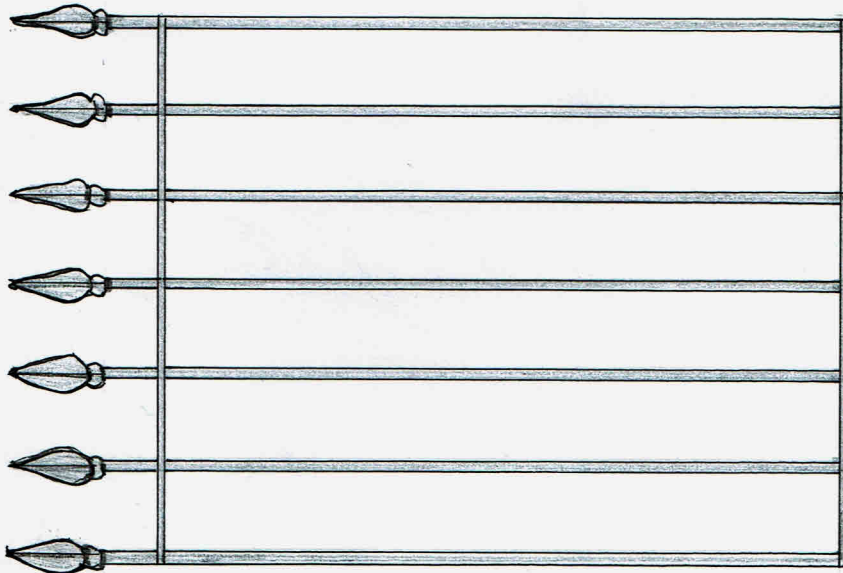

FABRICATION

16mm solid bar balusters

40x15 bottom and top rails

Mild steel shot blasted and painted matt black

Overall protection height 1000mm on horizontal 1100mm on stairs

Baluster spacings must not pass a 100mm sphere.

TUNMORE DESIGN and BUILD
UNIT 2 HOLLYACRE TODDINGTON LANE
LITTLEHAMPTON W.SUSSEX
BN17 7PP

t : 01903 723791
e : contact@tunmoredesign.co.uk
f : 01903 731825

BALUSTRADE DETAIL

44 Tarrant Street,
ARUNDEL, W.Sussex

ELEVATION - GENERAL

Date.	Scale.	Drawn.
Jun-19	1:10 @ A4	TT

Dwg No	Revn.
DOC 5	