



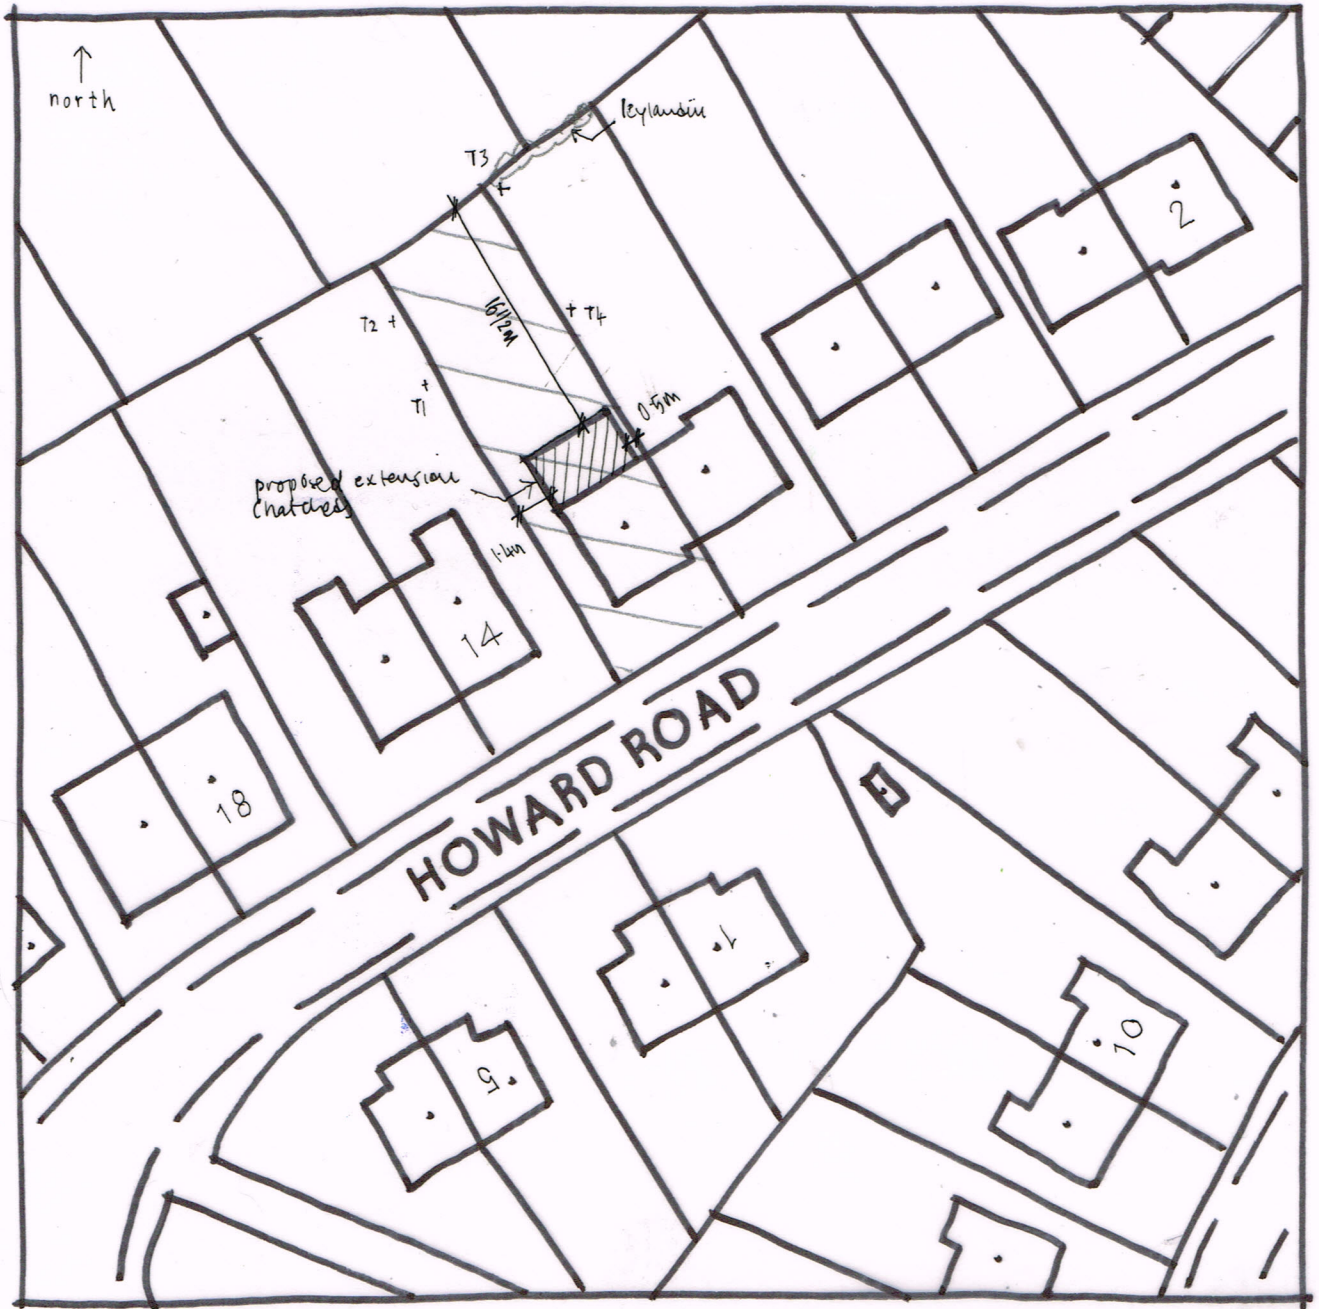


SITE PLAN 1:500 @ A3

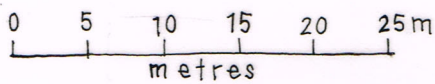

TREE SCHEDULE

- T1 : fir
- T2 : holly
- T3 : laurel
- T4 : unknown

Wayne Gander MCIAT
Architectural Technologist
98 Durrington Lane
Worthing
West Sussex BN13 2RQ
Tel. 01903 694817

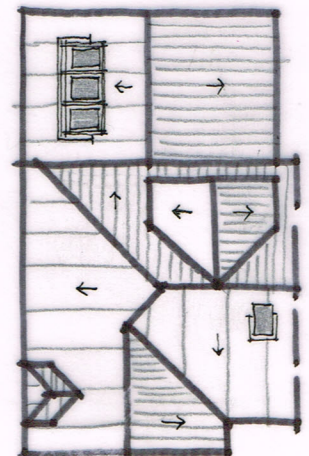

ROOF PLAN 1:200