


New roof covering in
Slates with half round
ridges and hips
to match existing over
breathable membrane.
New lead valleys, parapet gutters
and flashings

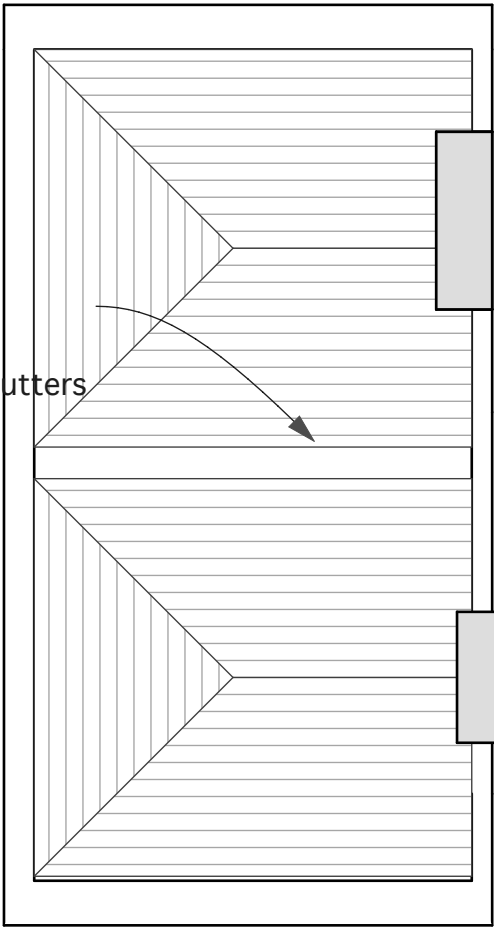


Roof Plan - Proposed

New roof covering in
Slates with half round
ridges and hips
to match existing over
breathable membrane.
New lead valleys, parapet gutters
and flashings




Front North
Elevation - Proposed

New roof covering in
Slates with half round
ridges and hips
to match existing over
breathable membrane.
New lead valleys, parapet gutters
and flashings

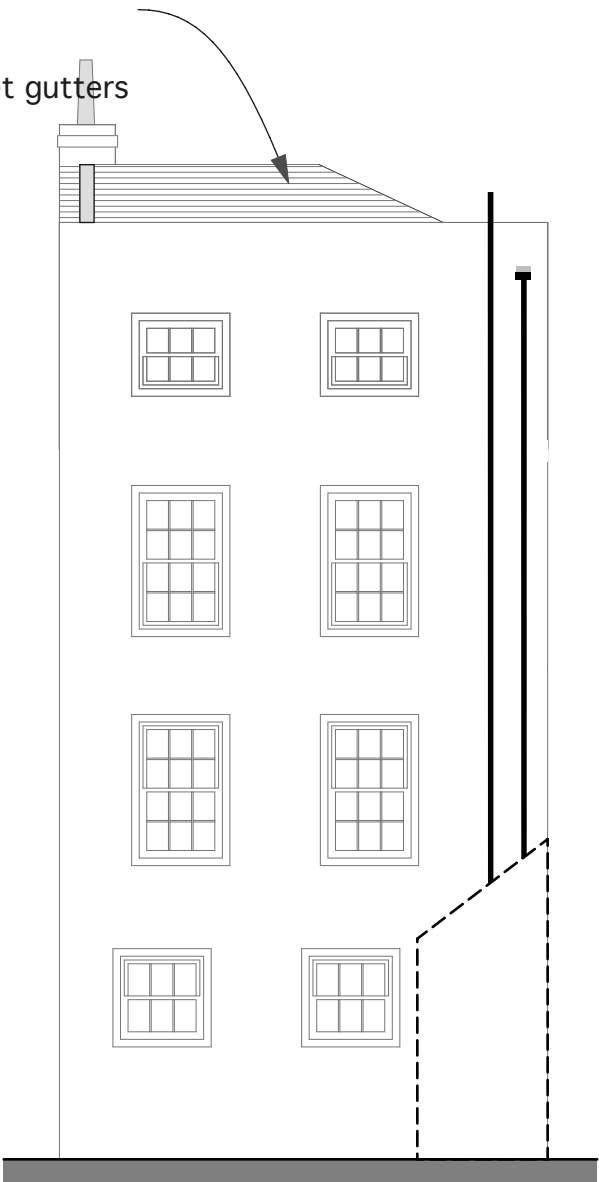

Rear South
Elevation - proposed

Existing Roof

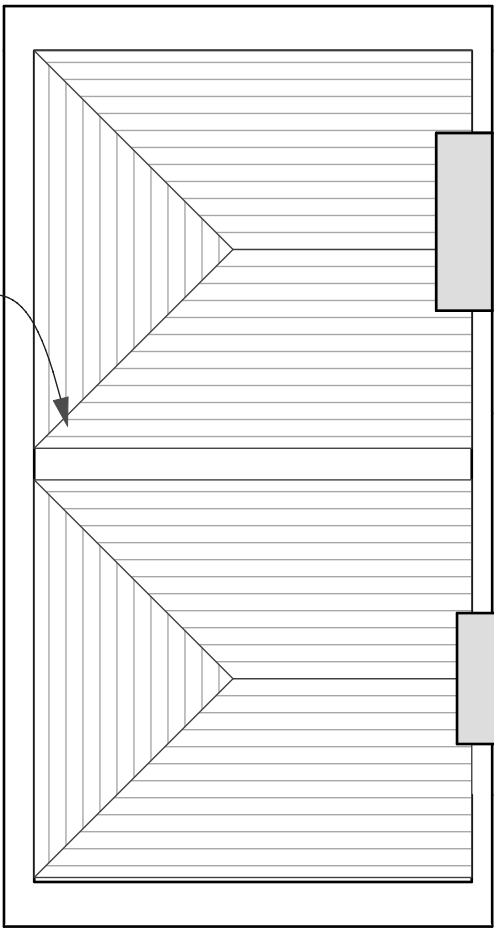


Roof Plan - Existing

Existing Roof



Front North
Elevation - Existing

Existing Roof

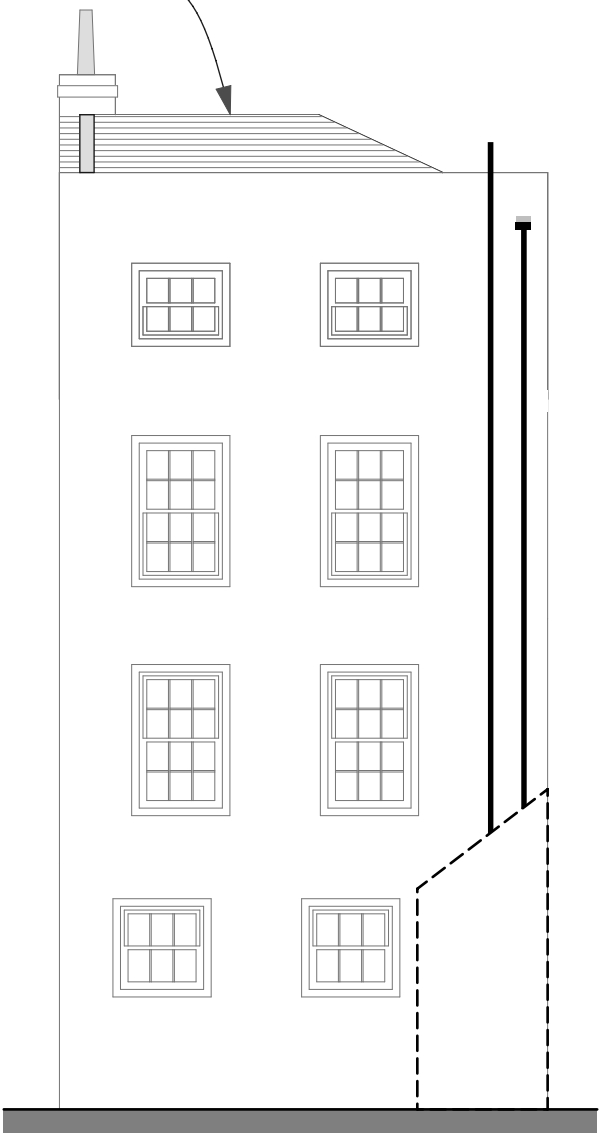

Rear South Elevation
- existing

This drawing is the property of Fuller Associates and is not to be copied reproduced, retained or disclosed to any unauthorised person either wholly or in part without prior consent. Do not scale from this drawing except for Planning purposes. Use all figured dimensions to be checked on site prior to construction. All discrepancies, errors and omissions to be reported to Fuller Associates prior to construction. Layout and dimensions of existing building to be checked on site.

FULLER
ASSOCIATES

Chartered Surveyors • Architectural Design

tel: 01903 885444 email: info@a-fuller.co.uk
www.andrewfuller.co.uk

Norton Studio, School Lane, Arundel, West Sussex, BN18 9DR



Job Title
Wyke House
Maltravers Street, Arundel

Client
Mr P Herrington

Drawing Name
Plans and Elevations
Existing and proposed

Drawing Status
Planning

Drawn by
AF

Date
06/18

Checked by

Date

Drawing Scale
1:100 at A2

Drawing No
181317/

Status
Revision

01