


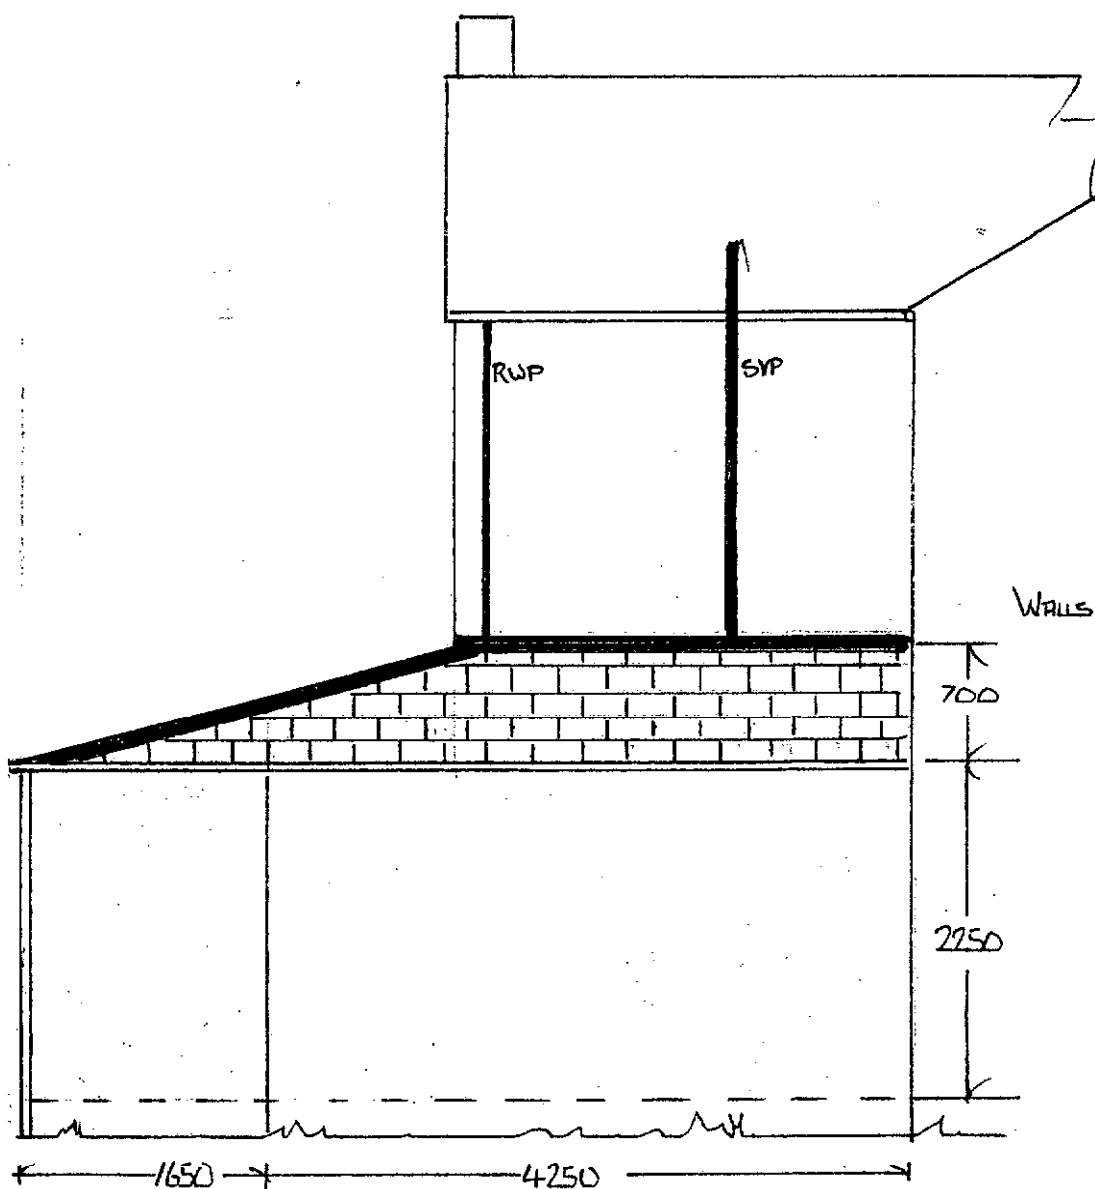

WALLS = FACE BRICKWORK CAVITY
CONSTRUCTION
INT SOLAR 100MM BLOCKS
SOM KINGS PAN OR SIMILAR
CAVITY INSULATION
INT WALLS = TWO COAT
PLASTER FINISH

PROPOSED NEW SIDE ELEVATION

PROPOSED KITCHEN DINER EXTENSION	PROPOSED NEW SIDE ELEVATION
CLIENT: MRR CURTIS	SCALE = 1:50
15 KIRDFORD ROAD	DRAWN BY J:K
FRUNDEL BN18 5EE	MAY 2009
	DWG NO 7