


FOUNDATION DETAIL

600 wide concrete strip
FOUNDATION. DEPTH TO L/A
SATISFACTION:
BRICKWORK BELOW G/L TO BE
SEHI ENGINEERING
DPC MIN 2X COURSES ABOVE G/L

FLOOR = 50mm SCREED ON 150mm
CONC SLAB ON 100mm KINGSPAN
INSULATION. ON 1000 GAUGE
POLYTHEANE TURNED UP INTO
DPC COURSE ON 50mm
SAND BLINDED OVER 150mm
HARDWARE BASE

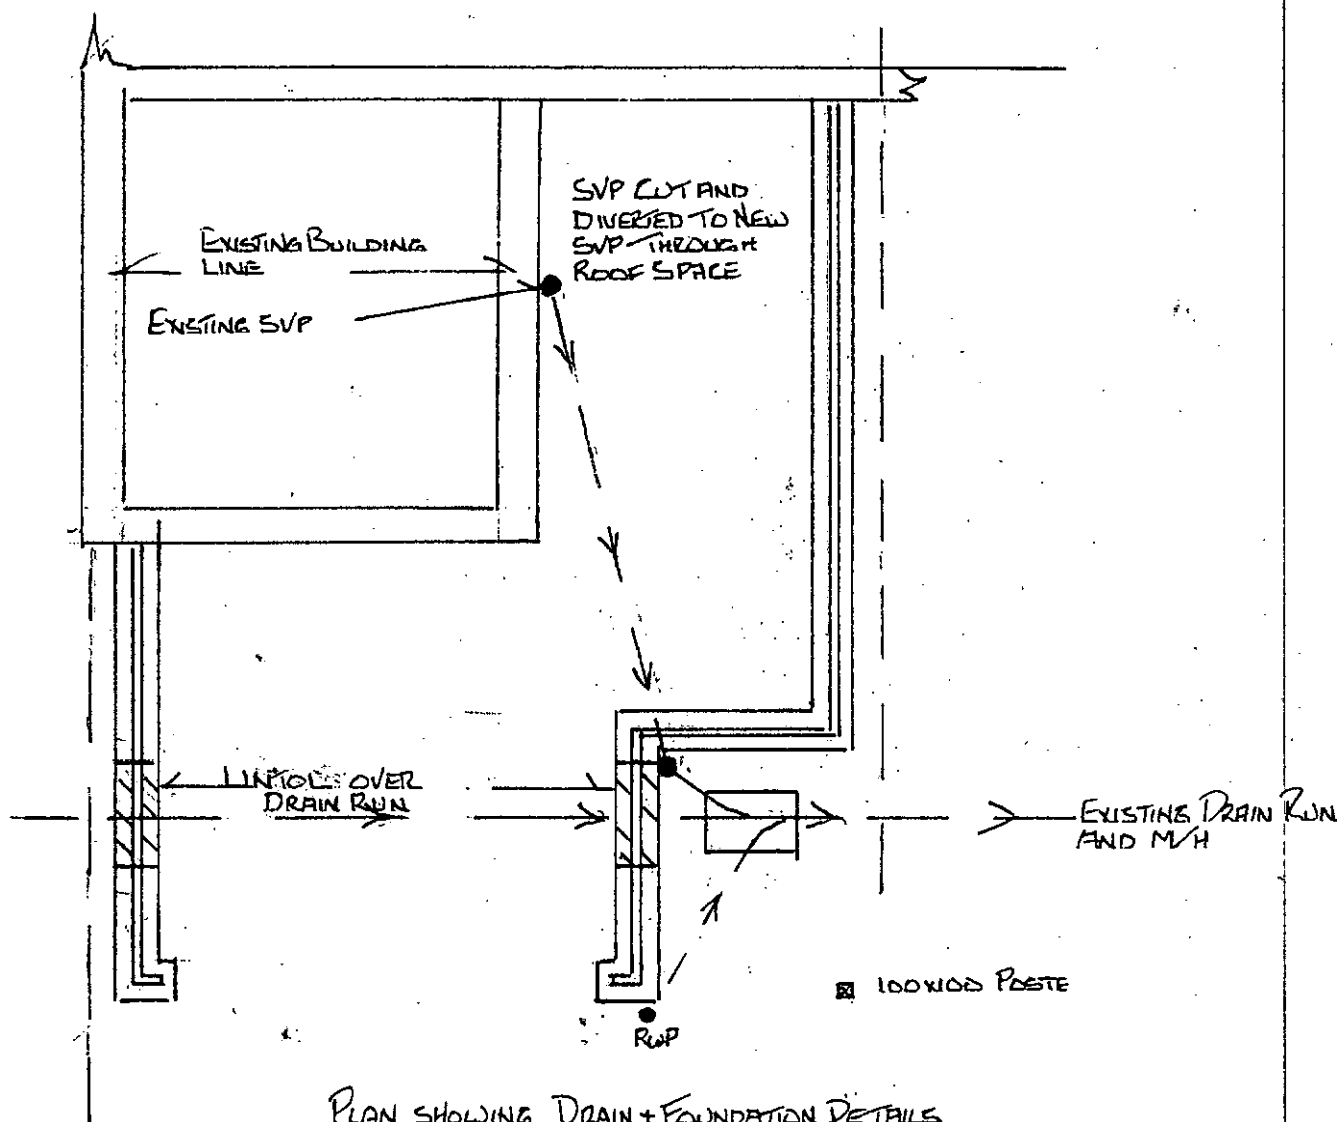

PLAN SHOWING DRAIN + FOUNDATION DETAILS

PROPOSED KITCHEN - DINER EXTENSION	PLAN - SHOWING DETAILS
CLIENT: MR R. CURTIS	SCALE - 1:50
15 KIRDFORD RD	DRAWN BY S.K
ARUNDEL BN18 9EE	MAY 2009 DRG NO 0:8