

W5



W4



WINDOWS W4 + W5

PHOTO SHEET 01



WINDOW W6/REPLACE + DOUBLE GLAZE




WINDOW W7 / REPLACE + DOUBLE GLAZE
NOTE: W8 + W9 SIMILAR




WINDOWS W5, W8, W9 + W12 REPLACE
TO MATCH EXISTING

PHOTO SHEET 04

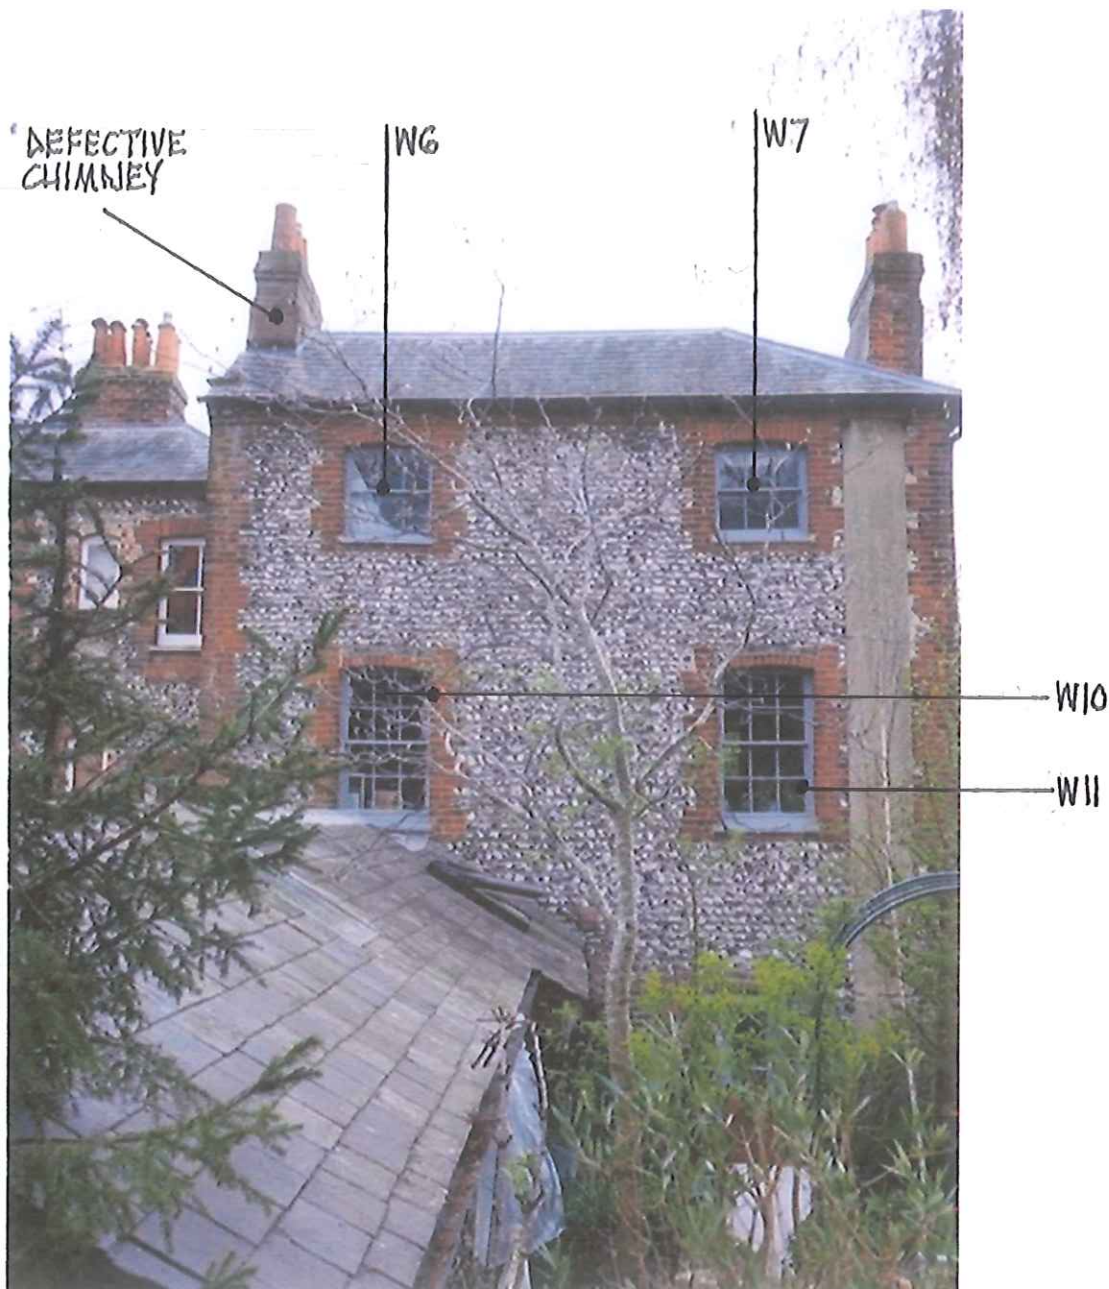

REAR ELEVATION - CHIMNEY AND WINDOWS 6, 7, 10 + 11

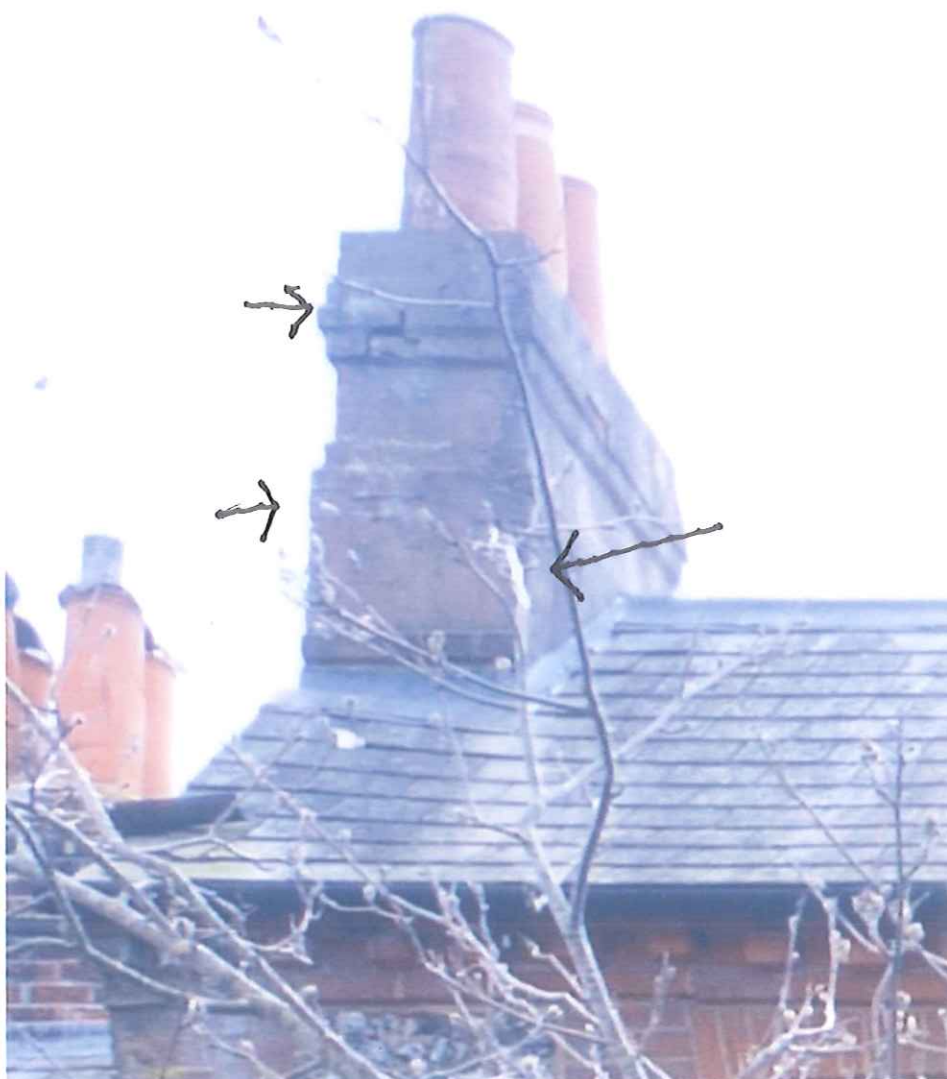

CRACKED BRICKWORK AND RENDER
TO CHIMNEY TO BE REPAIRED OR
REBUILT SUBJECT TO INSPECTION
WHEN SAFE ACCESS PROVIDED

PHOTO SHEET 06



EXISTING UNGLAZED WINDOW W1'A'
TO BE RENOVATED + REPLACE
ROTTEN OAK LINTEL
ADD W1'B' INNER GLAZED WINDOW

PHOTO SHEET 07



WINDOW W3 TO BE ENLARGED AND
MATCH BROKEN FRAME SET ASIDE

PHOTO SHEET 08



ARCHIVE PHOTO. FRAME REMOVED AND
SET ASIDE AS REFERENCE FOR
REPLACEMENT WINDOW W3

PHOTO SHEET 09



COURTYARD DOOR D2 REPLACE
OAK LINTEL AND REPAIR BRICKWORK

PHOTO SHEET 10



DROPPED BRICKWORK AND
ROTTEN LINTEL TO DOOR D2
REPLACE OAK LINTEL AND
REPLACE BRICKWORK


PHOTO SHEET 11



WINDOW/DOOR W14 /REPLACE TO MATCH

54 TARRANT ST. ARUNDEL


PHOTO SHEET 12

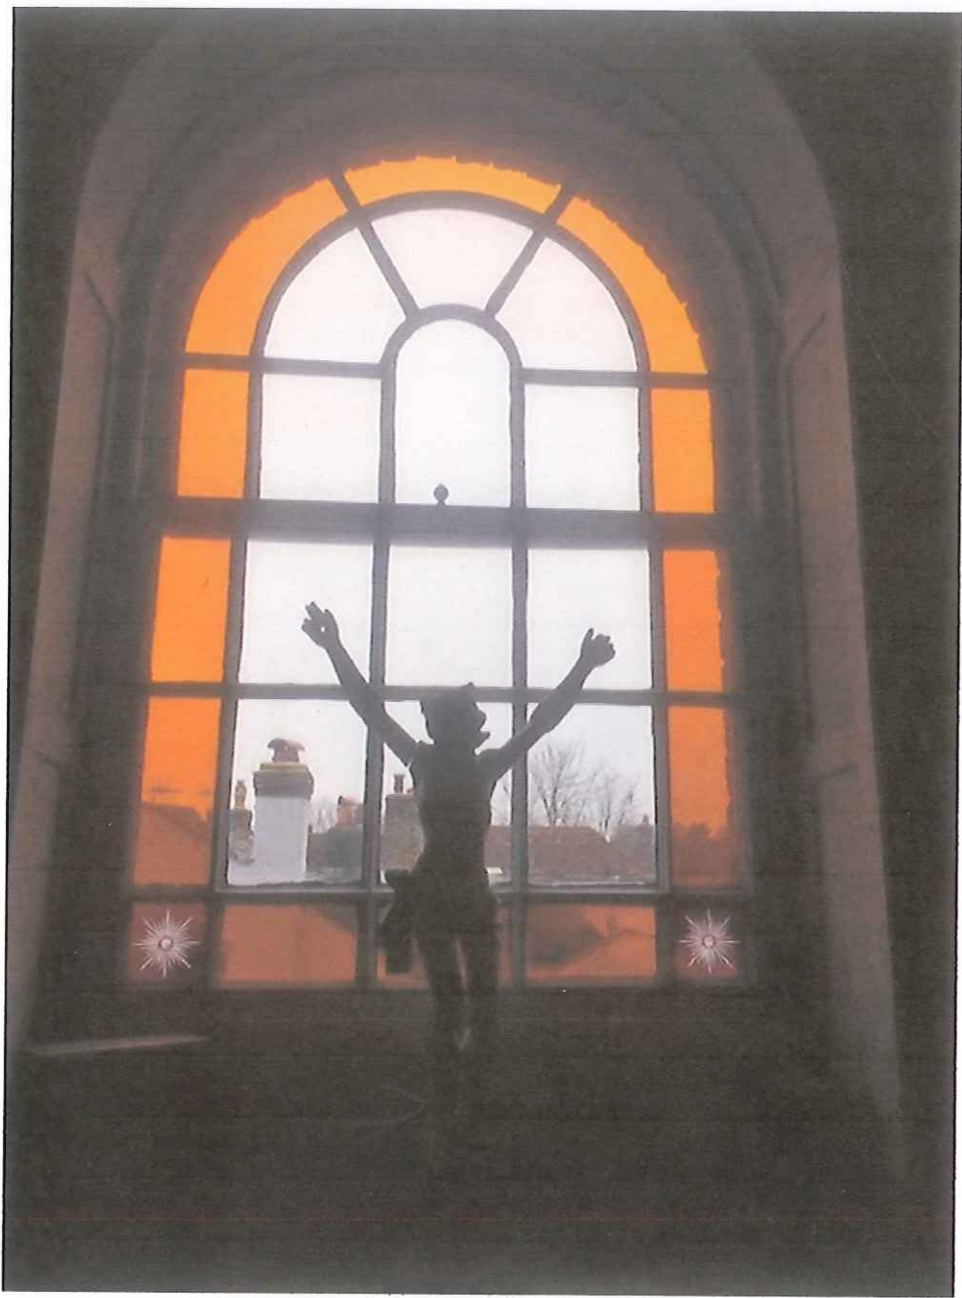

WINDOW W13 / REPLACE TO MATCH


SCALE 1:1

Box Frame & Sashes

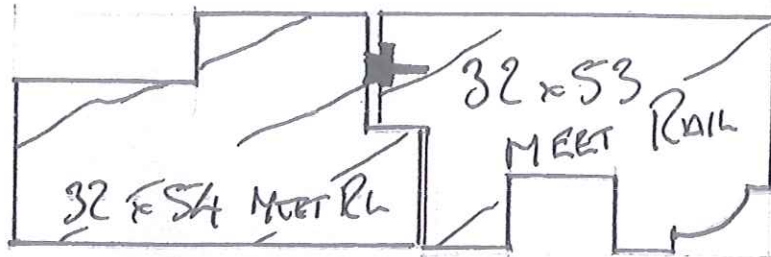

*double glazed
Syr...*

SHIM KIT 12mm unit
 glass air glass
 4mm 4mm 4mm
 GLAZING
 S-S UPSTAND
 ANGON GAS

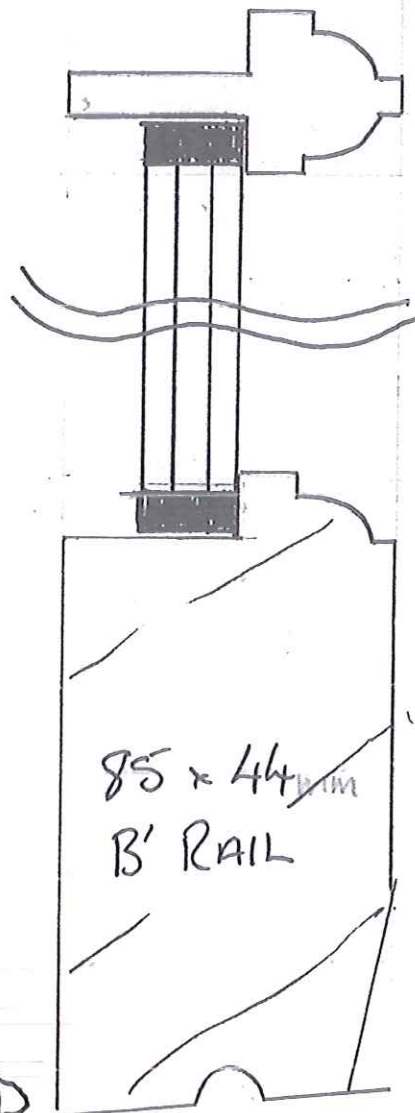


dimensions of glazing bars
 24mm x 44mm
 (2mm thicker than
 existing)

PROPOSED DETAIL FOR
 WINDOWS W6, W7, W8 + W9
 WHICH WILL BE DOUBLE GLAZED

54 TARRANT ST, ARUNDEL.

DETAIL 1 OF 2

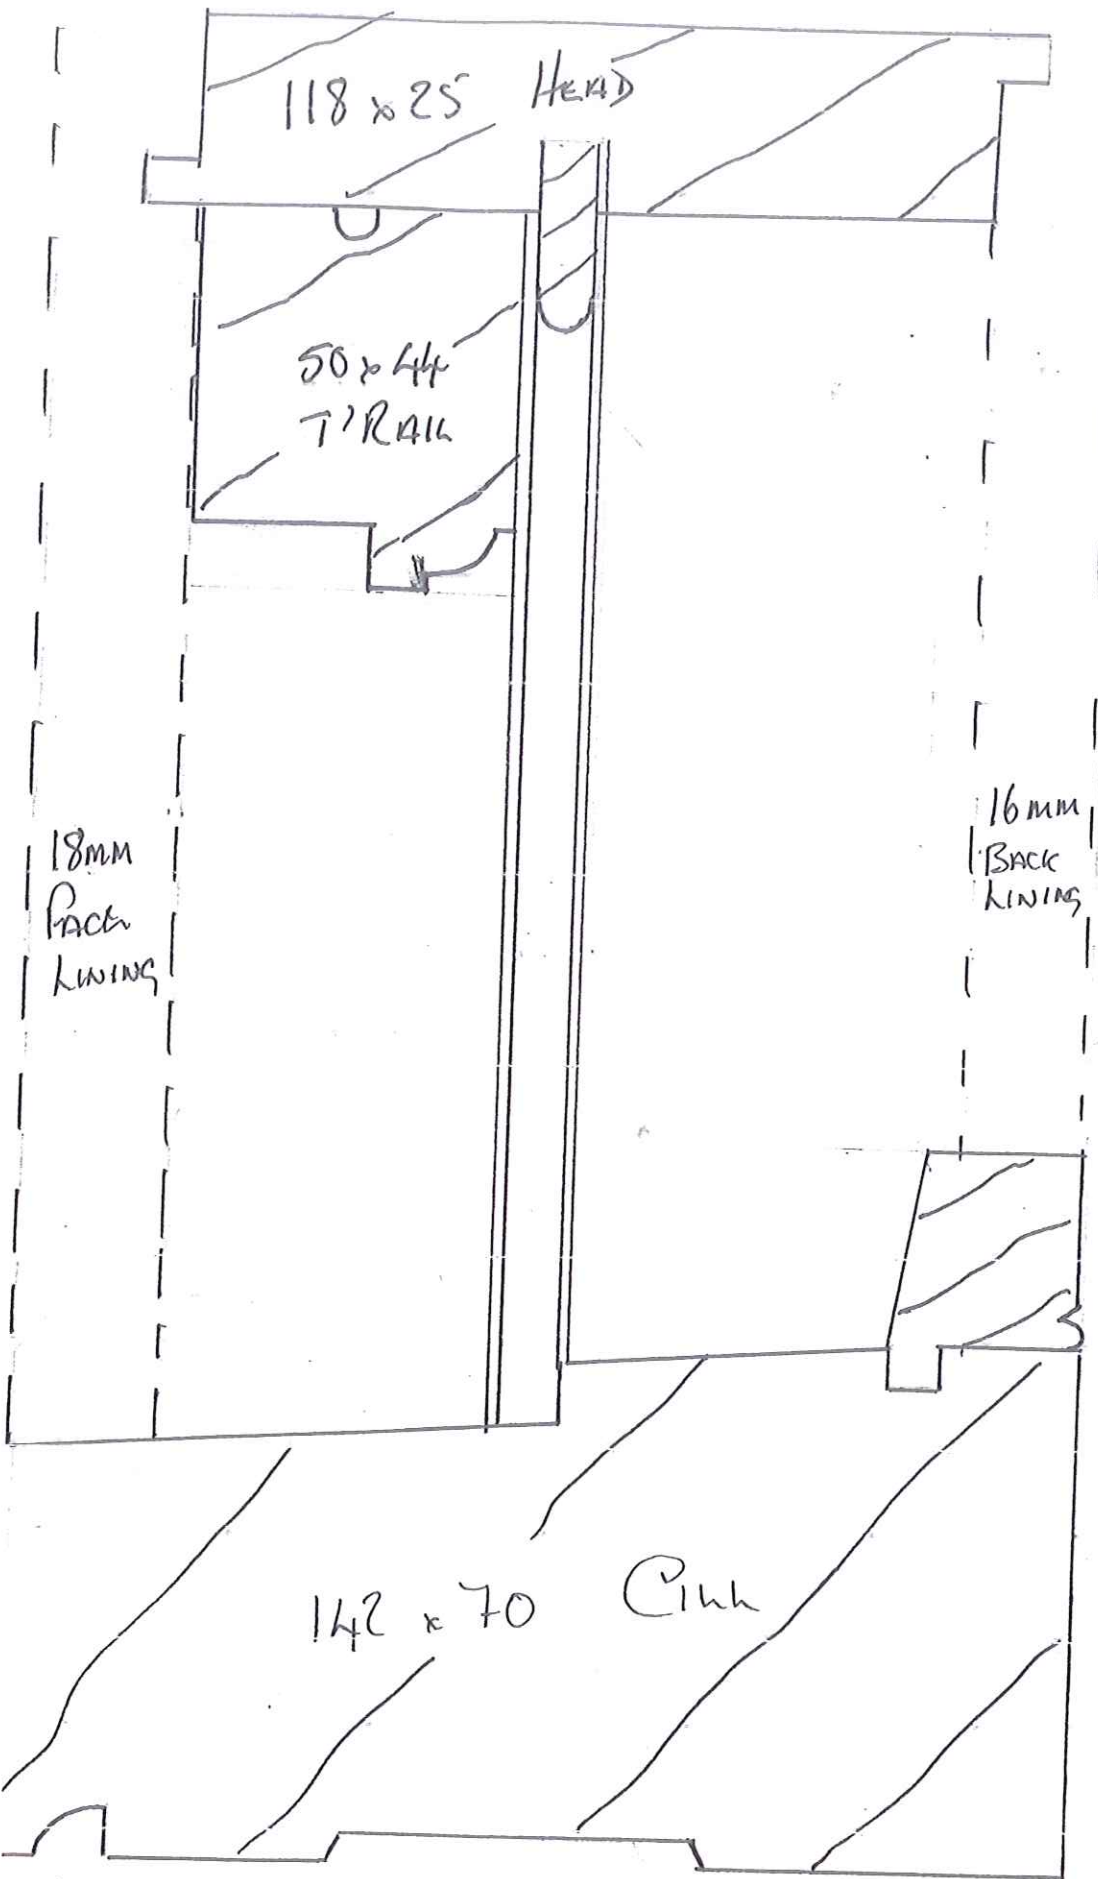

WINDOW DETAIL FOR W6, W7, W8 + W9

54 TARRANT ST. ARUNDEL.

DETAIL 2 OF 2