

SIGNAGE SPECIFICATIONS

- Sign A - 2 No. Cast aluminium door plaque 200mm x 206mm finished black with raised gold leaf text, full colour cartouche.
- Sign B - 4 No. Warwick B brass finished Lanterns 330mm x 700mm
- Sign C - 2 No. Refurbish and rain existing 1250mm wide cartouches.
- Sign D - 2 No. sets of individual letters finished in gold leaf with red returns 1600mm x 790mm
- Sign E - 2 No. Signwritten display in black, Oxford blue with gold leaf details. Illuminated by 2 no. spotlights to each display 1390mm x 1960mm
- Sign F - 1 No. History board illuminated by black spotlight 600mm x 1550mm
- Sign H - New pictorial panel to existing glibbet with relief carved swan in gold leaf and individual letters finished gold leaf with red returns
- Sign I - 1 No. replacement panel to rear guest entrance. 450mm x 100mm
- Sign J - 2 No. A3 landscape brass illuminated menu boxes.
- Sign K - 10 No. floodlights to eaves, 4 above signs, 6 to downlight building.

Sign D




Sign E



Sign F



Sign H

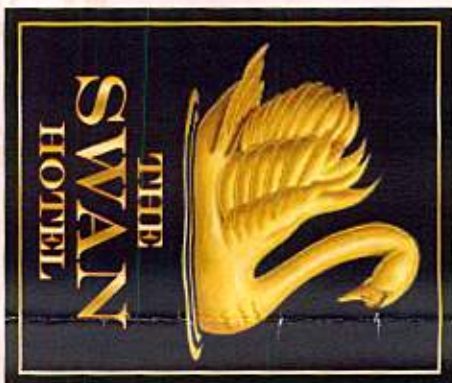

Sign K



Sign A
Scale 1:10



Sign B
NTS



Sign C



Sign J
Scale 1:10



Sign I
Scale 1:10



RESTAURANT & BAR MEALS
AFTERNOON TEAS
14 BOUTIQUE BEDROOMS
AWARD WINNING
Cask ALES
Expertly Selected WINES

Omega Signs®

the sign of excellence

This scheme is a visual representation of our signage proposal. Sizes, colours and physical attributes of the actual signage may vary due to the limitations of the manufacturing process.
The document is the property of Omega Signs Ltd and must not be passed to third parties without prior consent. Any unauthorised use of this document will result in a design being charged.
Copyright © Omega Signs 2011.

Client: Fullers
Project: Swan Hotel
Address:
Scale: 1:10 / 1:20
Type: Signs
Engraving, Cast
Not Required

Approved by: LH
Date: 14-05-12

Created: 30-04-12
Designer: KV
Approved: L Wilkinson
Issue: 3
Page: 2 of 8

Omega Signs Limited, Newmarket Approach, Leeds, LS9 0RJ

T: 0113 240 3000

F: 0113 249 2228

E: info@omega-signs.co.uk

W: www.omega-signs.co.uk