


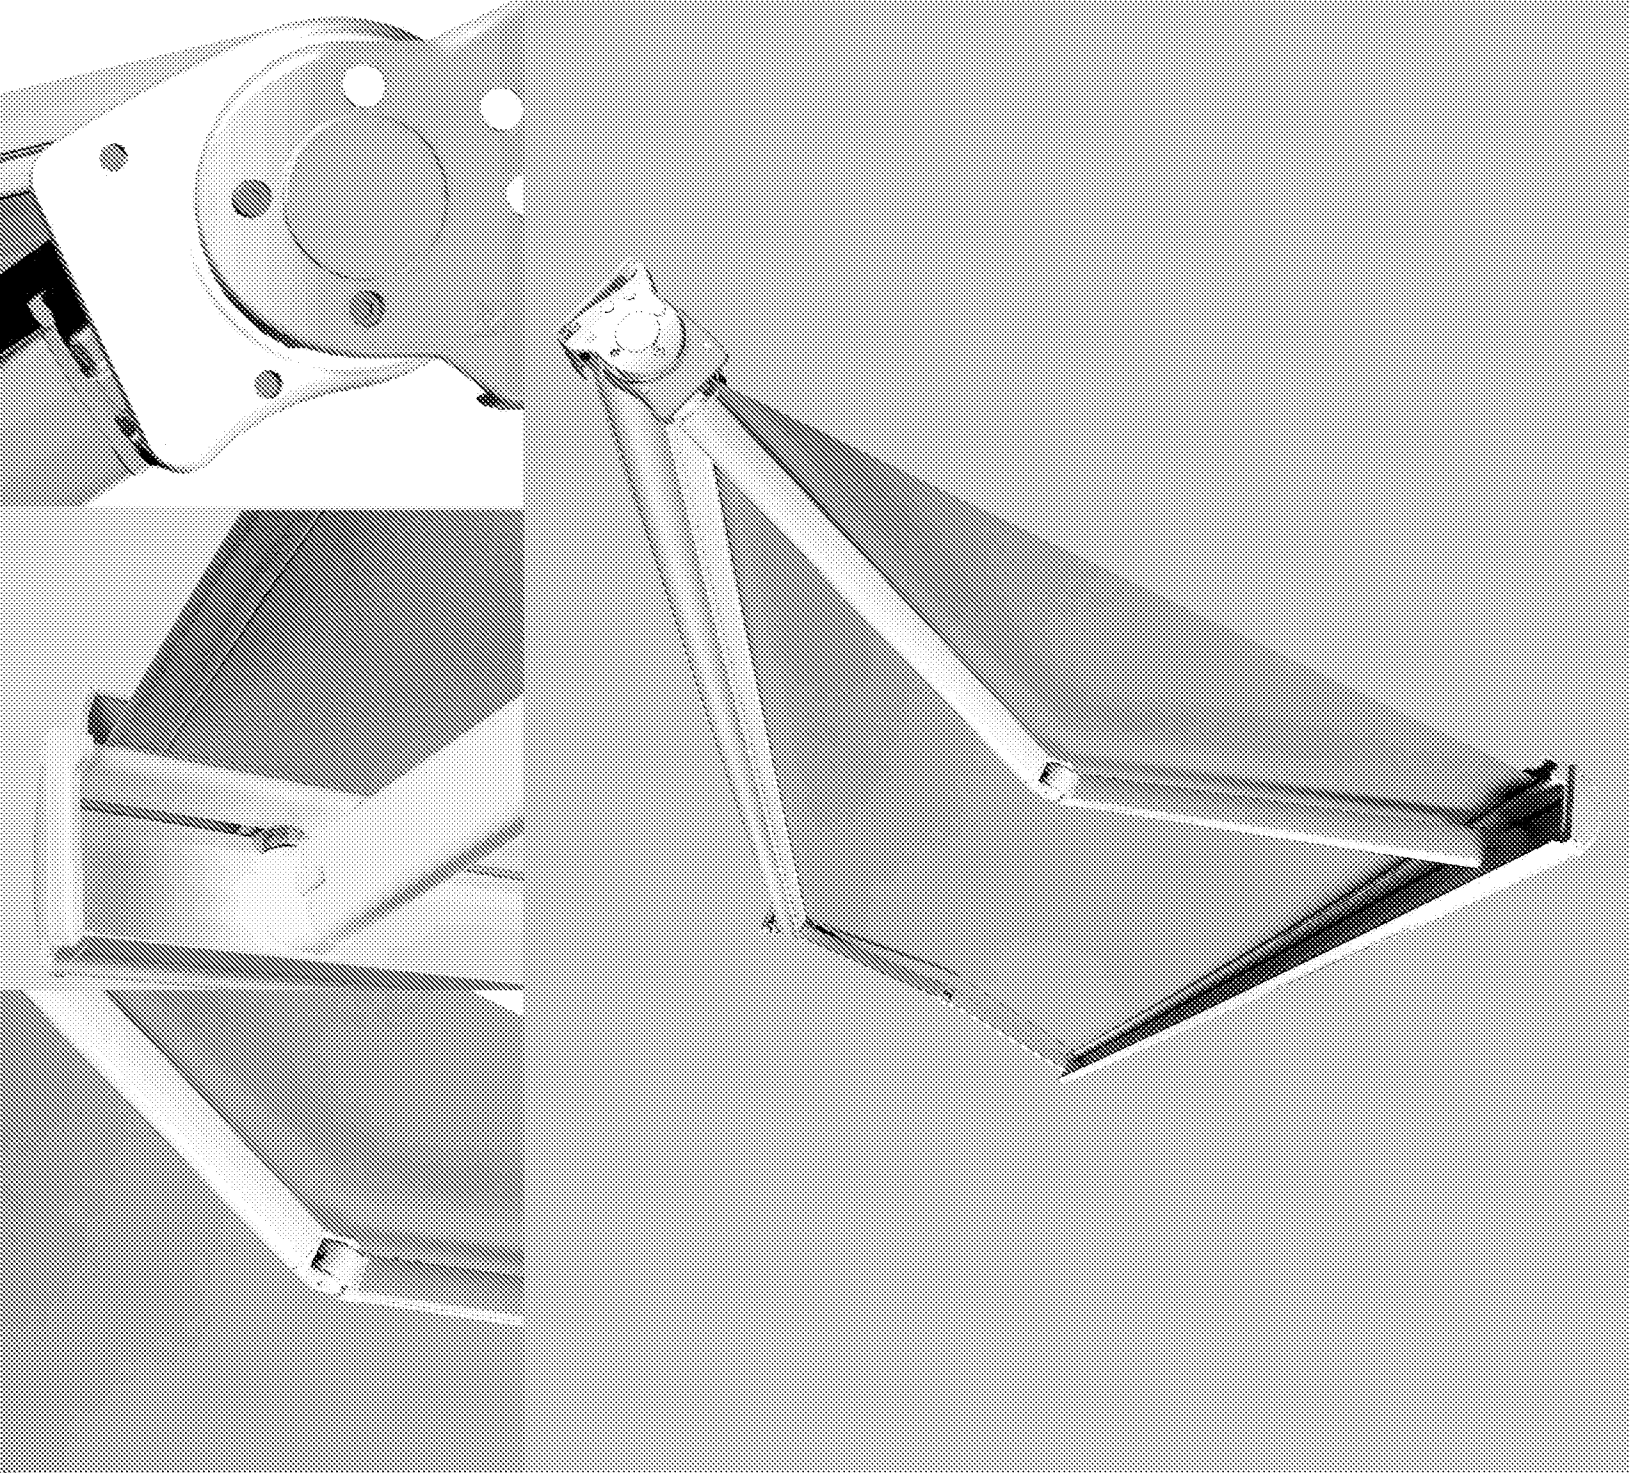

Baseplus

Folding arm
awning with
cassette



Our best selling awning, a lovely streamlined fully cassetted awning with a distinctive grooved front rail.

The Base Plus is a fully cassetted folding arm awning with stainless chain arms and end fix brackets. Maximum dimensions are 5m wide by 3.1m arm length.

Baseplus Cassette folding arm awnings

As standard the aluminium profiles are powder coated in white (RAL 9010) and include an internal profile to support the roller along its length, eliminating the need for individual roller supports. If preferred, the Base Plus can be finished in brown as a free of charge optional extra and there is a choice of bronze, silver or steel finish cassettes. The arms feature a durable chain link for extra strength.

The Base Plus is the last word in simplicity when it comes to installation and adjustment making it one of the best selling awnings today. The awning simply hooks onto two face or top fixed installation plates prior to being secured with retaining bolts. Front rail adjustment is a simple raise and lock off process. With the cassette box angle remaining constant with the front rail, there is no need for time consuming, on site, front rail alignment. This system can span up to 5m in width and project up to 3.1m (arm length).

Wind resistance (at maximum dimensions)



Class tested by TÜV according to EN 13561:2004	2 (cm 500 x 260)	1 (cm 500 x 310)
Nominal test pressure p (N/m ²)	70	40

Overall dimensions and weight (1 pair of arms)

Width (cm)	500
Projection (awning open) (cm)	310
Approx. weight (kg)	65 - 70

PROJECTION	MIN WIDTH
160	191
210	241
260	291
310	341

Wall installation

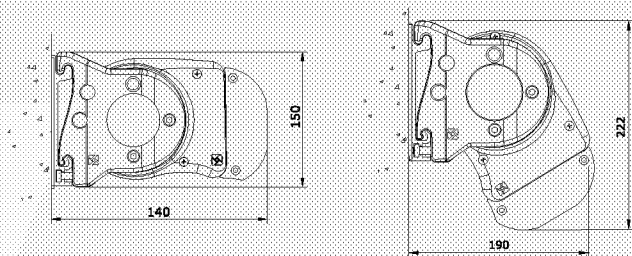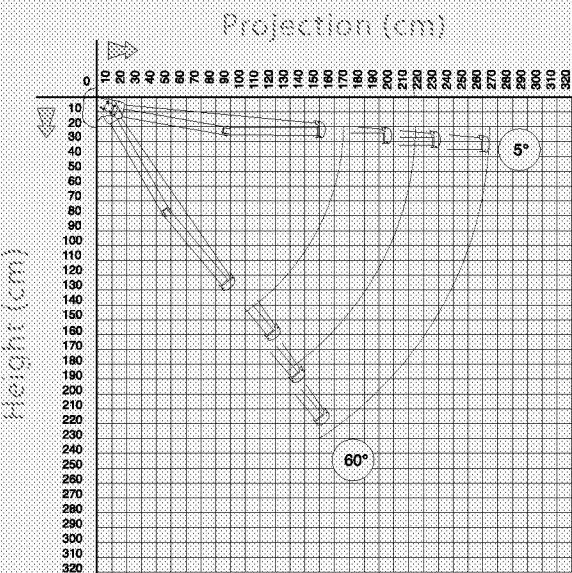

Ceiling installation

