

W5



W4



WINDOWS W4 + W5

PHOTO SHEET 01



WINDOW W6/REPLACE + DOUBLE GLAZE

54, TARRANT. ST. ARUNEL .

PHOTO SHEET 02




WINDOW W7 / REPLACE + DOUBLE GLAZE
NOTE: W8 + W9 SIMILAR




WINDOWS W5, W8, W9 + W12 REPLACE
TO MATCH EXISTING

PHOTO SHEET 04

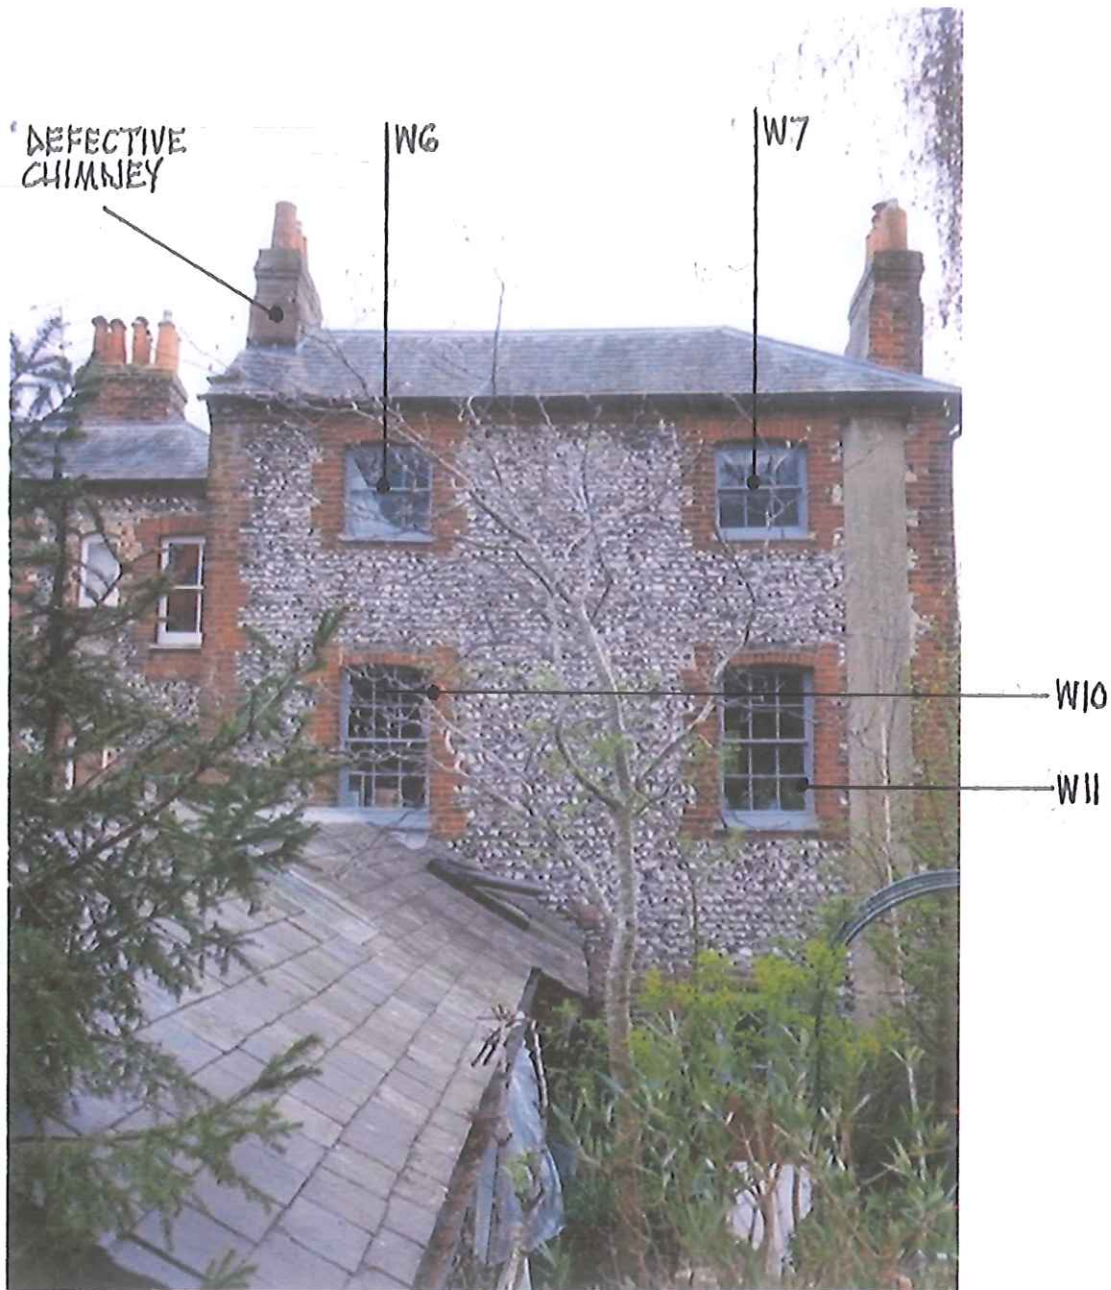

REAR ELEVATION - CHIMNEY AND WINDOWS 6, 7, 10 + 11

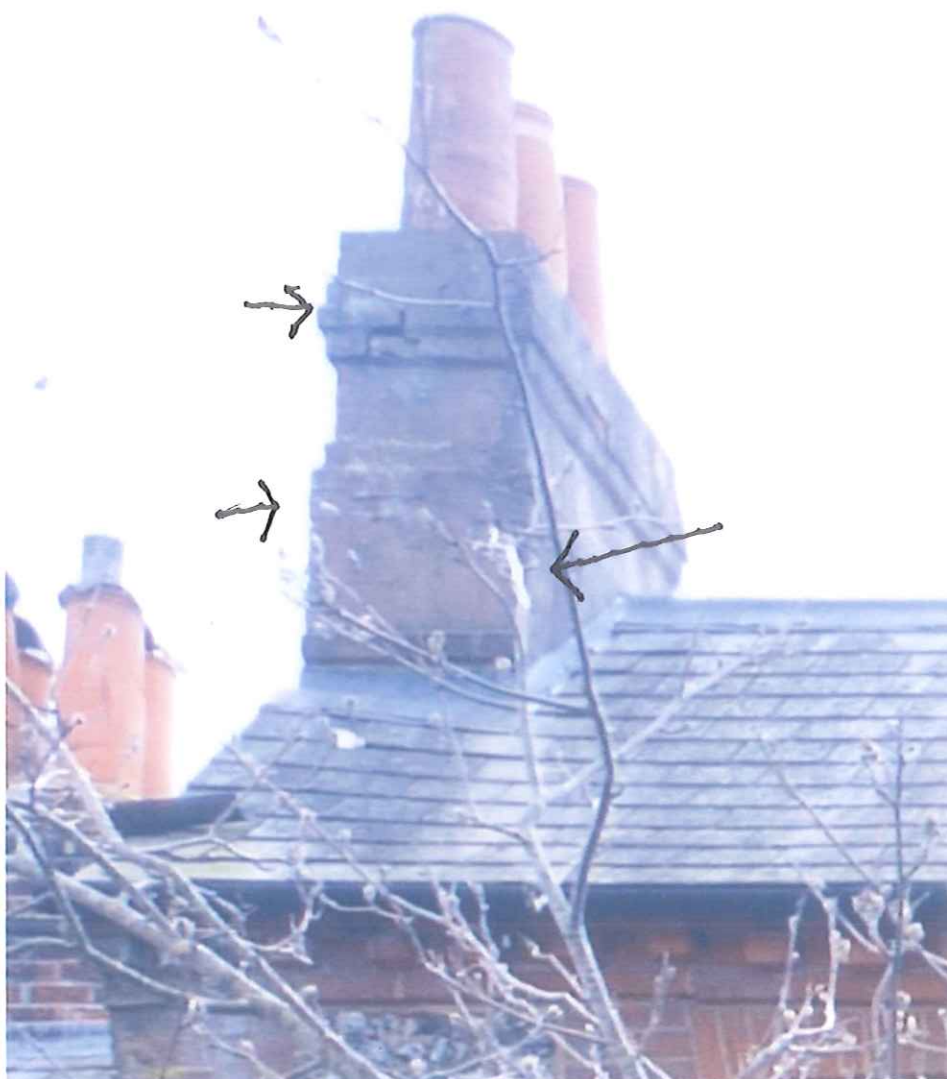

CRACKED BRICKWORK AND RENDER
TO CHIMNEY TO BE REPAIRED OR
REBUILT SUBJECT TO INSPECTION
WHEN SAFE ACCESS PROVIDED

PHOTO SHEET 06



EXISTING UNGLAZED WINDOW W1'A'
TO BE RENOVATED + REPLACE
ROTTEN OAK LINTEL
ADD W1'B' INNER GLAZED WINDOW

PHOTO SHEET 07



WINDOW W3 TO BE ENLARGED AND
MATCH BROKEN FRAME SET ASIDE

PHOTO SHEET 08



ARCHIVE PHOTO FRAME REMOVED AND
SET ASIDE AS REFERENCE FOR
REPLACEMENT WINDOW W3

PHOTO SHEET 09



COURTYARD DOOR D2 REPLACE
OAK LINTEL AND REPAIR BRICKWORK

PHOTO SHEET 10



DROPPED BRICKWORK AND
ROTTEN LINTEL TO DOOR D2
REPLACE OAK LINTEL AND
REPLACE BRICKWORK


PHOTO SHEET 11



WINDOW/DOOR W14 /REPLACE TO MATCH

54 TARRANT ST. ARUNDEL


PHOTO SHEET 12

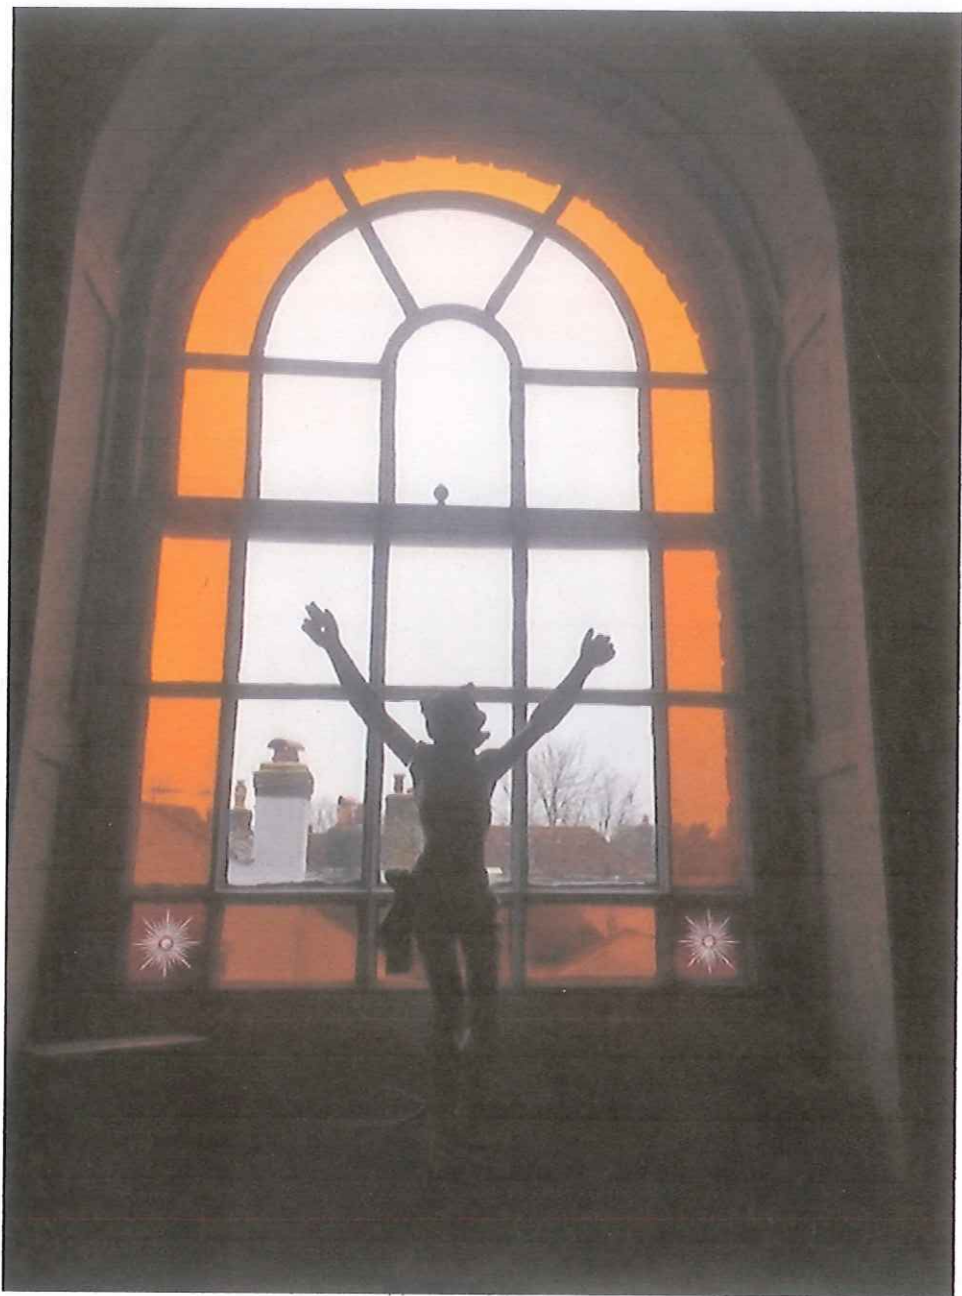

WINDOW W13 / REPLACE TO MATCH


SCALE 1:1

Box Frame & Sashes

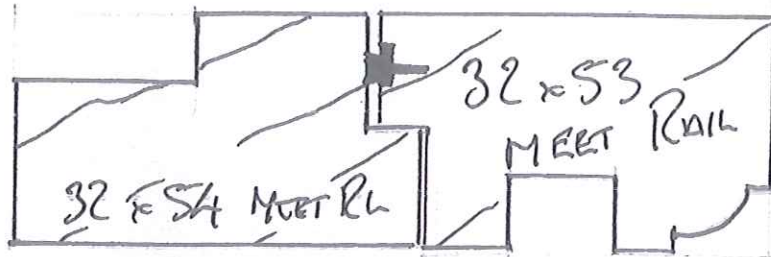

SHIM KIT 12mm unit
glass air glass
4mm 4mm 4mm
GLAZING
S-S UPSTAND
ARGON GAS


dimensions of glazing bars
24mm x 44mm
(2mm thicker than
existing)

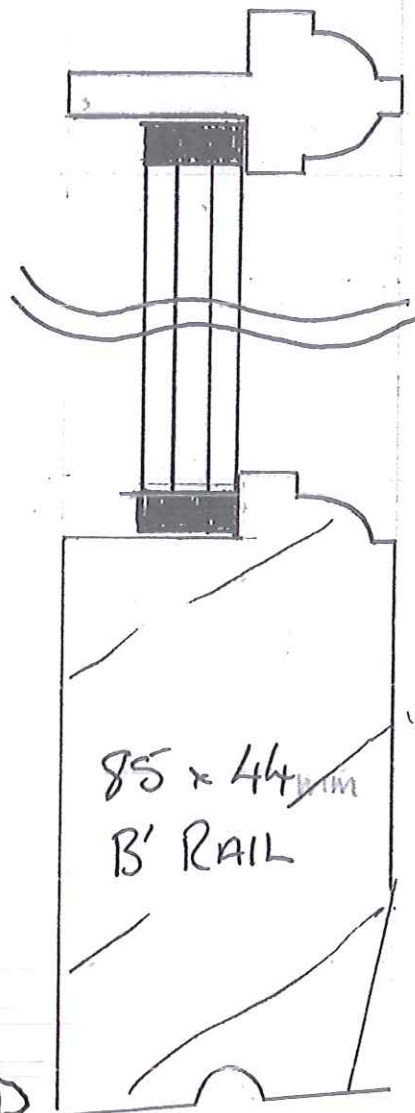

PROPOSED DETAIL FOR
WINDOWS W6, W7, W8 + W9
WHICH WILL BE DOUBLE GLAZED

54 TARRANT ST, ARUNDEL.

DETAIL 1 OF 2

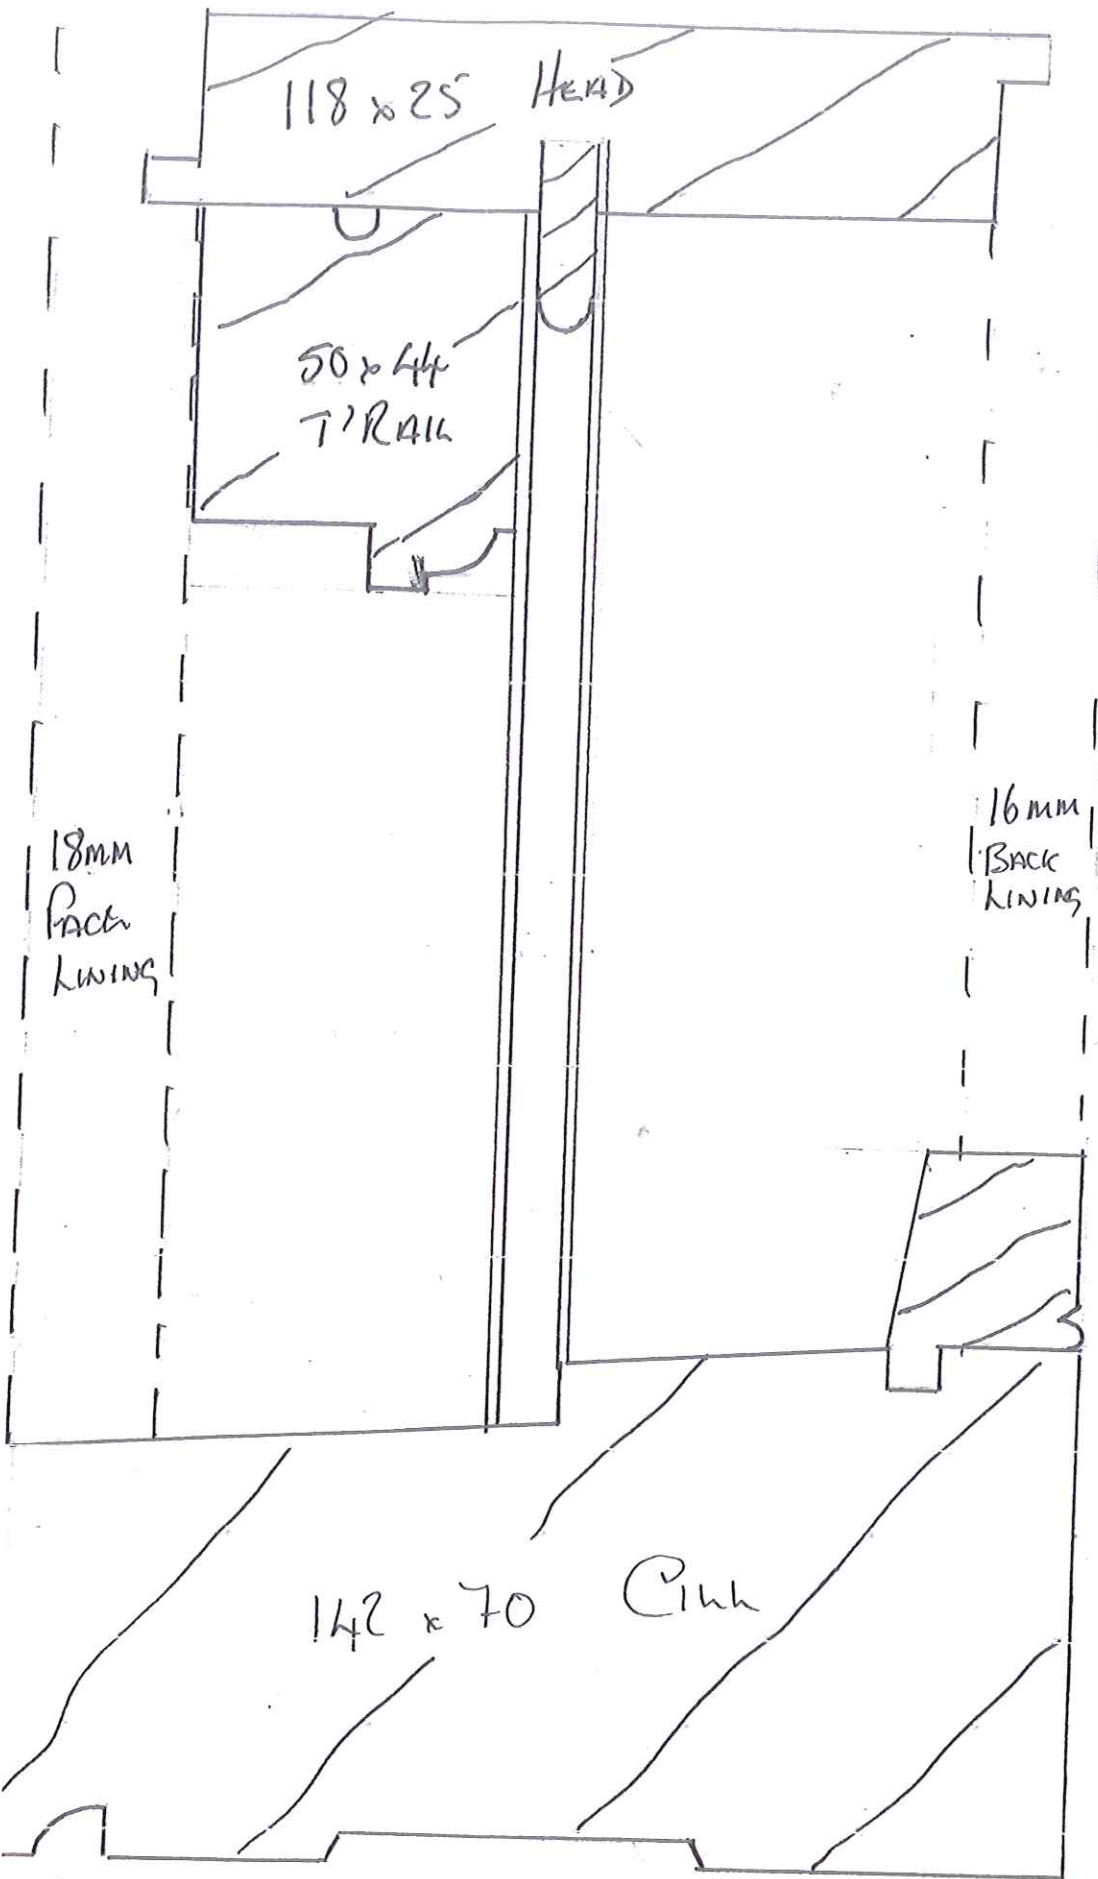

WINDOW DETAIL FOR W6, W7, W8 + W9

54 TARRANT ST. ARUNDEL.

DETAIL 2 OF 2