


MATERIALS KEY

- 1. Red Brick
- 2. Buff Brick
- 3. Flint Stone Cladding
- 4. Timber Cladding
- 5. Aluminium Window/Door Frames
- 6. Aluminium Facias
- 7. Slate Roof Tiles

MOBILITY SCOOTERS

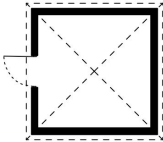

Mobility Scooter Store Plan




Mobility Scooter Store Elevations

CARPORTS




Carport Front Elevations

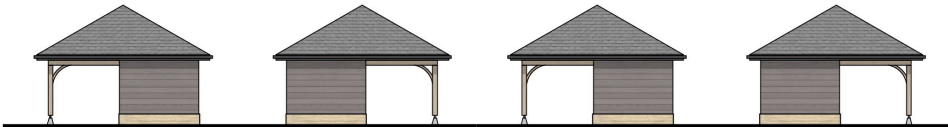

Carport Side Elevations



Carport Rear Elevations

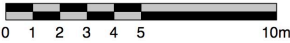

revisions: Rev_A_23/06/17 Elevations updated following changes

Note: Do not scale from this drawing. The contractor is to check all dimensions on site. This drawing is copyright and remains the property of David James Architects & Partners Ltd. Unauthorised use for any purpose is prohibited.