


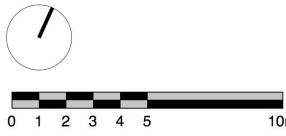

BOUNDARY SCHEDULE
A-B New pavement, raised planters with 750mm wall, 1350mm piers & railings on top
B-C New open access drive
C-D Raised planters with 750mm wall, 1350mm piers & railings on top
D-E Raised planters with 750mm wall, 1350mm piers & railings on top
E-F Pedestrian access to scooter store
F-G New substation
G-H New 1.8m timber fence
H-I As existing
I-J As existing
J-K New 1.8m timber fence
K-A New 1.8m timber fence



revisions: Rev A 23/06/17 Site plan updated following changes to floor plan and floor levels
Rev B 07/08/17 Dimensions added to site plan