


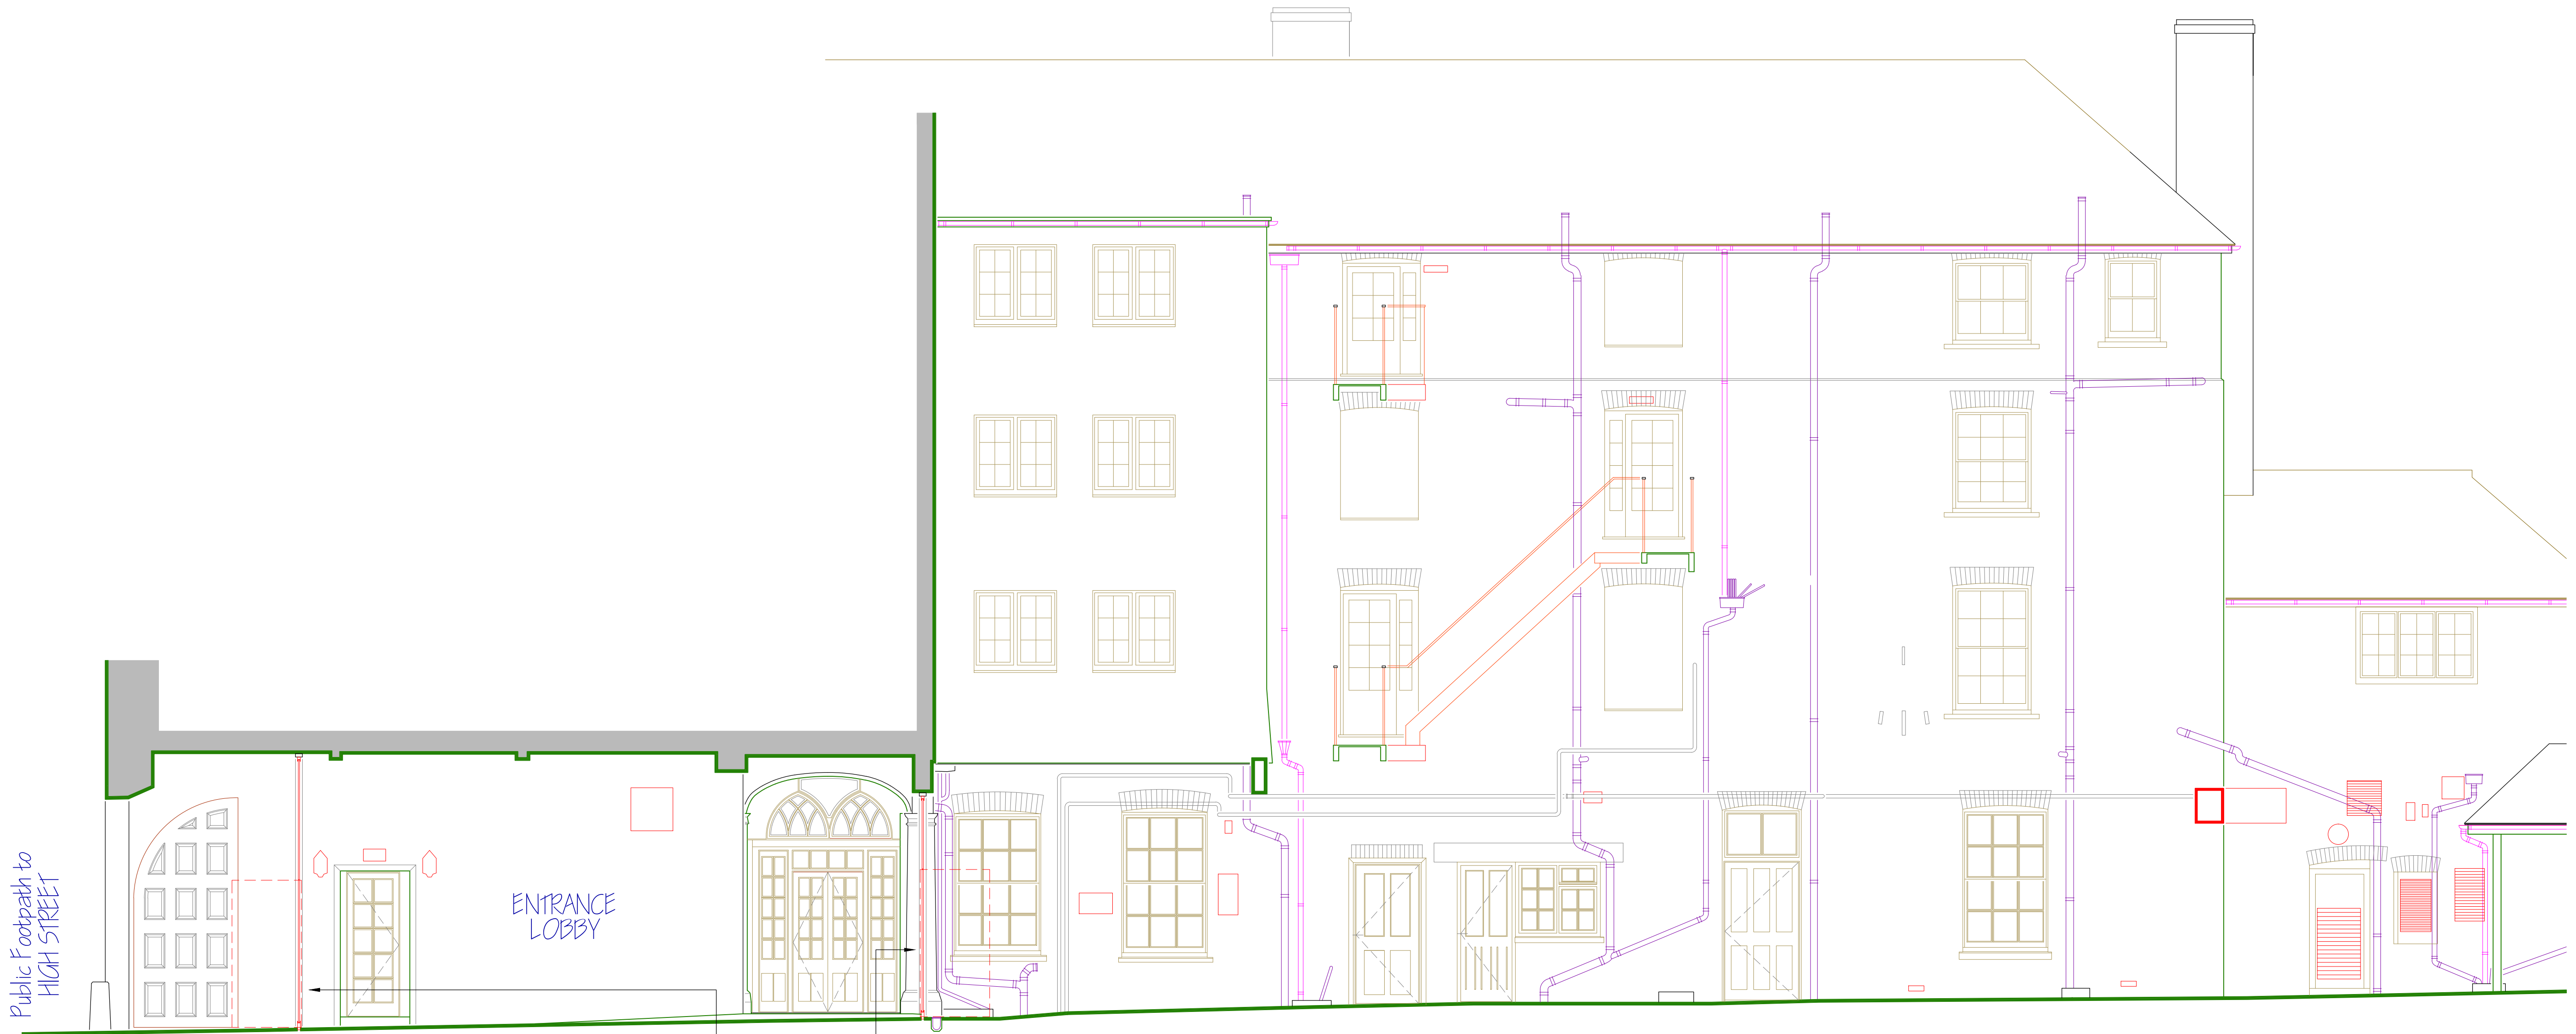

**SIDE ELEVATION to COURTYARD
& ENTRANCE ARCHWAY (South-East)
EXISTING 1:50.**

0 1 2 3 4
Metres

FULLY GLAZED STRUCTURAL GLASS DOORS & SCREENS
WITHIN ARCHWAY, TO FORM NEW ENTRANCE LOBBY.
WORKS APPROVED AS PART OF FULL PLANNING &
LISTED BUILDINGS CONSENTS ref: AB / 22 / 16 / PL and
AB / 25 / 16 / L, BUT THESE WORKS NOT YET CARRIED OUT.

REVISION/DATE:
**Proposed Internal Refurbishments &
Conversion of Staff Rooms to Bedrooms
'The Norfolk Arms' Hotel, Arundel.
for
The Norfolk Arms Hotel**
JOB TITLE:

EXISTING
G.A. Side Elevation to Rear Courtyard
DRAWING:

a.e. chubb ltd.

architectural services

106 Loverstock Road, Salisbury, Wiltshire, SP1 2SA
tel: 01722 323942
e-mail: tony.chubb@btinternet.com
company no. 4434685

DATE: **JAN. 2018** DRWG. NO: **397/07**
SCALE: **1:50 @ A1** REVISION:
DRAWN: **AEC**

THIS DRAWING IS COPYRIGHT & MUST NOT BE USED/REPRODUCED WITHOUT PERMISSION.
FIGURED DIMENSIONS TO BE USED ONLY. DO NOT SCALE.
SITE DIMENSIONS TO BE CHECKED/VERIFIED BEFORE WORK IS COMMENCED.