



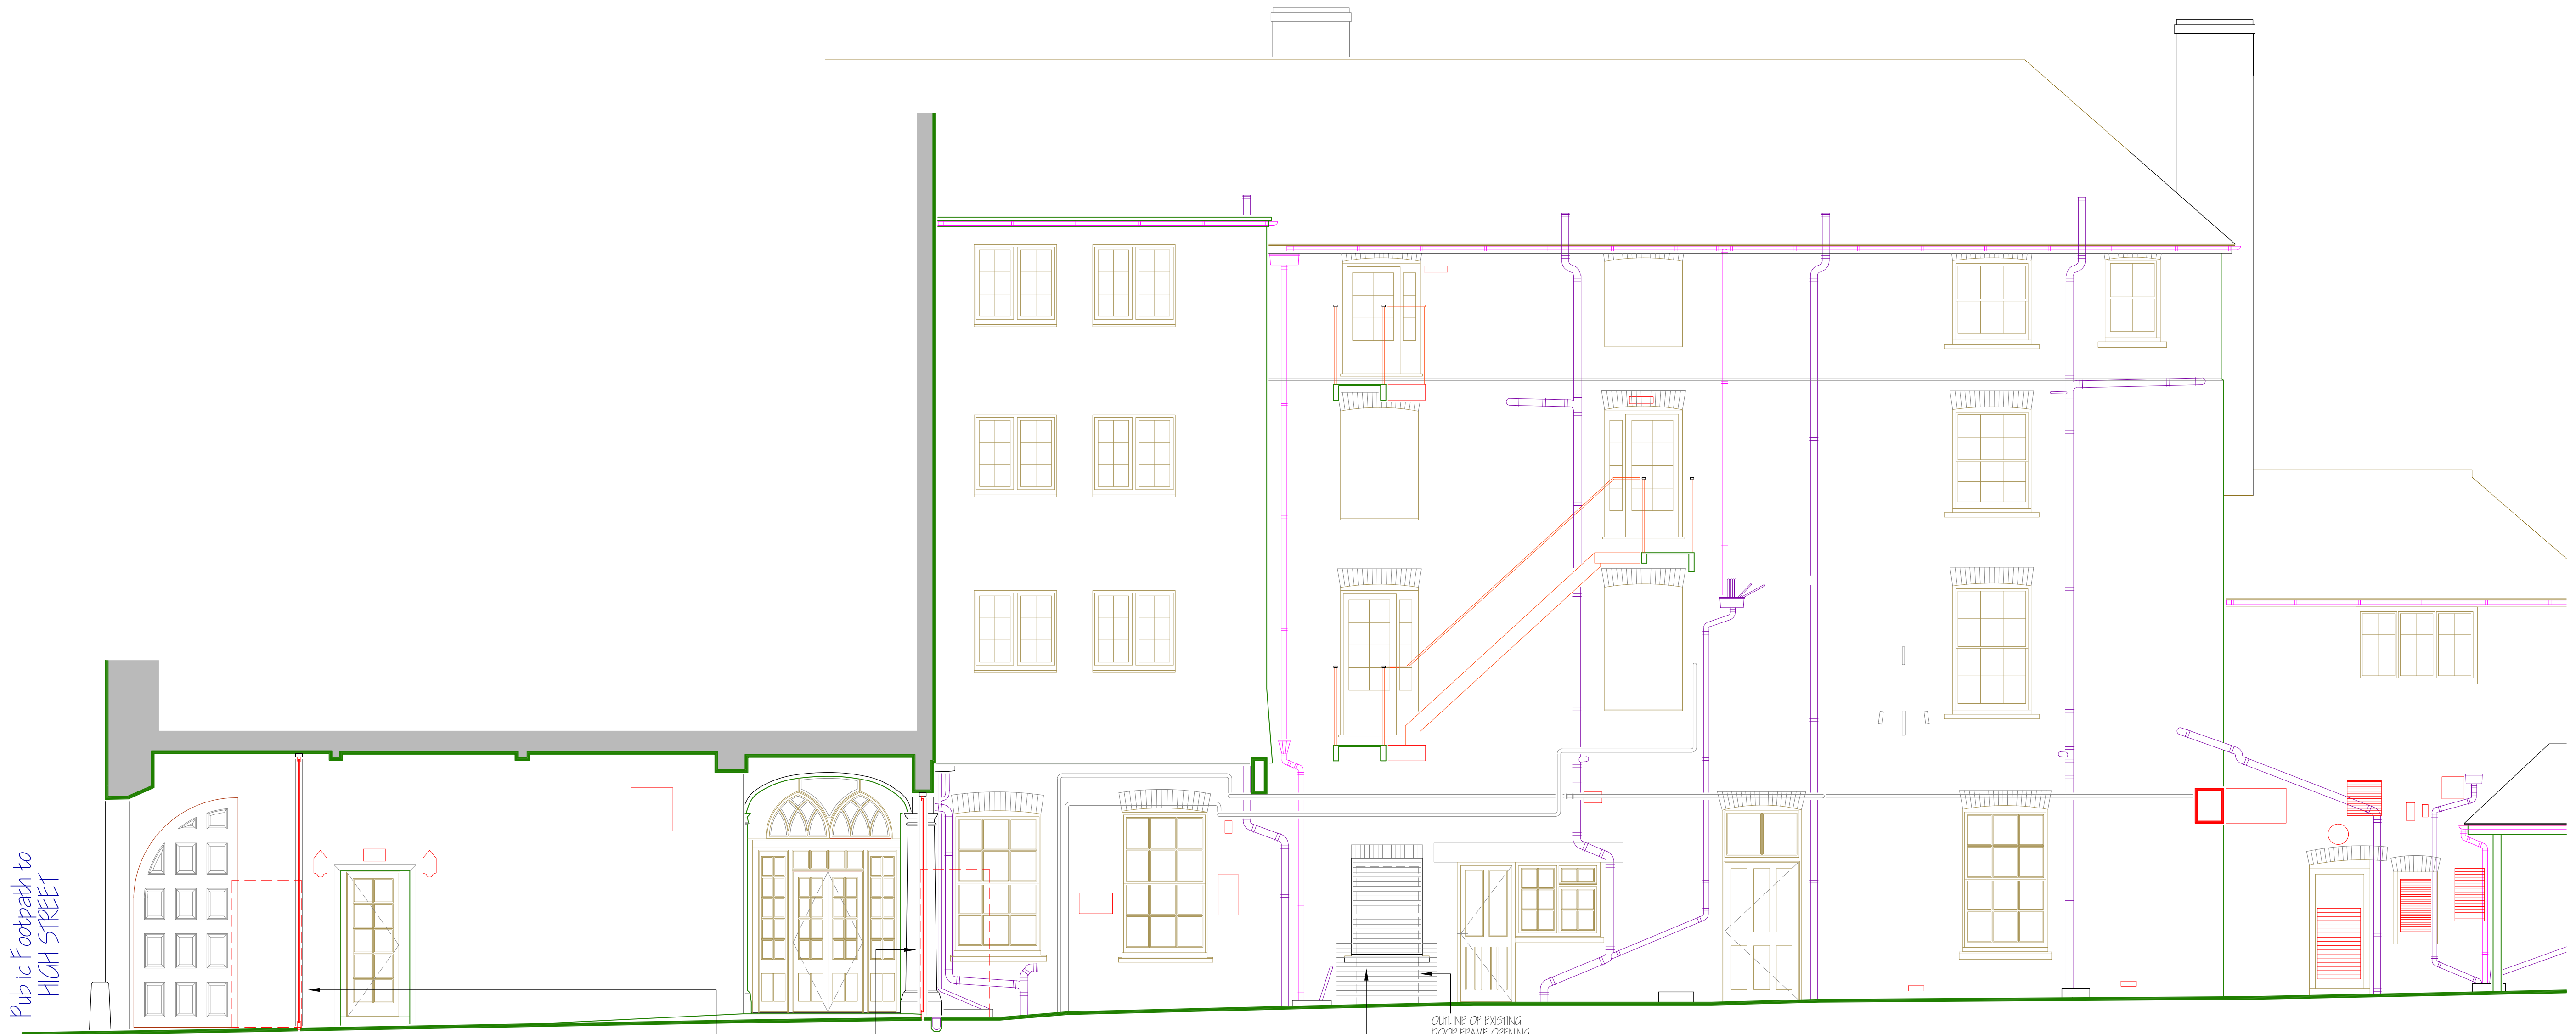

**SIDE ELEVATION to COURTYARD
& ENTRANCE ARCHWAY (South-East)
PROPOSED 1:50.**

External elevation not affected by proposals, unless noted otherwise.

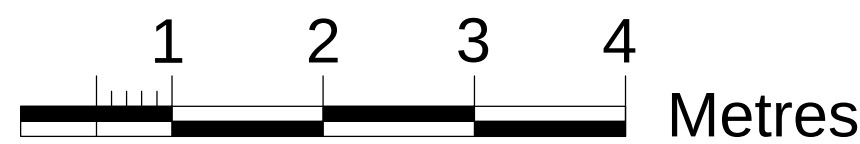

FULLY GLAZED STRUCTURAL GLASS DOORS & SCREENS
WITHIN ARCHWAY, TO FORM NEW ENTRANCE LOBBY.
WORKS APPROVED AS PART OF FULL PLANNING &
LISTED BUILDINGS CONSENTS ref: AB / 22 / 16 / PL and
AB / 25 / 16 / L, BUT THESE WORKS NOT YET CARRIED OUT.

REMOVE EXISTING SEMI-GLAZED DOOR & FRAME, BACK TO
EXISTING BRICKWORK REVEALS.
FORM NEW 'FAKE' WINDOW OPENING, WITH NEW PRE-CAST
SUB-CILL, ALL UNDER EXISTING 'FLAT' BRICKWORK ARCH.
INFILL DOOR OPENING WALL UNDER NEW CILL, WITH NEW
BRICKWORK / MASONRY / DPC & INTERNAL FINISHES, ALL
PROPERLY BRICK-BONDED & COURSED TO MATCH EXISTING.
INFILL DOOR OPENING ABOVE NEW CILL, WITH NEW RECESSED
BRICKWORK / MASONRY, SIMILAR TO EXISTING 'FAKE' OPENING
ON SECOND FLOOR ABOVE.
ALL NEW BRICKWORK TO BE WHITE PAINTED WITH EXTERNAL
MASONRY PAINT, TO MATCH EXISTING GROUND FLOOR WALLING.

OUTLINE OF EXISTING
DOOR FRAME OPENING.

REVISION/DATE:
**Proposed Internal Refurbishments &
Conversion of Staff Rooms to Bedrooms
'The Norfolk Arms' Hotel, Arundel.
for
The Norfolk Arms Hotel**
JOB TITLE:

PROPOSED
G.A. Side Elevation to Rear Courtyard
DRAWING:

a.e. chubb ltd.
architectural services
106 Laverstock Road, Salisbury, Wiltshire, SP1 2SA
tel: 01722 323942
e-mail: tony.chubb@btinternet.com
company no. 4434685

DATE: **APR. 2018** DRWG. NO: **397/15**
SCALE: **1:50 @ A1** REVISION:
DRAWN: **AEC**
THIS DRAWING IS COPYRIGHT & MUST NOT BE USED/REPRODUCED WITHOUT PERMISSION.
FIGURED DIMENSIONS TO BE USED ONLY. DO NOT SCALE.
SITE DIMENSIONS TO BE CHECKED/VERIFIED BEFORE WORK IS COMMENCED.