
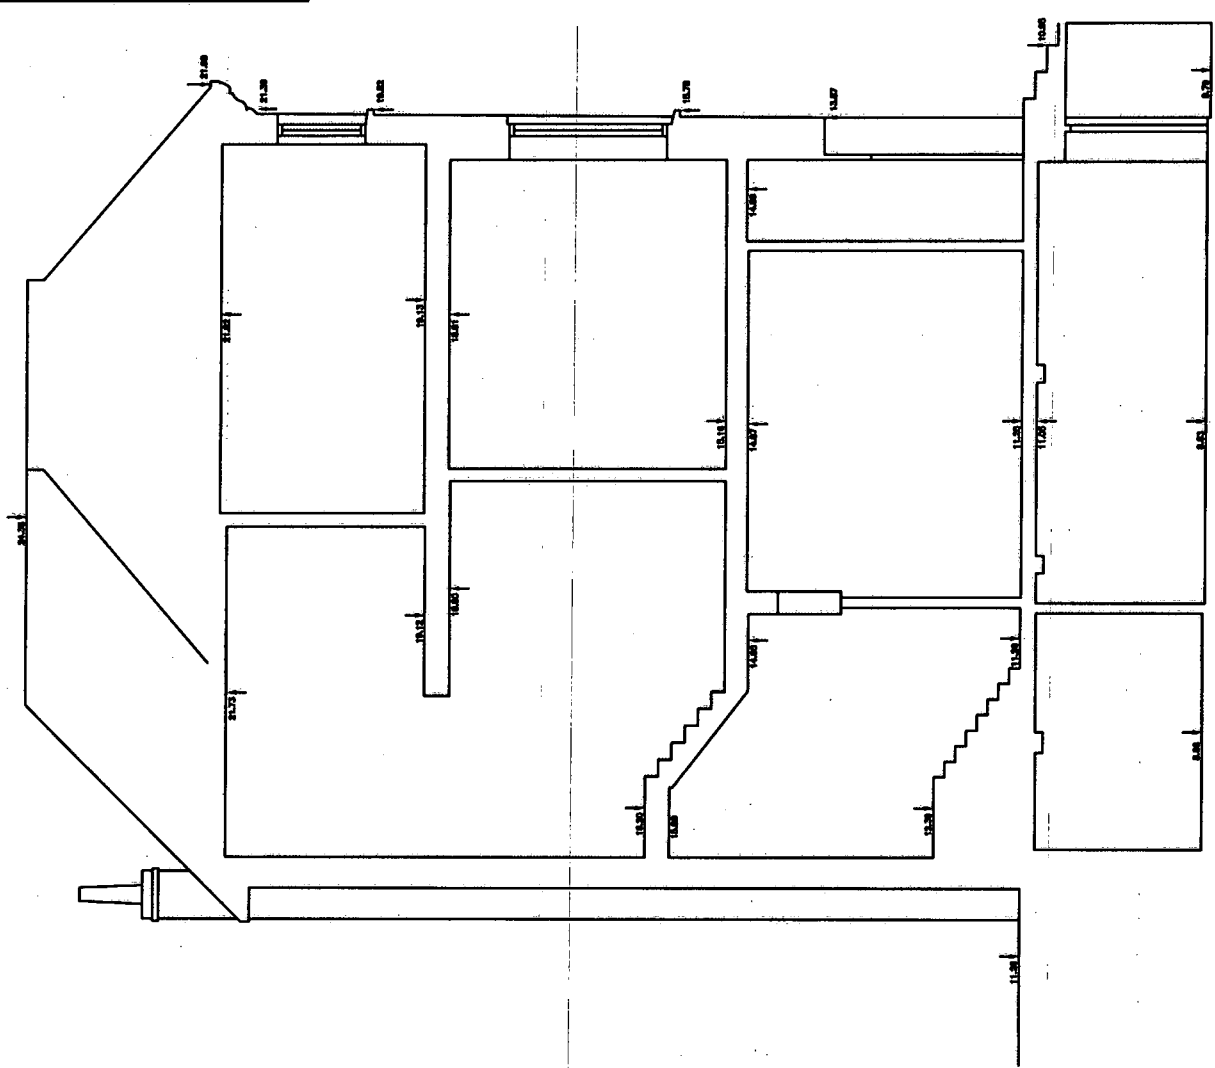


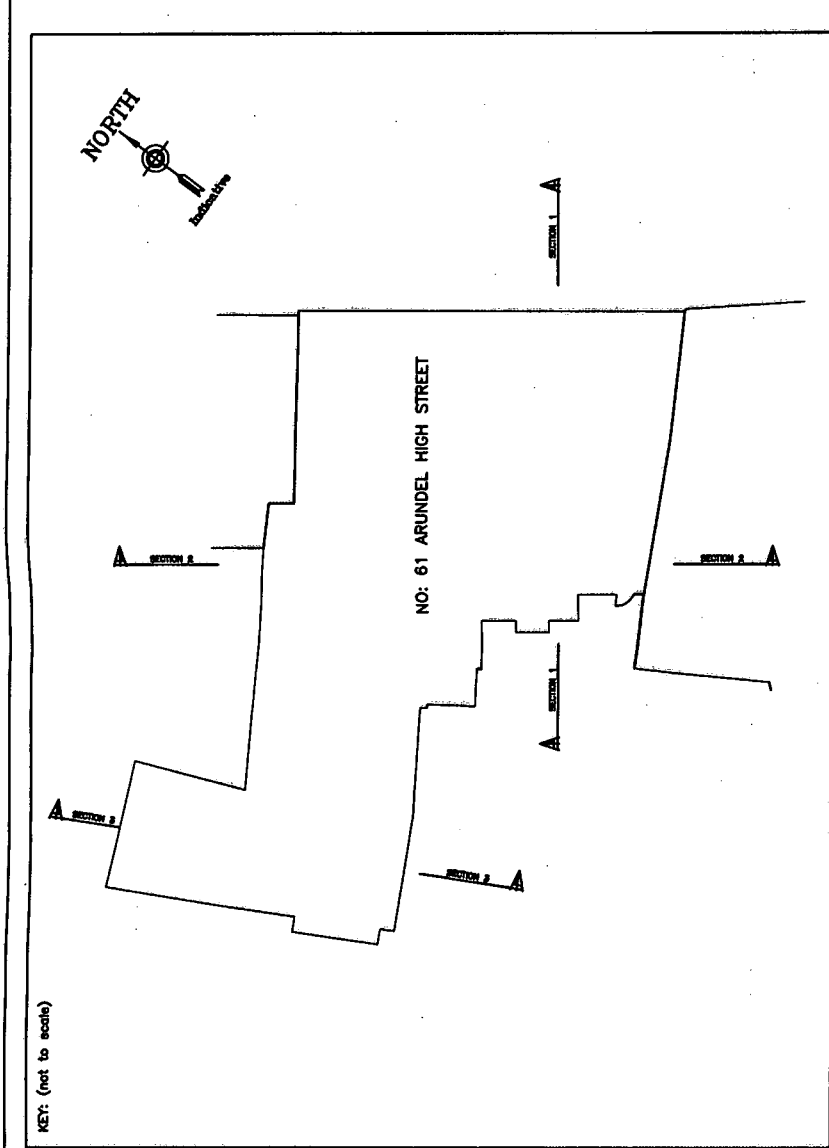

SECTION 1

A vertical scale bar with a horizontal line at the top and bottom. The text "Scale 1 to 50" is written vertically along the left side of the bar. The text "10 metres" is written horizontally at the top right of the bar.

ABBREVIATIONS (WHERE APPLICABLE)

AN	ARCH HEIGHT
BGP	BREAK GLASS POINT
BN	BURN HEIGHT
CH	CEILING HEIGHT
CH	CEILING TO HEAD HEIGHT
C/S	CURBSIDE
CSU	CEILING SLOPING UP
DN	DUCT HEIGHT
DP	DOWN PIPE
FP	FIRE PLACE
G	GALLEY
H	HAND BASK
H	HAND HEIGHT
L	LIGHT
O/N	OVERHEAD
NSU	NON-SLURRY
RWP	ROLLED STEEL JOIST
S	RAIN WATER PIPE
S	SKYLIGHT
S	SPRINKLER HEIGHT
B	TOP AND BOTTOM HEIGHTS
U	UPRAISE
UTL	UNABLE TO LIFT
VP	VENT PIPE
WC	WATER CLOSET
W	WATER
W	WATER CLOSET DIAMETER
	FLOOR TO CEILING HEIGHT
	FALSE CEILING

4-236 F/C

4-236

REV	DATE	DESCRIPTION	BY
REVISIONS			

HARRIS SURVEYS LTD
CHEQUERS
100 WESTERN ROAD
WALTHAM CHASE
SOUTHAMPTON
HAMPSHIRE SO9 2LG
TEL 01489 894384
FAX 01489 894394

e-mail: mail@harrissurveys.co.uk

Project Title: 61 High Street
Arundel
West Sussex

Drawing Title: Section Drawings 1-3	
Client	Neil Holland Architects

Dwg.No:	08848_S_1	Scale	1:50⊕A1 1:100⊕A3
Drawn	JH	Date	April 2008

Level Note
All levels based on Ordnance Survey Datum.