


NOTES


ROOF - Interlocking slates to pitched roof.

WALLS - Dark face brick with contrasting soldier courses above openings.


WINDOWS/DOORS - 'Mahogany' effect framed PVC double glazed units.

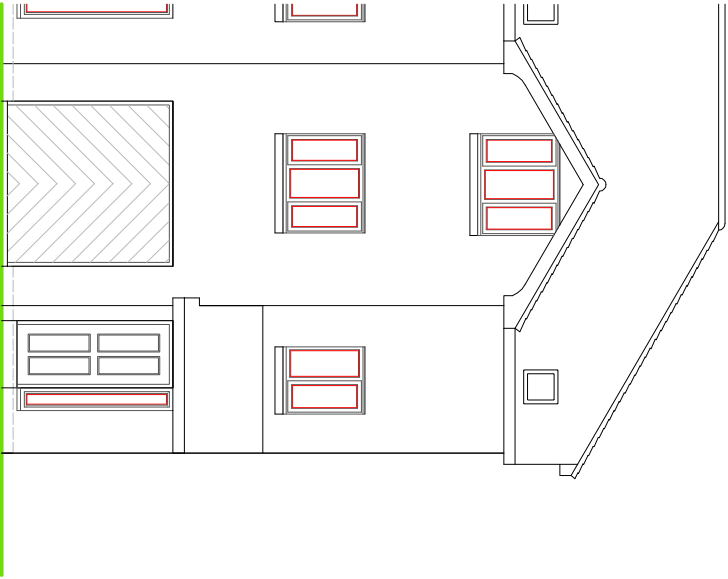


FRONT ELEVATION

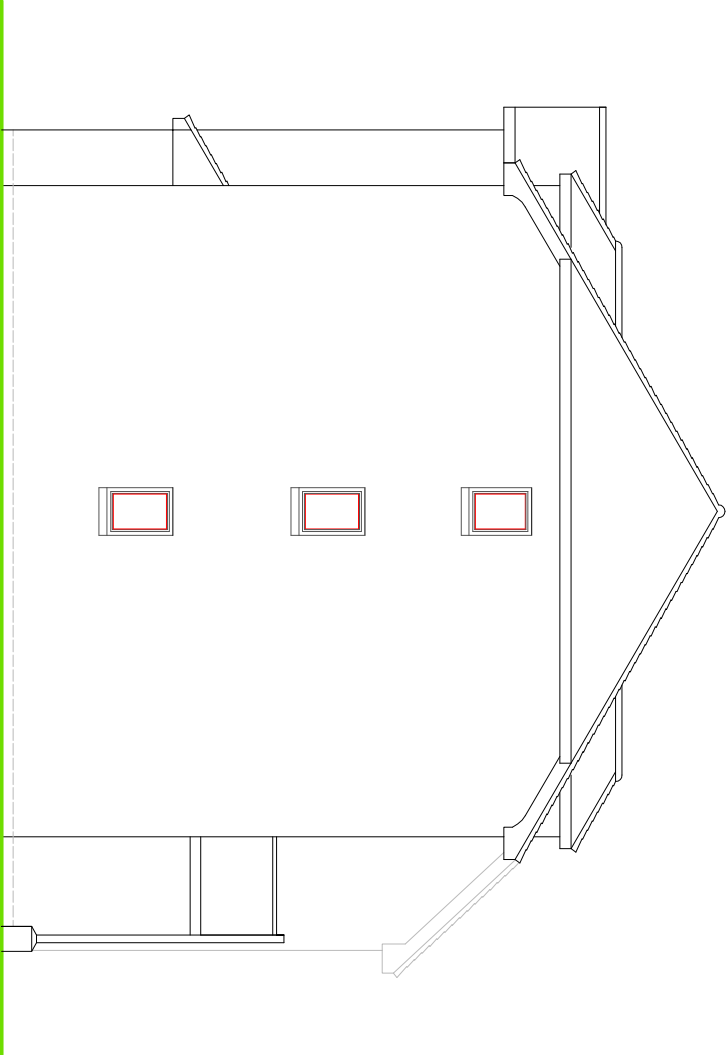

SIDE ELEVATION

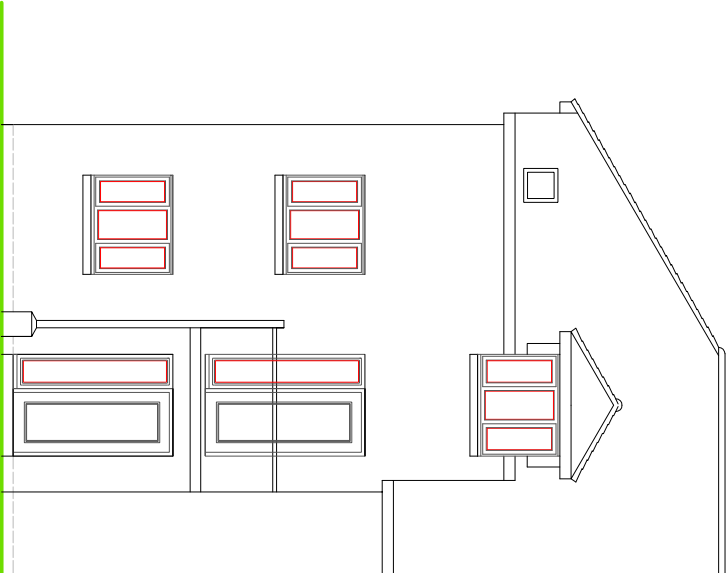

REAR ELEVATION

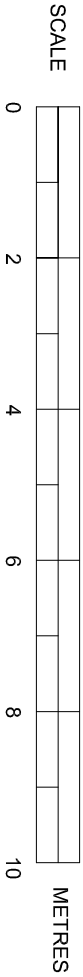

EXISTING ELEVATIONS

SUSSEX BUILDING CONSULTANCY LIMITED

9 PENFOLDS AVENUE, ARUNDEL,
WEST SUSSEX.

SCALE - 1/100 REV - DATE - 01/07/2019

3 NORTHOTE ROAD
POZI SLZ
BOGNOR REGIS
TEL - (01243) 861579