


NOTES

ROOF - Interlocking slates to pitched roof.

WALLS - Dark face brick with contrasting soldier courses above openings.


WINDOWS/DOORS - Dark powder coated aluminium framed double glazed units to client choice and specification.

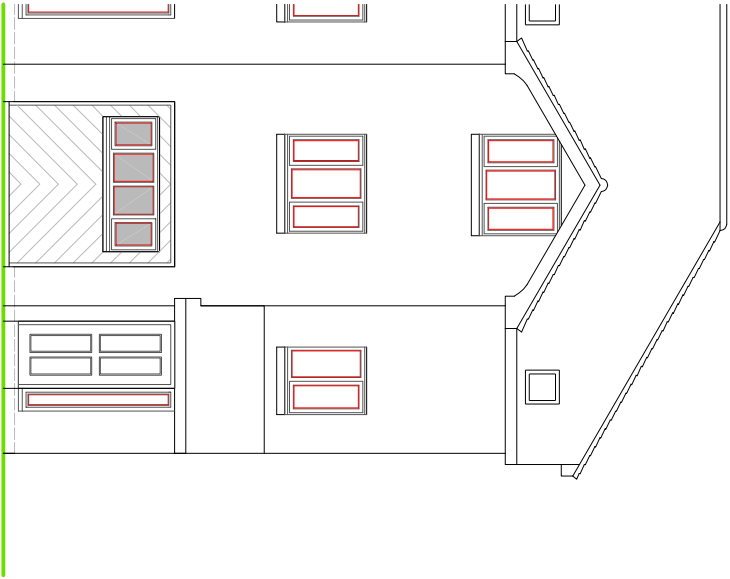


FRONT ELEVATION



SIDE ELEVATION

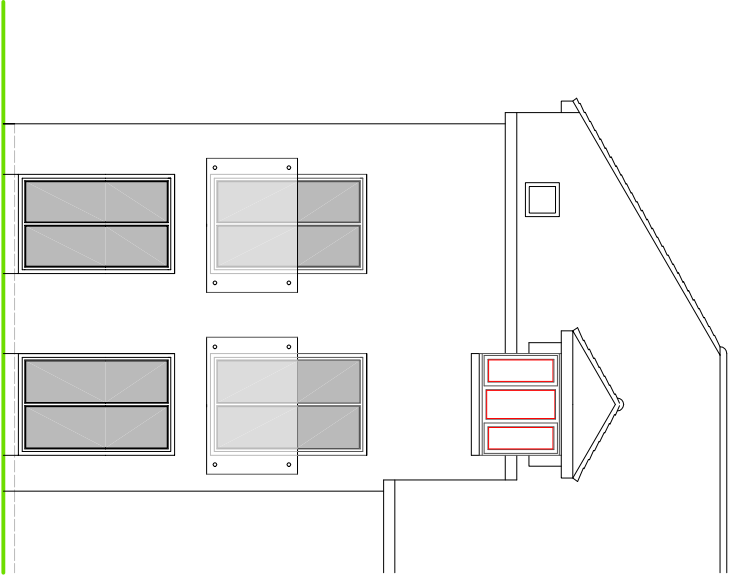

REAR ELEVATION

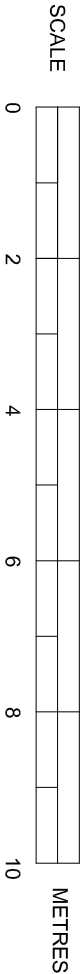

PROPOSED ELEVATIONS

SUSSEX BUILDING CONSULTANCY LIMITED

9 PENFOLDS AVENUE, ARUNDEL,
WEST SUSSEX.

SCALE - 1/100 REV - B DATE - 24/07/2019



LABC
partner

3 NORTHOTTER ROAD
BRIGHTON BN1 6SB
PO2 8LZ
TEL - (01243) 861379