

Structural info added

Revisions to satisfy the conditions:

1: Ensure the windows either side of the french doors accord with BS 6180 glazed barriers

2: Heating: Any radiators to be installed into new rooms are to be fitted with TV's

Materials

Drawing Number	2019/73	Sheet	1 of 2
Size	A1	Scale	1:50, 1:100

Proposed details
May 2019

Job Title

25 Stewards Rise
Arundel
West Sussex

Do Not scale from this drawing except for planning as philosophies are subject to alteration. All dimensions to be read in conjunction with all other Designers' contract drawings and specifications. All discrepancies must be brought to the attention of the Designer immediately.


The contractor must verify all dimensions by site measurement before ordering materials or manufacturing components

Substitute materials and products to those named will be unacceptable if proven to be of equal or higher performance and not in conflict with other elements

M.J.Humphrey
Ltd




Mel Humphrey MRICS, MBE 399 Northeast Drive -love East Sussex BN3 8PQ	Adam Humphrey 9 Radcon Road Emsworth Hampshire PO10 7SY
Mel@mjhumphrey.co.uk 077010055182	Adam@mjhumphrey.co.uk 07812419142

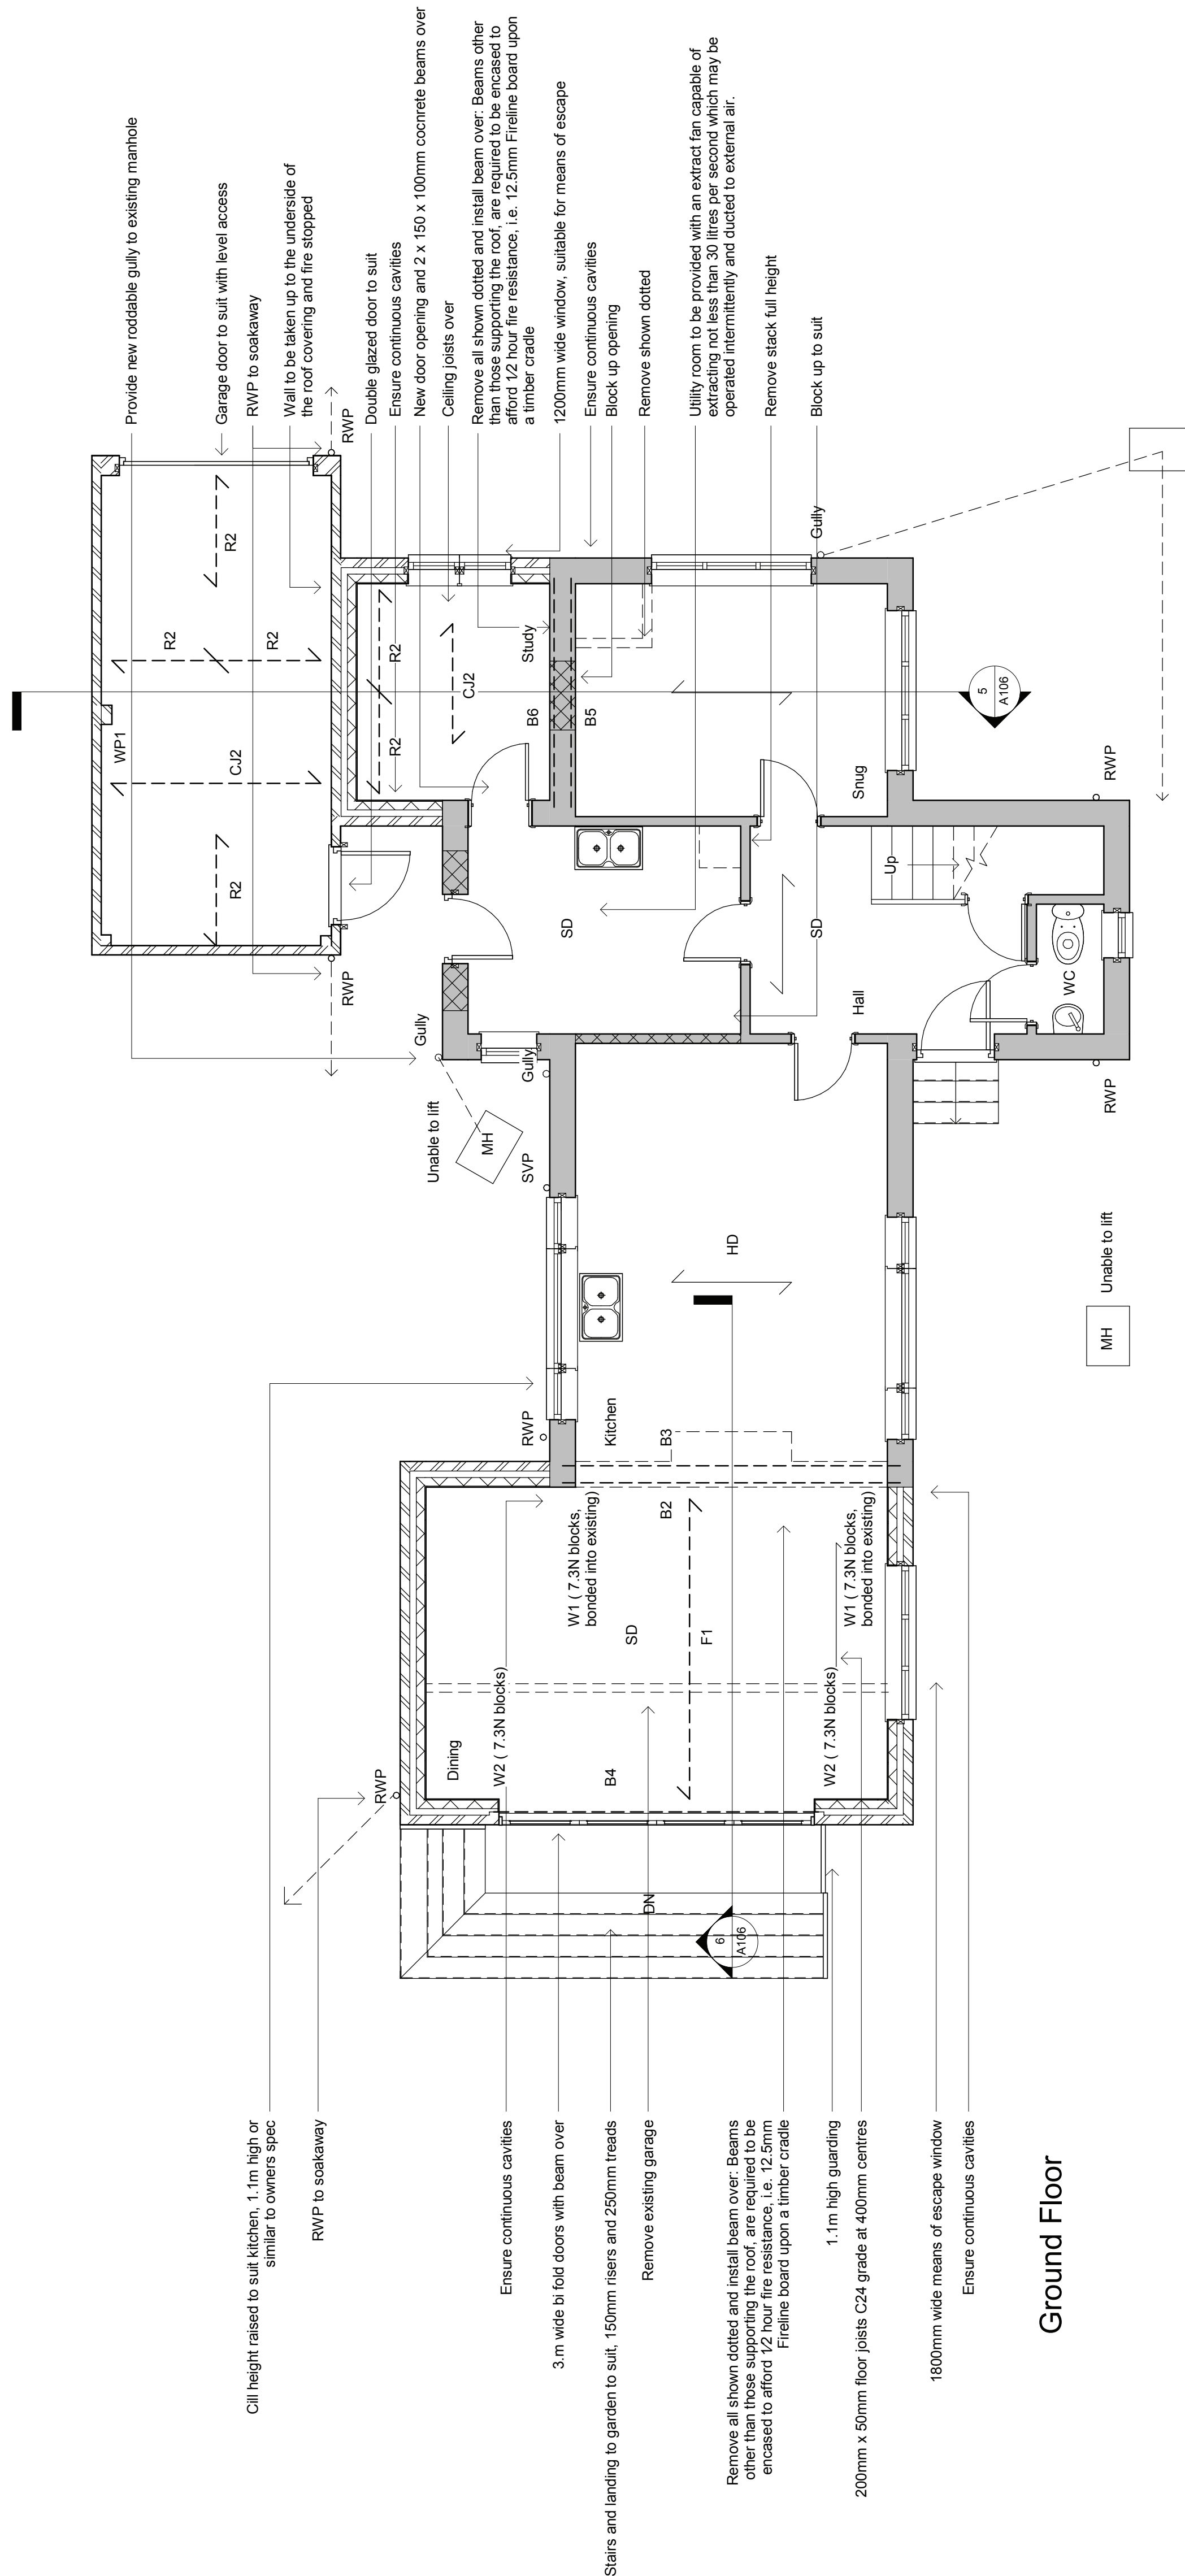

50mm combined waste to serve basin , bath and shower. rodding access at changes of direction

1.2m wide window suitable for means of escape

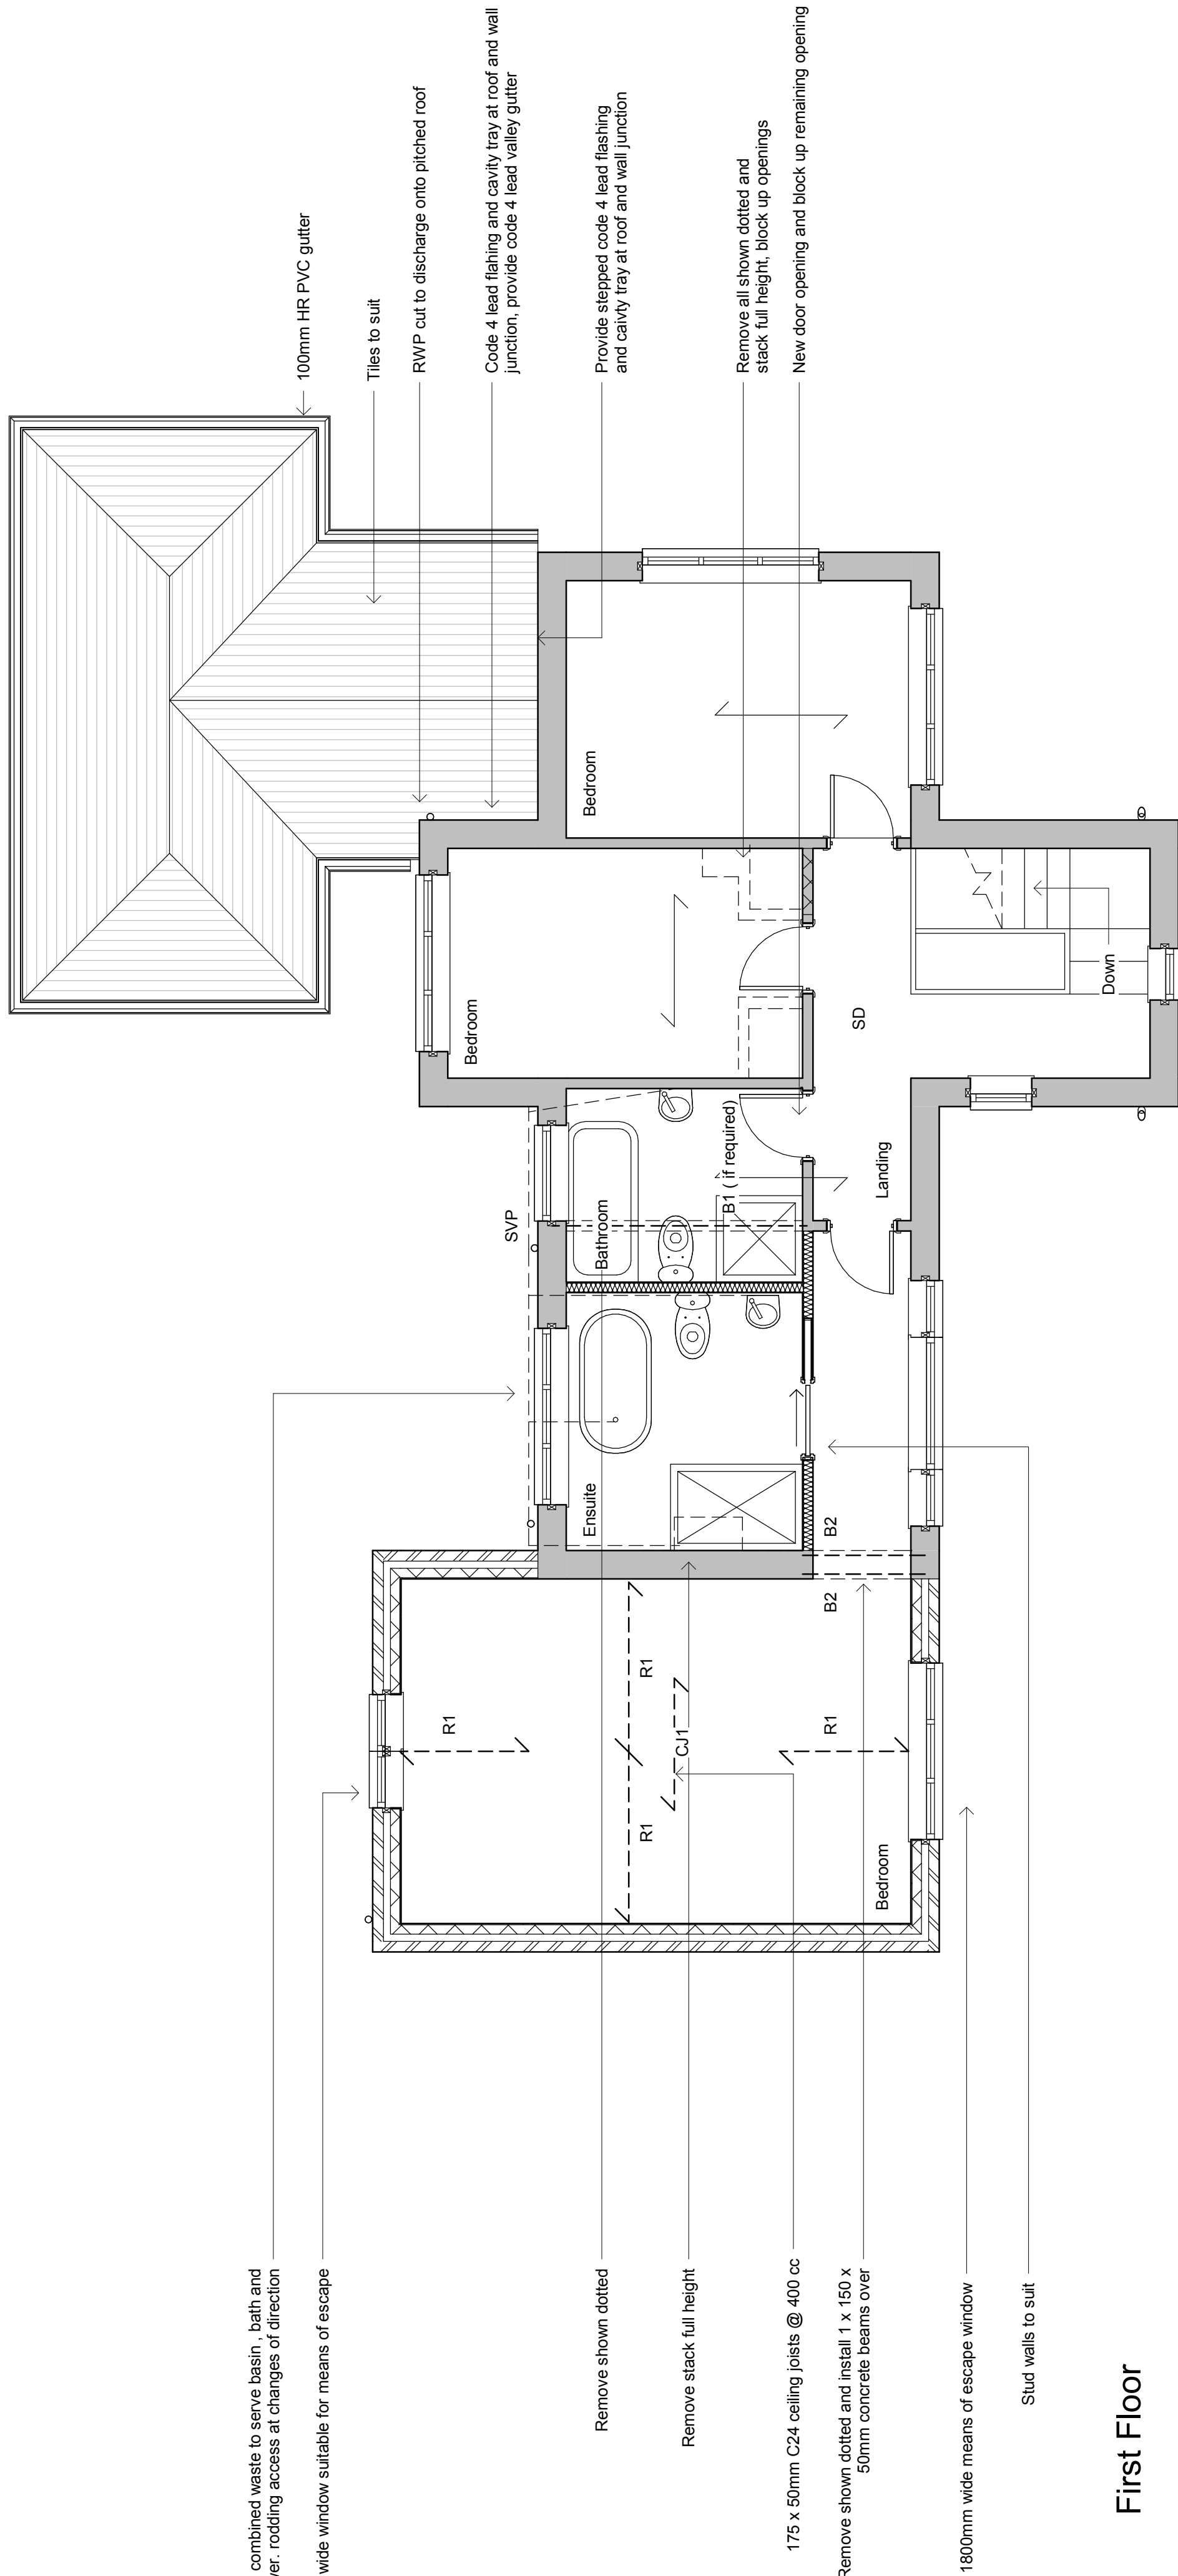

First Floor