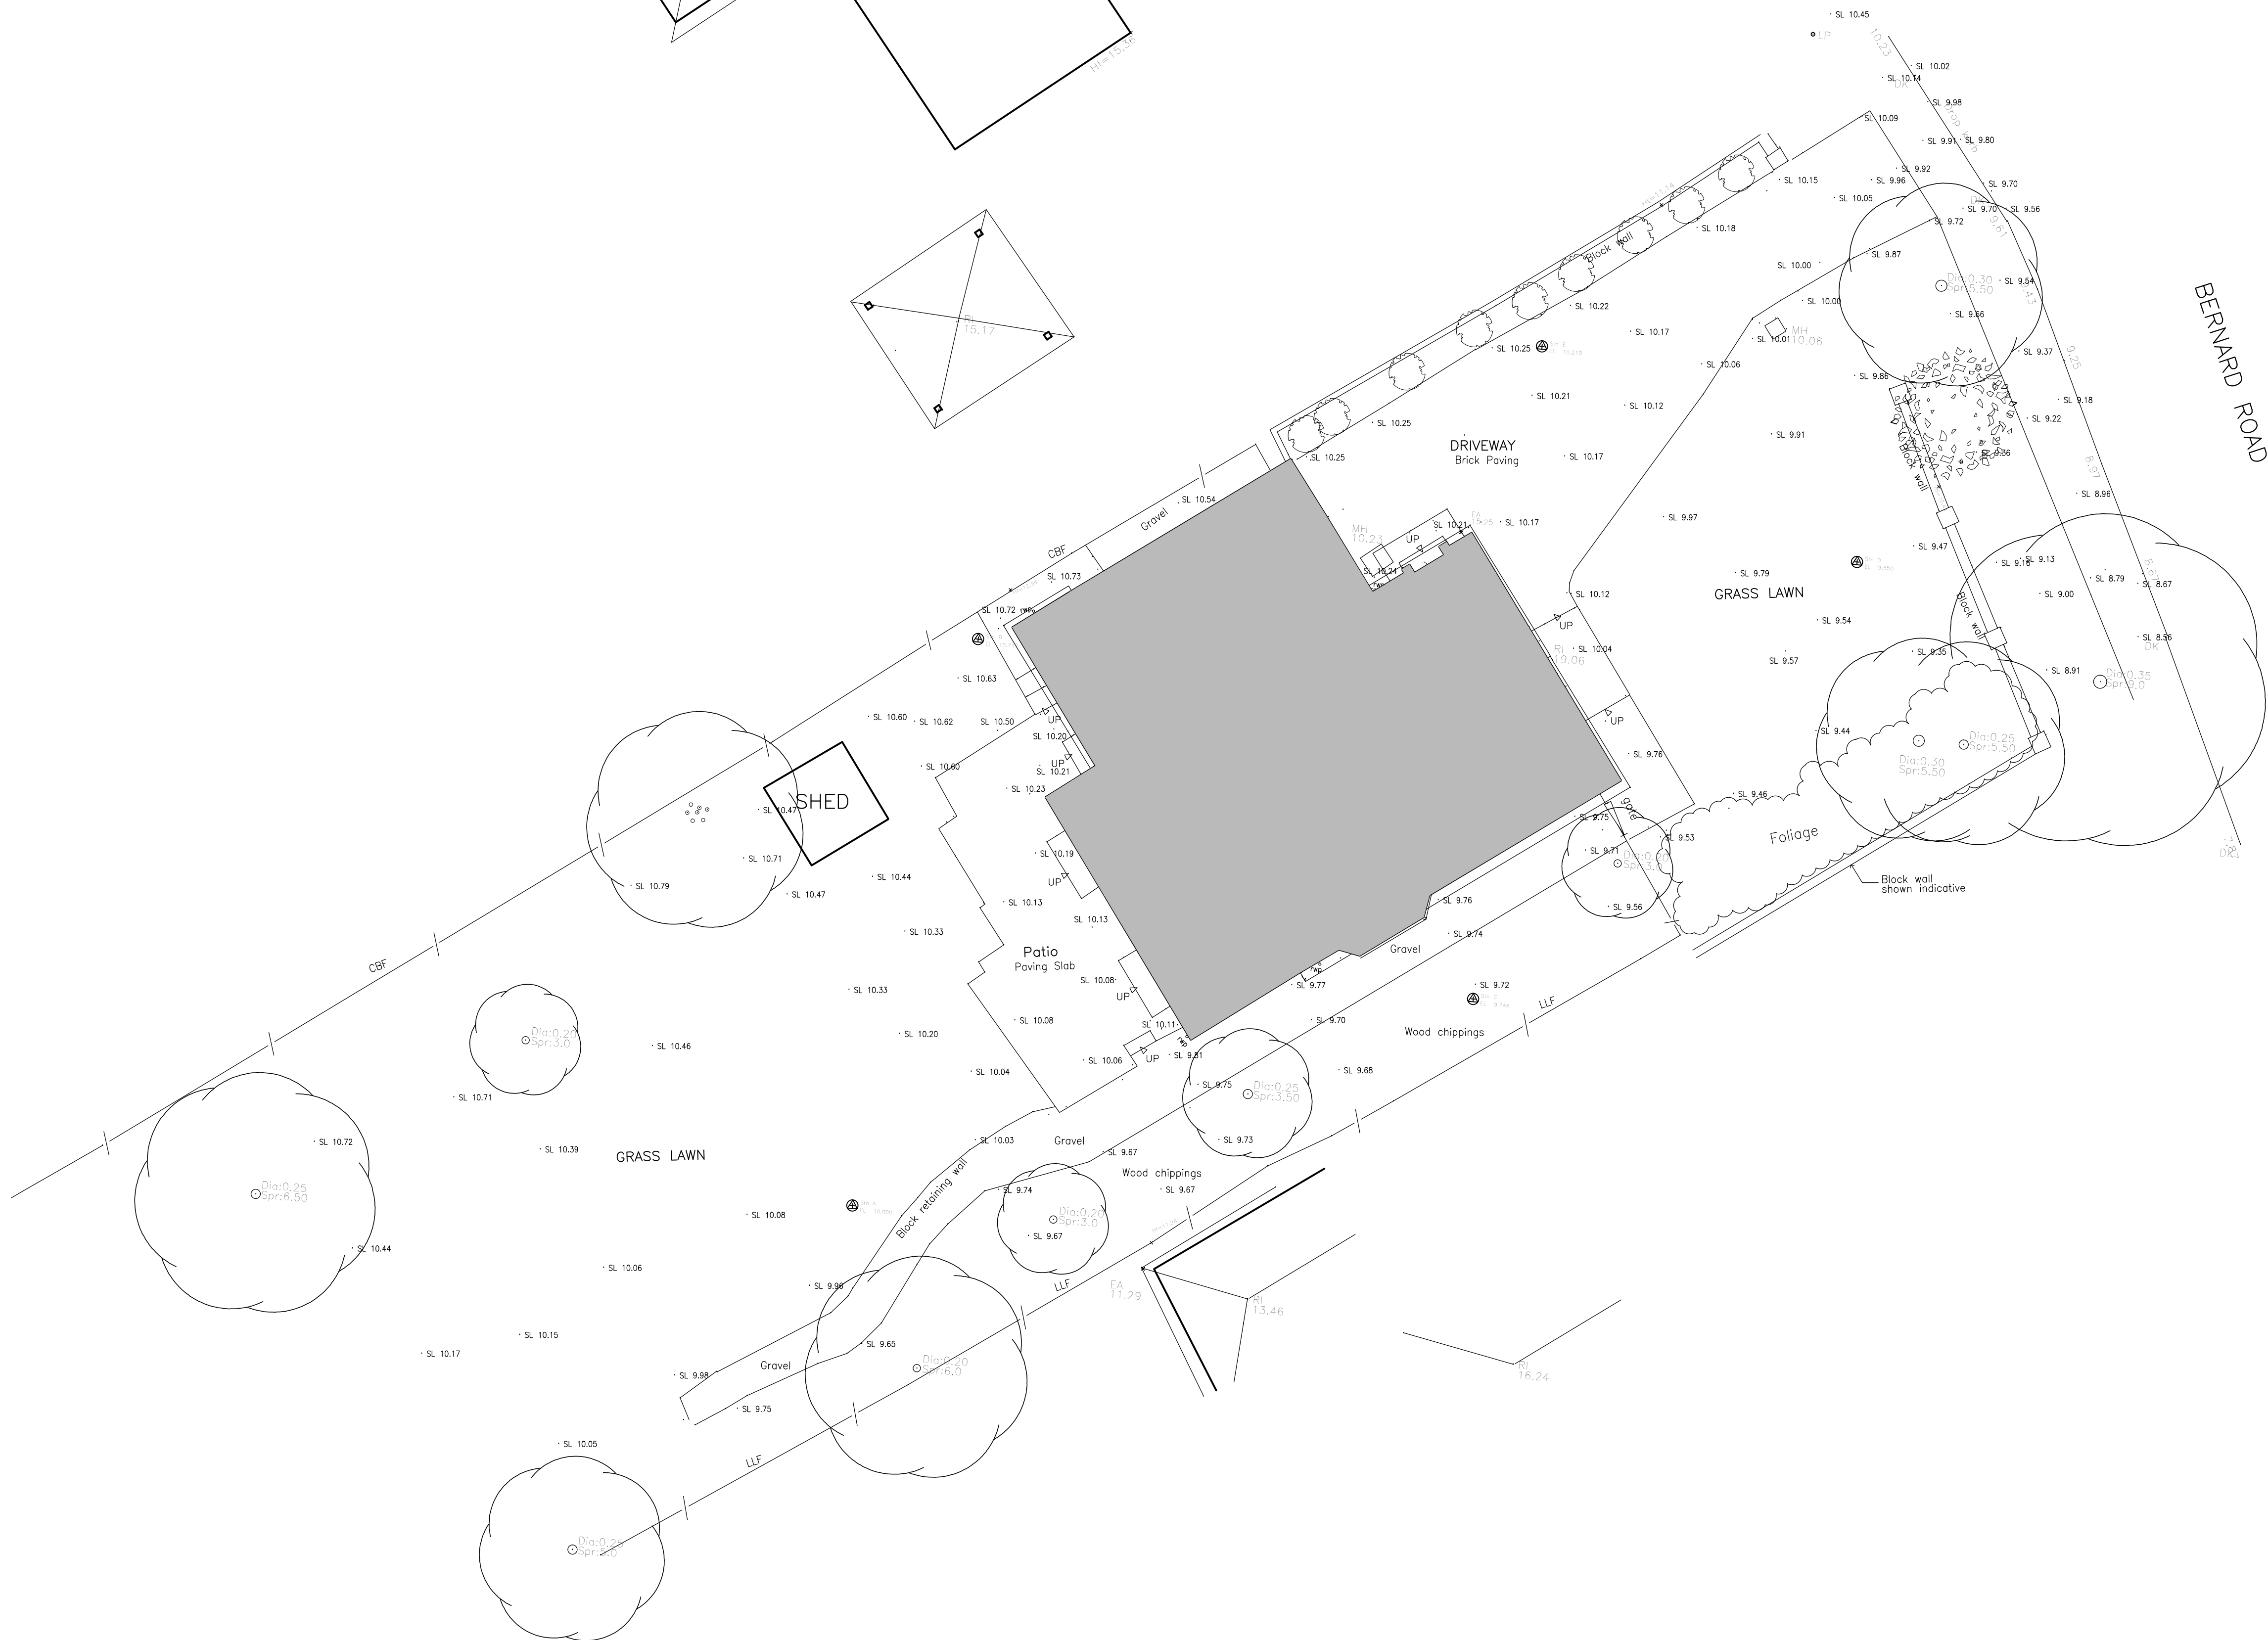
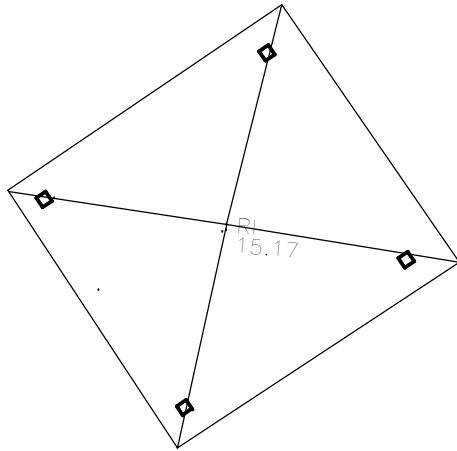
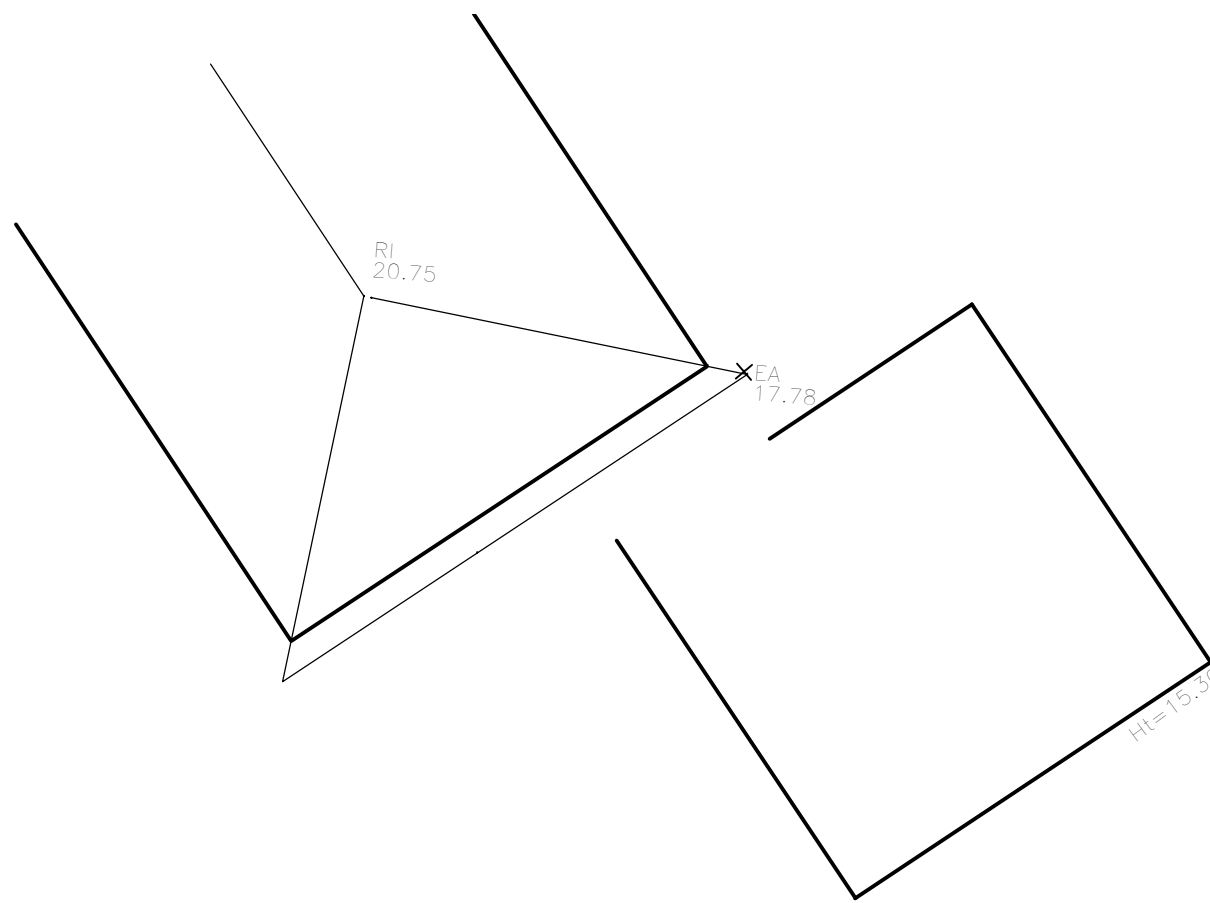
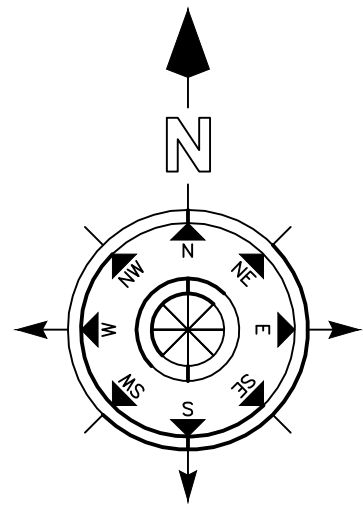


SCALE 1:100

## TOPOGRAPHICAL SURVEY

### NOTES

DO NOT SCALE OFF THIS DRAWING  
CHECK ALL DIMENSIONS ON SITE BEFORE ANY WORK IS  
COMMENCED  
ALL GOODS MATERIALS AND WORKMANSHIP MUST CONFORM  
WITH CURRENT BUILDING REGULATIONS, BRITISH STANDARDS  
AND CODES OF PRACTICE  
COPYRIGHT OF THIS DRAWING IS RETAINED BY THE ARCHITECT  
AND IT MUST NOT BE REPRODUCED WITHOUT WRITTEN CONSENT

| LEGEND                                        |                     |
|-----------------------------------------------|---------------------|
| BANKING                                       | SLOPING MASONRY     |
| BUSHES & HEDGES                               | FENCE               |
| MARSH                                         | WALL                |
| TREES                                         | BUILDING            |
| NOTE: APPROXIMATE HEIGHTS AND INDICATIVE ONLY | OPEN SIDED BUILDING |
| GATES                                         | GLASS ROOFED        |
| RETAINING WALL                                | CONTOURS            |
|                                               | OVERHEAD WIRES      |

| ABBREVIATIONS (WHERE APPLICABLE) |       |
|----------------------------------|-------|
| AIR VALVE                        | AV    |
| RED LEVEL                        | RL    |
| BELISHA BEACON                   | BB    |
| COLLARD                          | C     |
| BRITISH TELECOM BOX              | BTH   |
| BRITISH TELECOM MANHOLE          | BTHM  |
| BRICKWORK                        | BRK   |
| BUS STOP                         | BS    |
| CABLE TV                         | CATV  |
| COVER LEVEL                      | CL    |
| CABLE MARKER                     | CM    |
| CONCRETE POST                    | CP    |
| DOWN PIPE                        | DP    |
| DROP KERB                        | DK    |
| EVANS LEVEL                      | EL    |
| ELECTRICITY CABLE PIT            | ECP   |
| ELECTRICITY CONTROL BOX          | ECB   |
| ELECTRICITY POLE                 | EP    |
| BATH ROD                         | BR    |
| FIRE HYDRANT                     | FH    |
| FLOWER BED                       | FB    |
| FOOTPATH                         | FP    |
| FLOOR LEVEL                      | FL    |
| FLAG STAFF                       | FS    |
| GAS VALVE                        | GV    |
| GATE STOP                        | GS    |
| GULLY                            | G     |
| GULLY OUTLET                     | GO    |
| INSPECTION COVER                 | IC    |
| INVERT LEVEL                     | IL    |
| LAMP POST                        | LP    |
| LETTER BOX                       | LB    |
| BUILDING                         | B     |
| ACCESS HATCH                     | AH    |
| ARCH HEAD HEIGHT                 | AHH   |
| ARCH HEAD LEVEL                  | AHL   |
| ARCH SPRINGER HEIGHT             | ASH   |
| ARCH SPRINGER LEVEL              | ASL   |
| BEAM                             | BE    |
| BEAM HEIGHT                      | BH    |
| BEAM HEAD LEVEL                  | BHL   |
| BEAM SCOTT LEVEL                 | BSL   |
| COLUMN                           | C     |
| CALL TO HEAD                     | CH    |
| CEILING LEVEL                    | CL    |
| DOOR HEAD                        | DH    |
| DOOR HEAD LEVEL                  | DHL   |
| FIRE ALARM                       | FA    |
| FLOOR TO CILL                    | F-C   |
| FALSE CEILING                    | FC    |
| FLOOR TO CEILING HEIGHT          | FLC   |
| FINISHED FLOOR LEVEL             | FEL   |
| HOSE REEL                        | HR    |
| ROOF LEVEL                       | RL    |
| RADIATOR                         | R     |
| RAIN WATER PIPE                  | RWP   |
| MANHOLE                          | MH    |
| MARKER                           | M     |
| NOTICE BOARD                     | NB    |
| NAME PLATE                       | NP    |
| OVERHEAD WIRES                   | OW    |
| PARKING METER                    | PM    |
| RIDGE LEVEL                      | RL    |
| ROAD SIGN                        | RS    |
| RODGING EYE                      | RE    |
| RETAINING WALL                   | RTW   |
| SLUCE VALVE                      | SV    |
| STOP COCK                        | SC    |
| SOFTT LEVEL                      | SOF   |
| SPOT LEVEL                       | SL    |
| STRUCTURAL SLAB LEVEL            | SSL   |
| STATION                          | STN   |
| TELEPHONE CALL BOX               | TCB   |
| TOP OF KERB                      | TK    |
| TRAFFIC LIGHT                    | TL    |
| UNDERGROUND                      | UG    |
| UNABLE TO SURVEY                 | UTS   |
| VENT PIPE                        | VP    |
| WATER LEVEL                      | WL    |
| WATER METER                      | WM    |
| WASH OUT                         | WO    |
| WASTE PIPE                       | WP    |
| WATER VALVE                      | WV    |
| WINDOW CILL LEVEL                | WCL   |
| WINDOW HEAD LEVEL                | WHL   |
| SOL AND VENT PIPE                | SVP   |
| THRESHOLD LEVEL                  | THL   |
| WASH BASIN                       | WB    |
| WATER TANK                       | WT    |
| BARBED WIRE FENCE                | BWF   |
| CORRUGATED IRON FENCE            | CIF   |
| CLOSE BOARD FENCE                | CBF   |
| CHAIN LINK FENCE                 | CLF   |
| CHESTNUT PALING FENCE            | CPF   |
| FENCE POST                       | FP    |
| INTERLOCKING FENCE               | INF   |
| IRON RAILING FENCE               | IRF   |
| LARCH LIFT FENCE                 | LLF   |
| MISCELLANEOUS FENCING            | MiscF |
| PAVING FENCE                     | PF    |
| POST AND CHAIN FENCE             | PCF   |
| POST AND RAIL FENCE              | PRF   |
| POST AND WIRE                    | PWF   |
| TUBULAR STEEL RAIL               | TSP   |
| WIRE MESH FENCE                  | WMF   |

Note:  
Survey is based on arbitrary level of +10.00 metres  
Stn A

| REV | DATE | BY | AMENDMENT |
|-----|------|----|-----------|
|-----|------|----|-----------|



CLIENT  
**James and Elouisa Rowan**

JOB TITLE  
**5 Bernard Road  
Arundel  
BN18 9EP**

DRAWING TITLE  
**Topographical Survey**

|                         |                       |                         |
|-------------------------|-----------------------|-------------------------|
| DATE<br><b>14.03.19</b> | SCALE<br><b>1:100</b> | DRAWN BY<br><b>AD</b>   |
|                         |                       | CHECKED BY<br><b>MF</b> |

|                         |                            |          |
|-------------------------|----------------------------|----------|
| JOB NO.<br><b>19018</b> | DRAWING NO.<br><b>1.01</b> | REVISION |
|-------------------------|----------------------------|----------|