


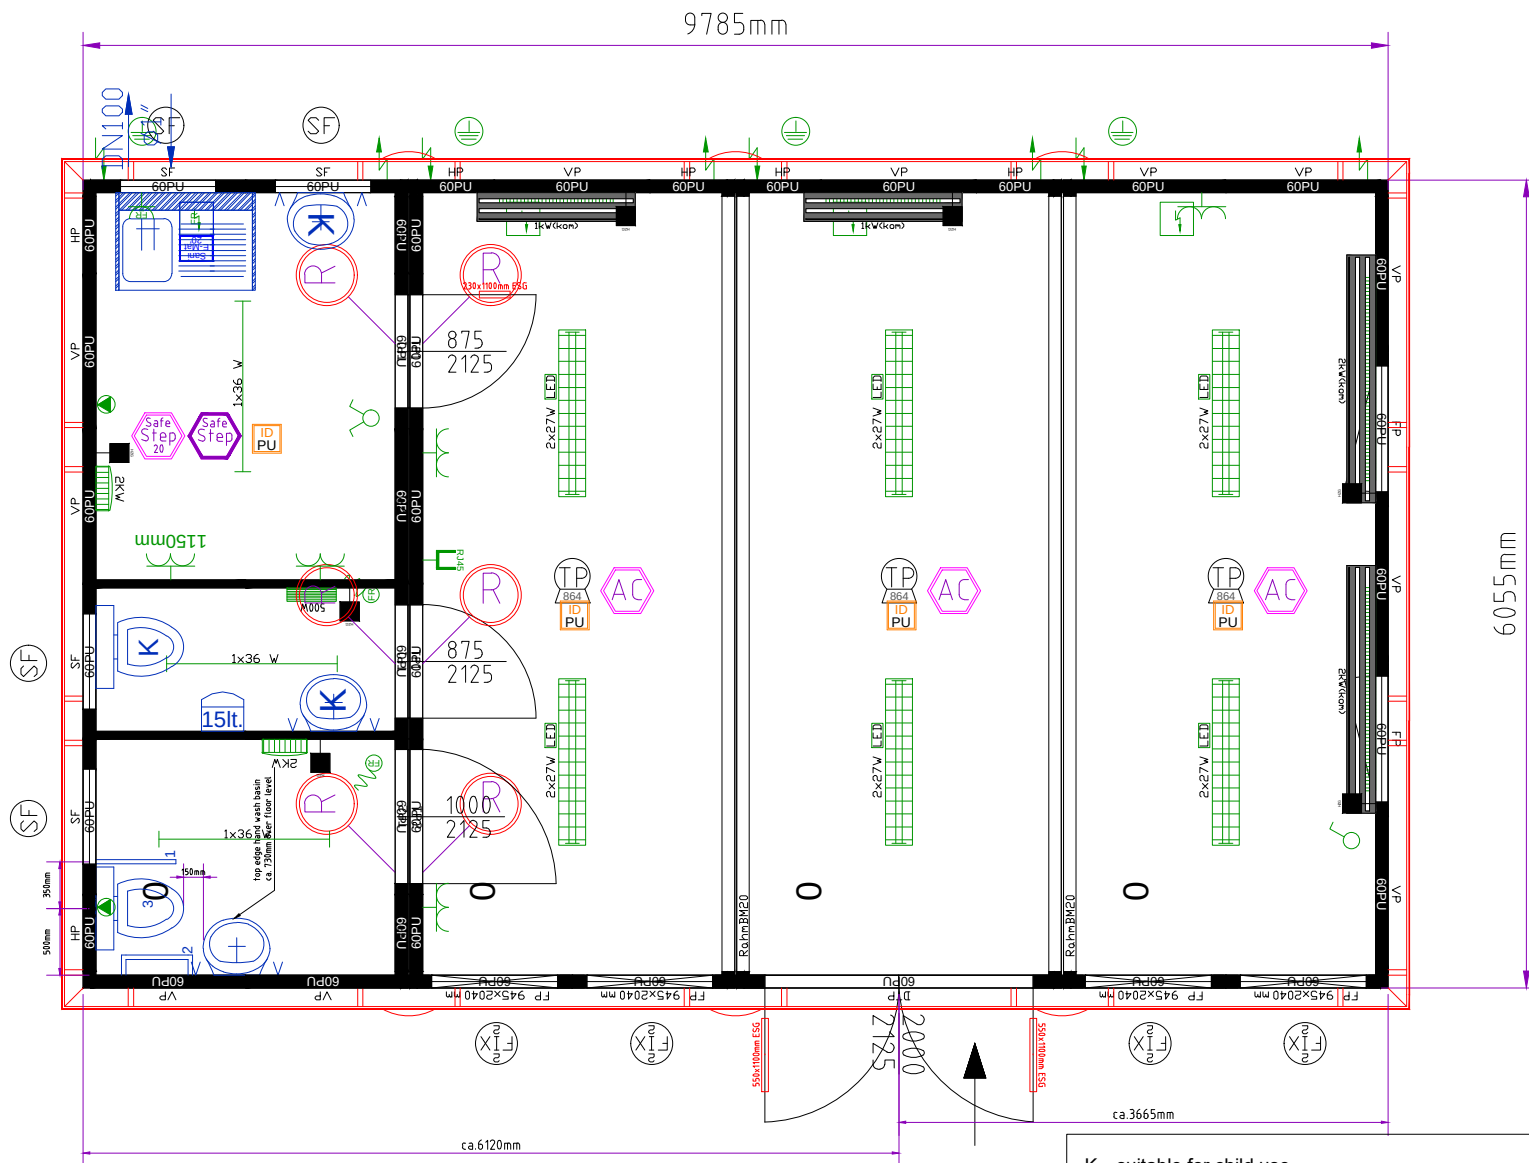

Modular building consisting of:
cabins: 4x20'
internal height: 2340 mm
colour: R: RAL 7035 P: RAL 7035

electric: GB (230V/32A/3 poles)

internal finish: white

window parapet height: 870mm

window with gas filling

alu roller shutter

forklift pocket centre distance: 1660 mm

floor insulation: 60 mm mineral wool

PU panels (60 mm)

roof insulation: 100 mm mineral wool

cement bound chipboard floor

AC Mipolam Accord

Safestep PVC-flooring pulled up on the sides

ID internal steel cladding

TP Transpack version

max. packet height: 864 mm

incl. electrical male/female connection

corner cover trims with magnets

incl. skirting

neutralised

Distribution box with PVC cover

linking kit for door links without frames

R.... Doorblade and doorframe in RAL 9010

— fascia top trims RAL 7035

totra pipework (GB)

LED....LED-Lighting

RJ45 Kat. 5e Dose (lose mitgeliefert)

Thermostatic mixer for hot water pipe

9346175-006.dwg

K...suitable for child use

Suited toilet for child use: height 350 mm over floor level with WC-cover

Suited mirror for child use: bottom-height 800 mm over floor level
(fitted 200 mm over the hand wash basin)

Suited hand wash basin for child use: height 600 mm over floor level

E-Konvektoren: niedrigtemperatur mit Verbrennungsschutz

Est. 1999
concept
accommodation ltd